

Copyright in design and this drawing is the property of Resi.

Reproduction in whole or in part is forbidden without written sanction of Resi.

All dimensions to be cross-checked on site prior to completing a Building Regulations package, structural engineering, the party wall process and construction.

Print to scale (as actual size)

NOTES

KEYS

- Boundary Line
- Proposed walls
- Existing walls
- Existing removed
- Rooflight

RESI

JOB TITLE

PROPOSED GROUND FLOOR REAR, FRONT PORCH, TWO-STOREY SIDE EXTENSION, FACADE ALTERATIONS AND ALL ASSOCIATED WORKS AT 36 NAILDOWN ROAD

STATUS

PLANNING

CLIENT

DONATAS SOBLEVICIUS

DRAWING TITLE

EXISTING FLOOR PLANS

SCALE 1/100 @ A3


DRAWN JN

DATE AUGUST 2018


CHECKED RM

DRAWING NO. 841 - 01

REV. -

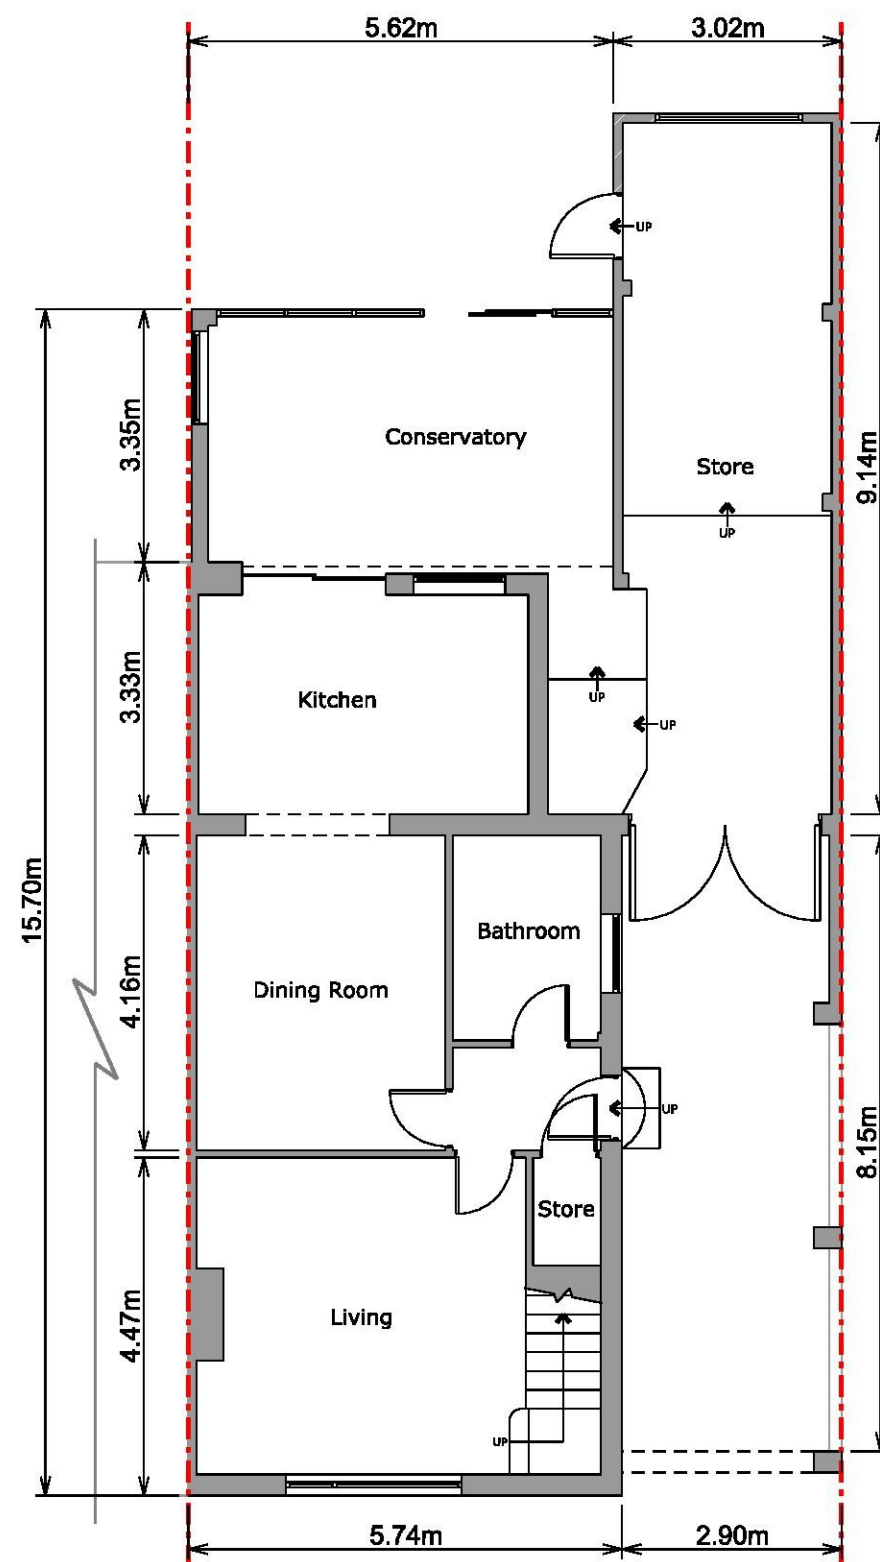

Ground Floor Plan

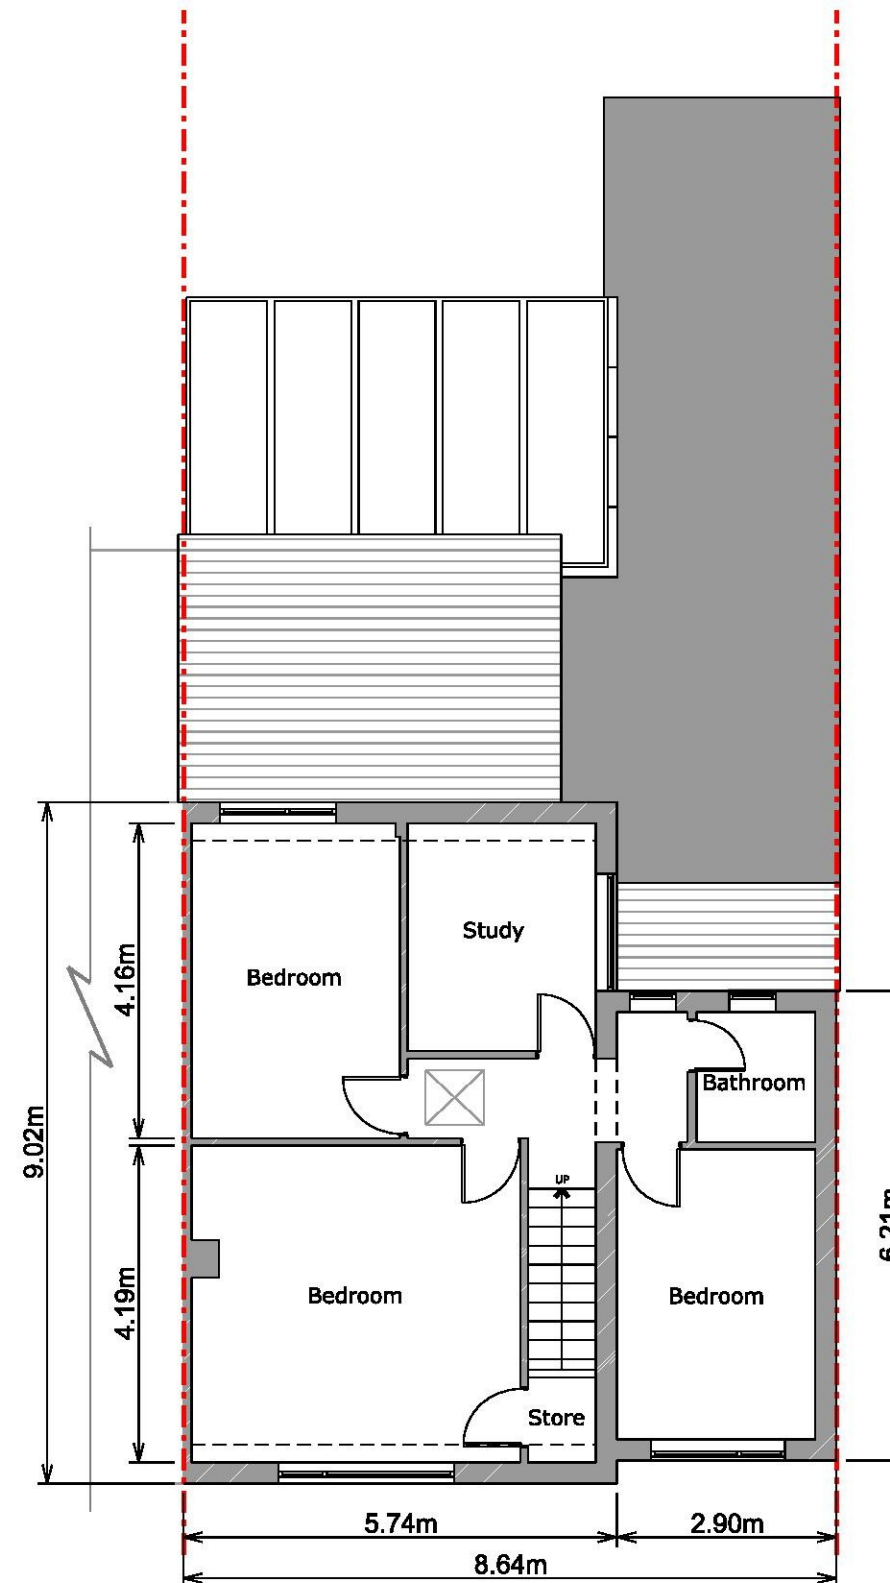

First Floor Plan