


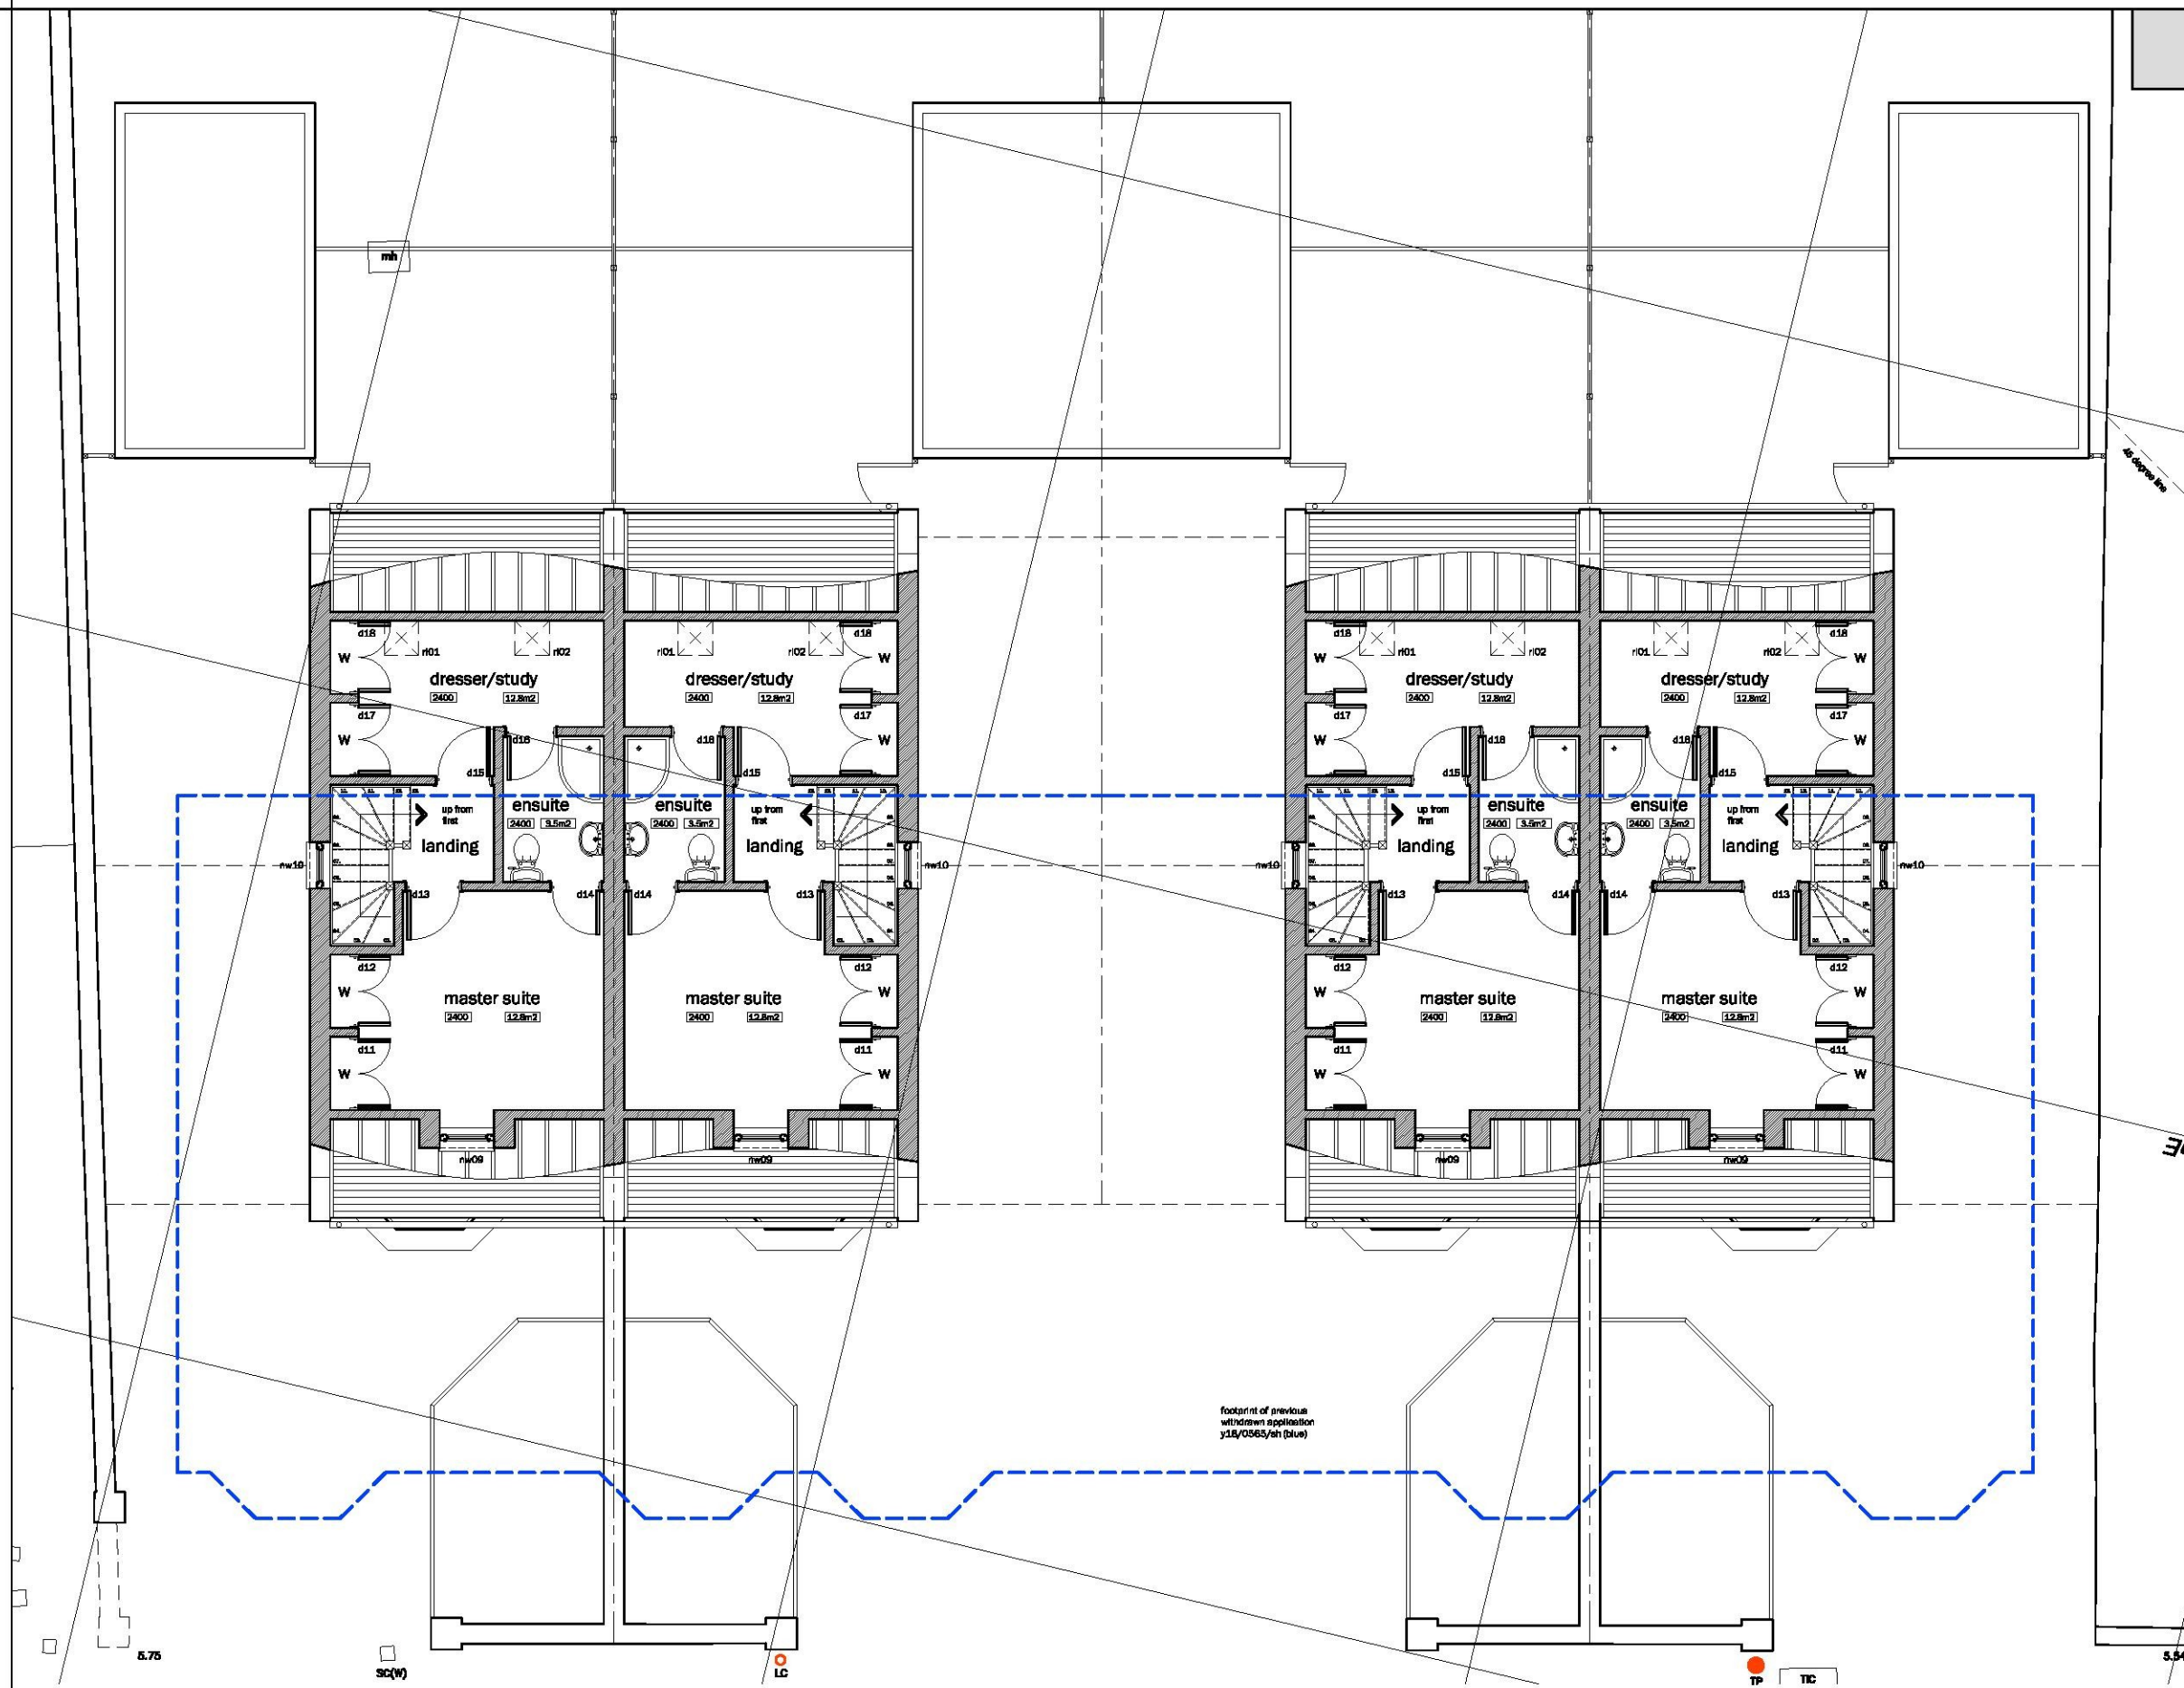

SECOND FLOOR PLAN AS PROPOSED

GENERAL NOTES:

This drawing is the property and copyright of XMARC ARCHITECTURE and should not be copied or reproduced without written consent.

Action will be taken against unauthorised use.

All dimensions should be verified and checked on site prior to any work commencing and if required XMARC ARCHITECTURE should be notified of any subsequent discrepancies immediately.

Contractors shall provide their own setting out drawings where deemed necessary.

All structural works are to be detailed, confirmed and approved by a relevant Structural Engineer.

DO NOT SCALE OFF OF THIS DRAWING.

SCALE BAR:

0 1 2 3 4
Metres

SITE AREA: 761m2 (approx)

NORTH:

CLIENT: Lodestar Investments Ltd

PROJECT DESCRIPTION: New Build Dwellings

DRAWING STATUS: Planning Proposal

SITE LOCATION: Grey Walls, Albert Road, Hythe, Kent, CT21 6BP

DRAWN BY: MPF

DRAWING SIZE: A3

DRAWING TITLE: Second Floor Plan As Proposed

DRAWING DATE: September 2018

DRAWING SCALE: 1:100

DRAWING REVISION NOTE: Not Applicable

DRAWING REVISION: N/A

DRAWING NUMBER: 17_10_209

