




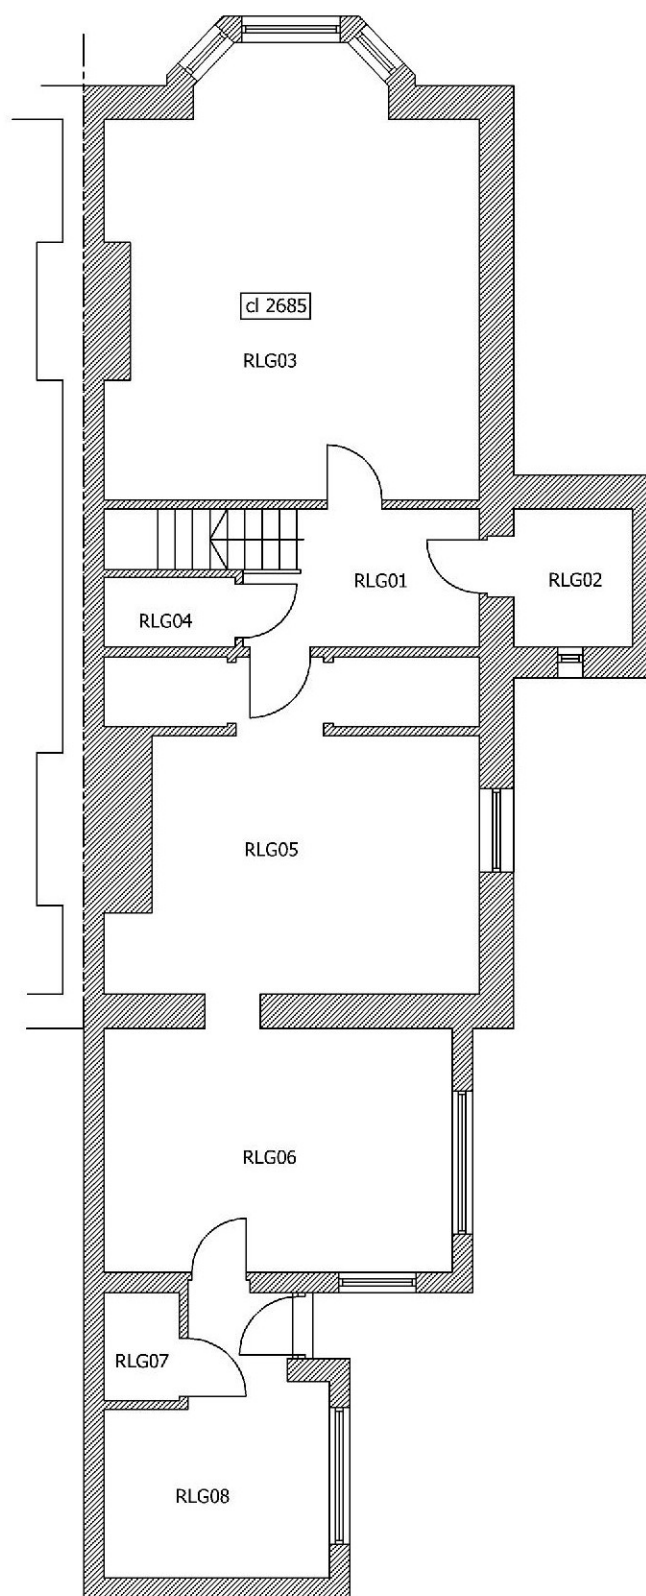



LOWER GROUND FLOOR

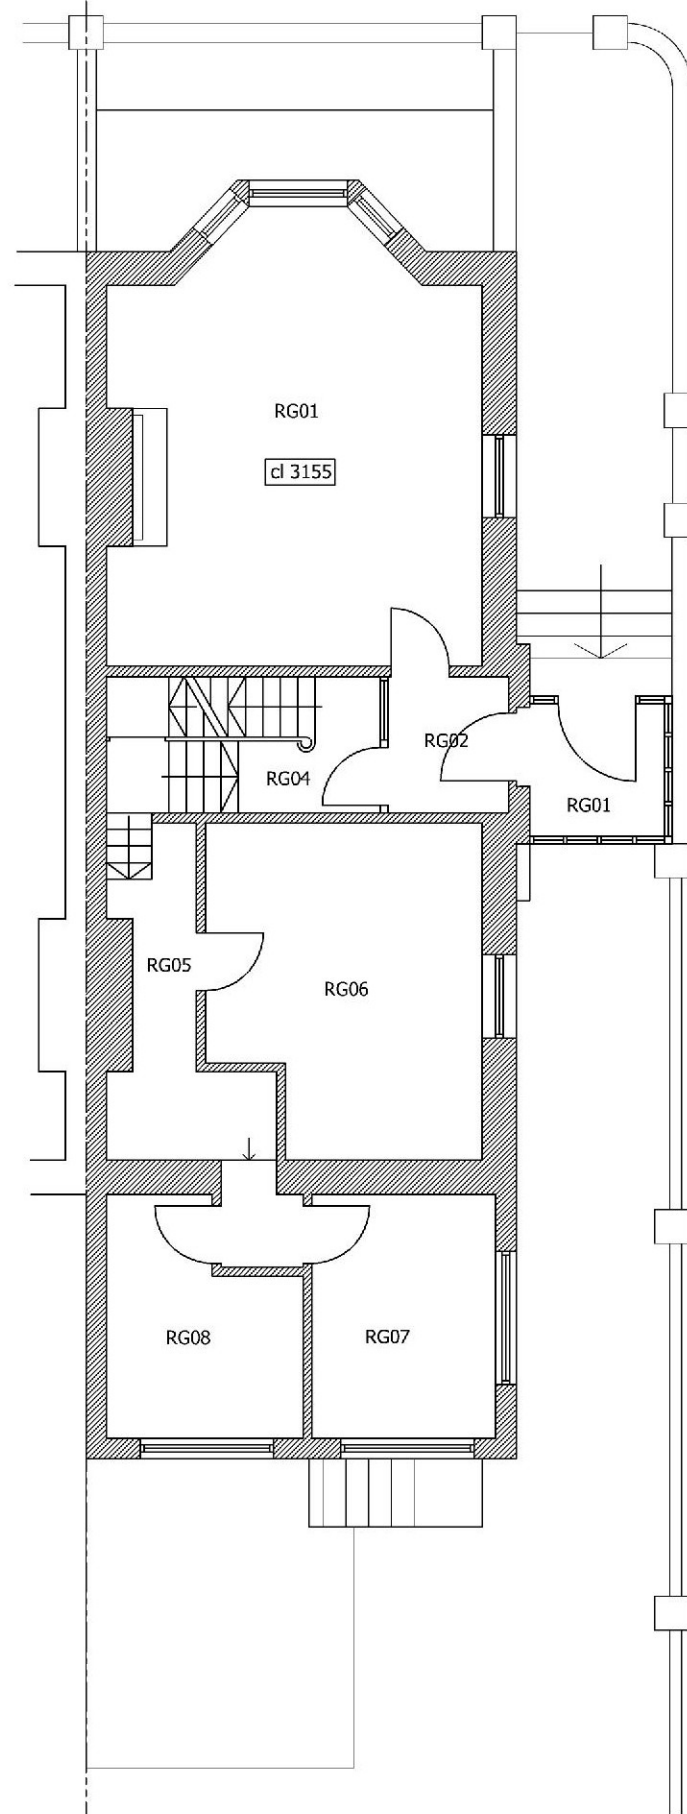

GROUND FLOOR

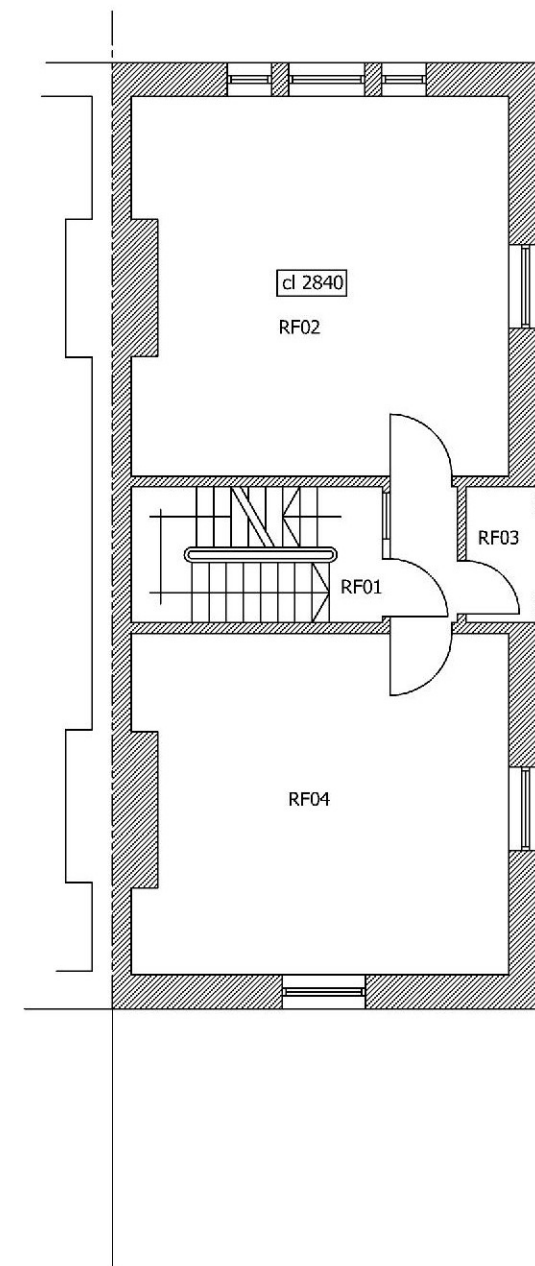

FIRST FLOOR

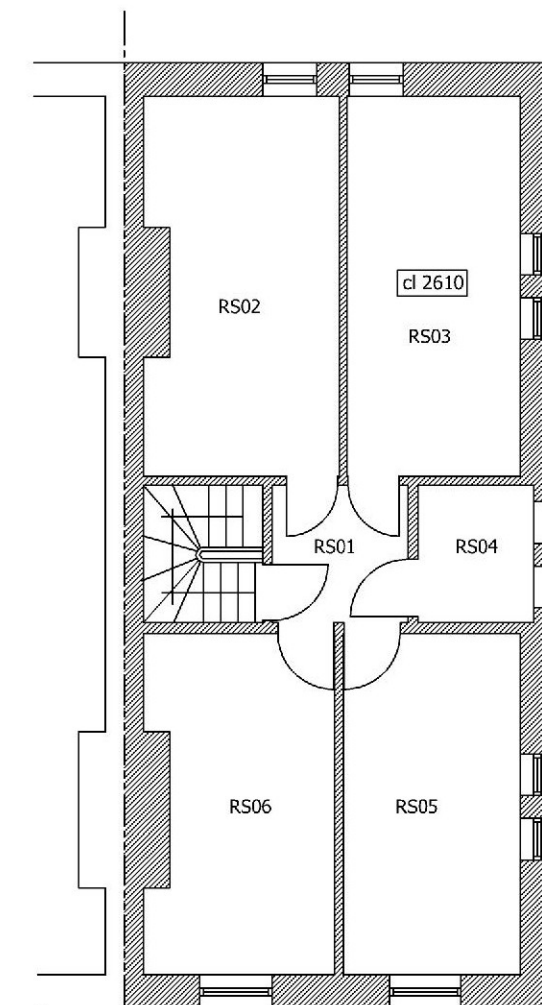 

SECOND FLOOR



CLIENT		
Roma Capital Ltd 86 High Street Sandgate Kent		
PROJECT		
38 Cheriton Road, Folkestone Refurbishment of Dwelling		
PLANNING		
DRAWING		
EXISTING FLOOR PLANS		
SCALE	DRAWN BY	DATE
1:100 A1	MW	30.07.18
DRAWING No.		REV
180730-E-001		