


PROPOSED FIRST FLOOR PLAN

 


PROPOSED RESIDENTIAL DEVELOPMENT AT WEST GROVE, WELLINGTON PLACE

Proposed First Floor Plan

This drawing and the design are the copyright of **ON Architecture Ltd** only.
This drawing should not be copied or reproduced without written consent.

All dimensions are to be checked on site prior to fabrication and **ON Architecture Ltd** should be notified of any discrepancy.

Do not scale from this drawing

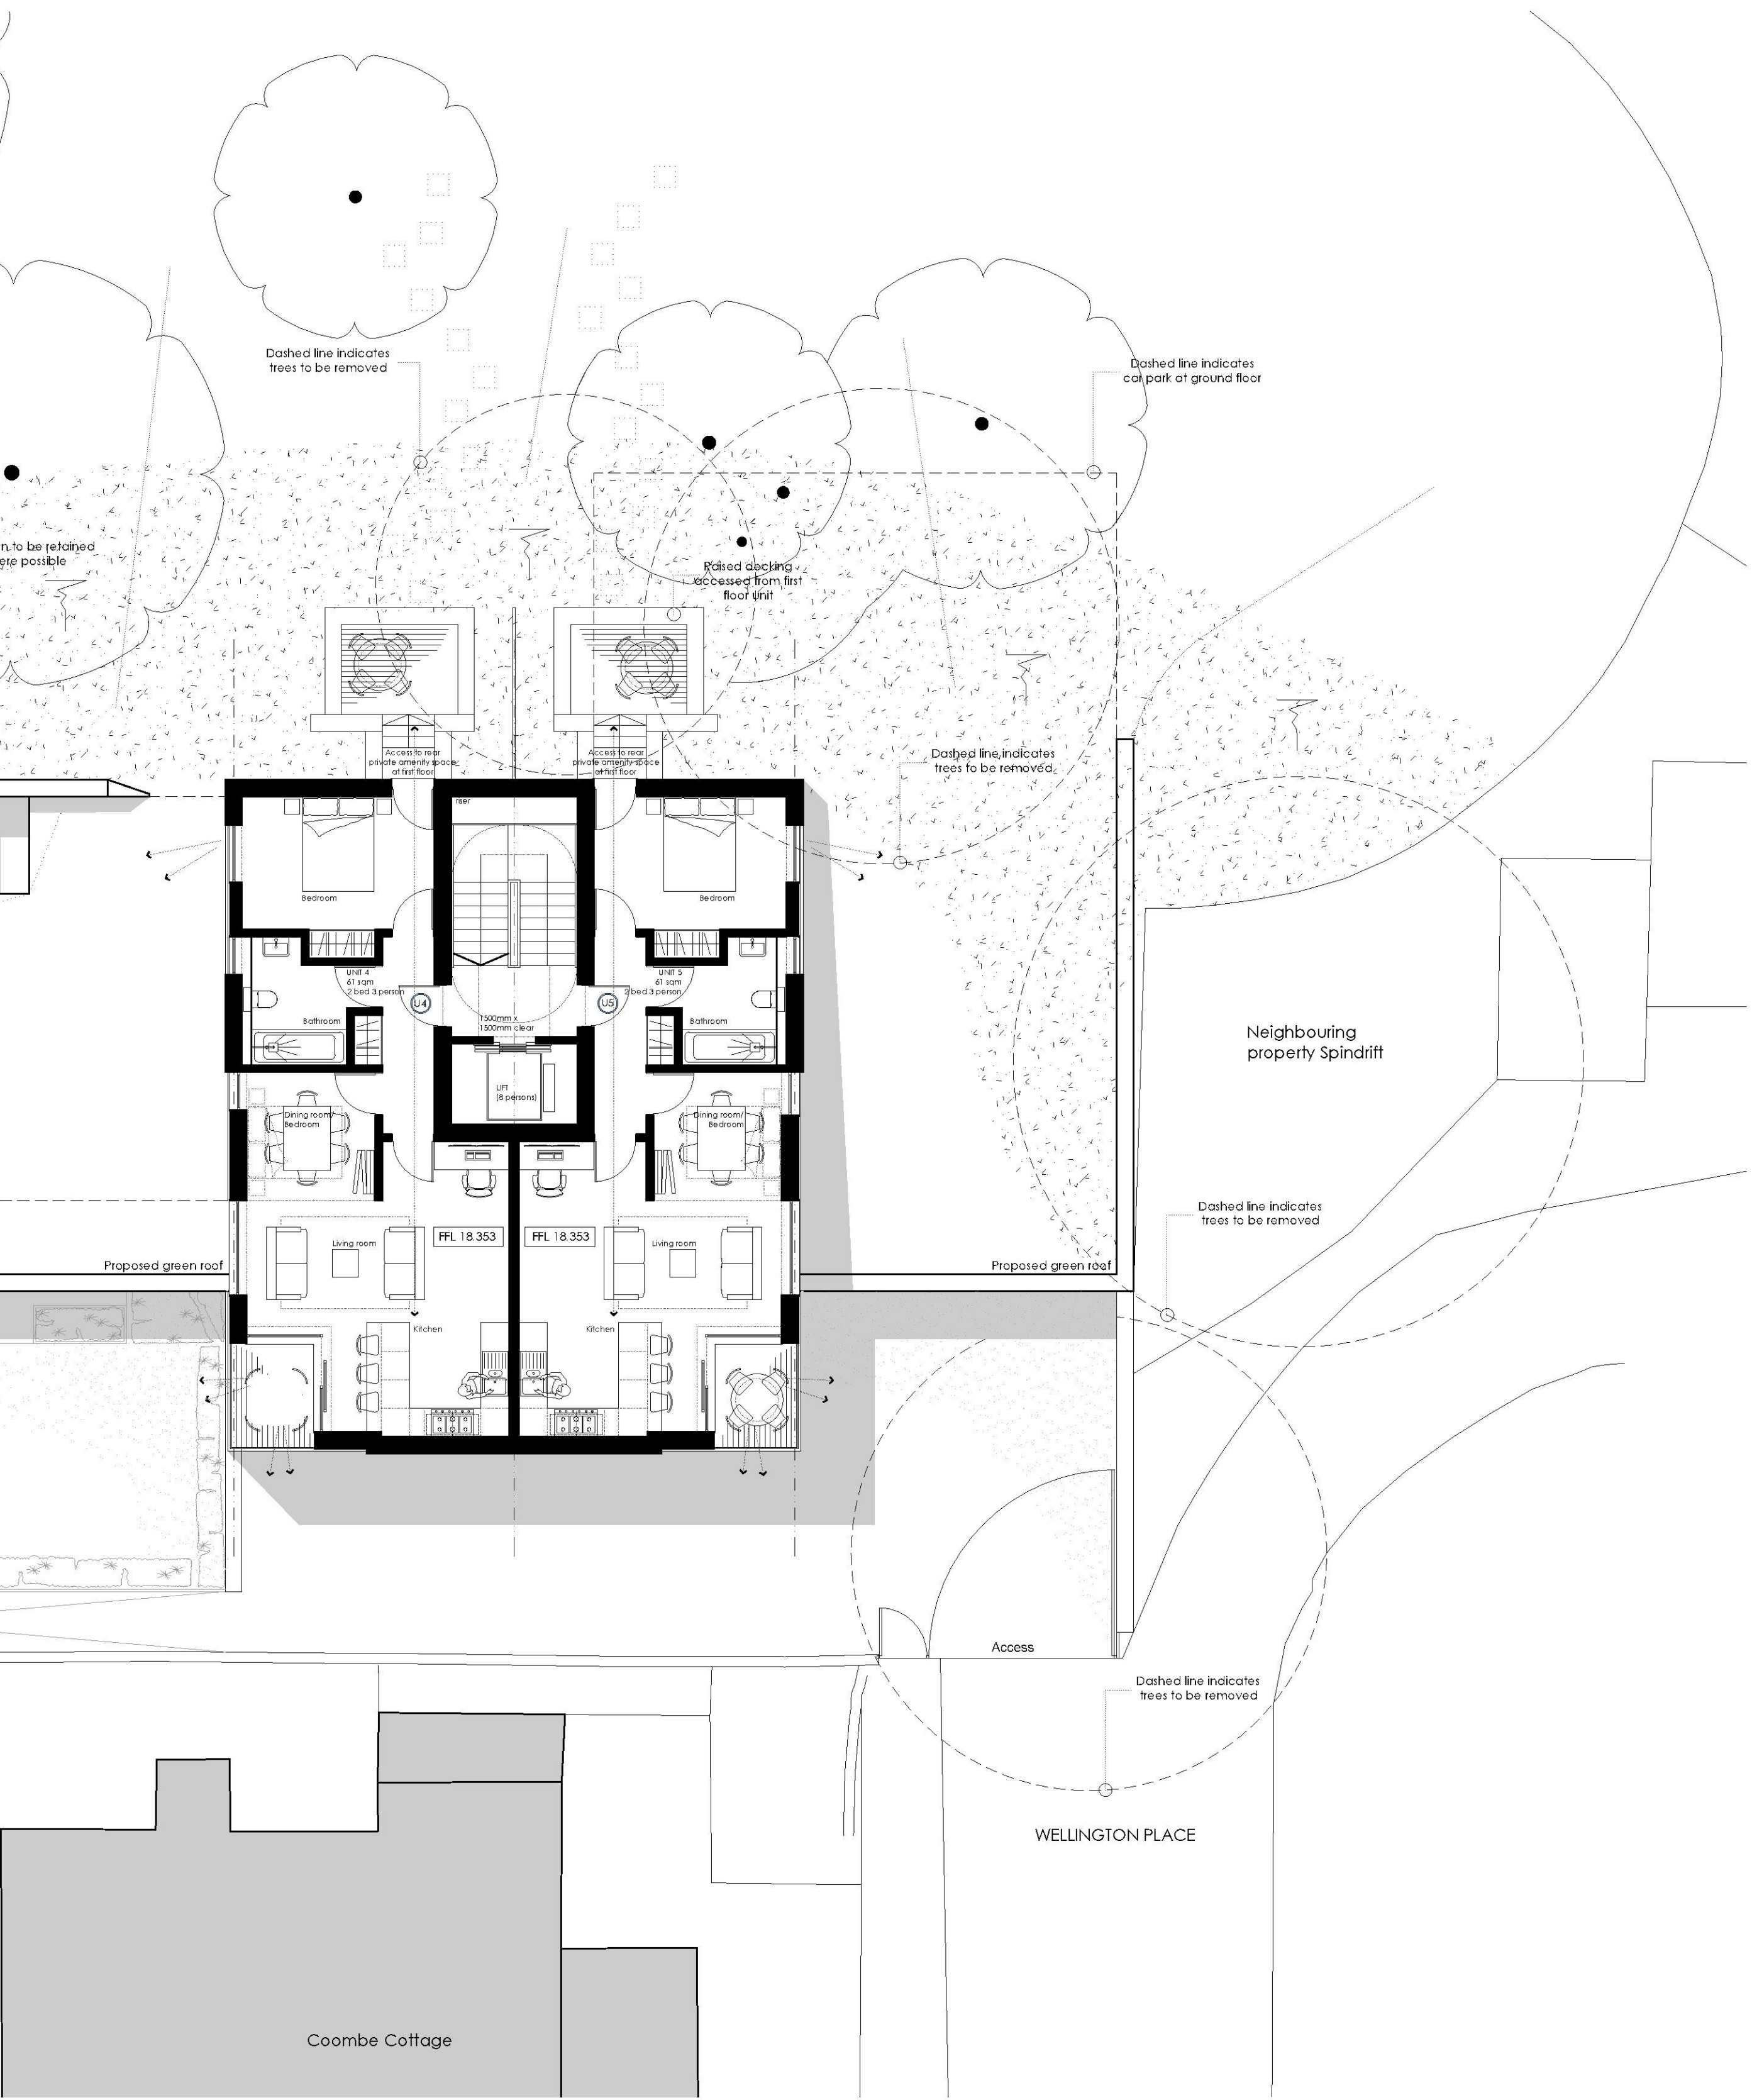

Please Note: Localised topographical survey data has been overlaid with wider OS survey data

NB: For detailed existing ground levels please refer to topographical survey drawing number 16-0065 1 of 1 produced by Omega Geomatics

NB: For detailed landscape information please refer to the arboricultural survey and AIA produced by PJC Consultancy Ltd

LEGEND

FFL 58.650 Proposed finished floor levels



Drawing / Project Number
PR153.06

Drawing Revision Letter
B

Revision Note & Date
Rev. A - 18.07.18 - Parking and landscape updated; General drawings amendments

Rev. B - 05.11.18 - Parking Layout updated

Project title
Proposed Residential Development at West Grove, Wellington Place, Sandgate, Folkestone, CT20 3DN

Client's Details
P F Ollershaw

Drawing title
Proposed First Floor Plan

Drawn
On Architecture

Date
01.03.2018

Scale
1:100 @ A1

ON
ARCH
ITECT
URE

The Old Brewery Business Centre
75 Stour Street,
Canterbury,
CT1 2NR

info@onarchitecture.co.uk
onarchitecture.co.uk
01227 634334