



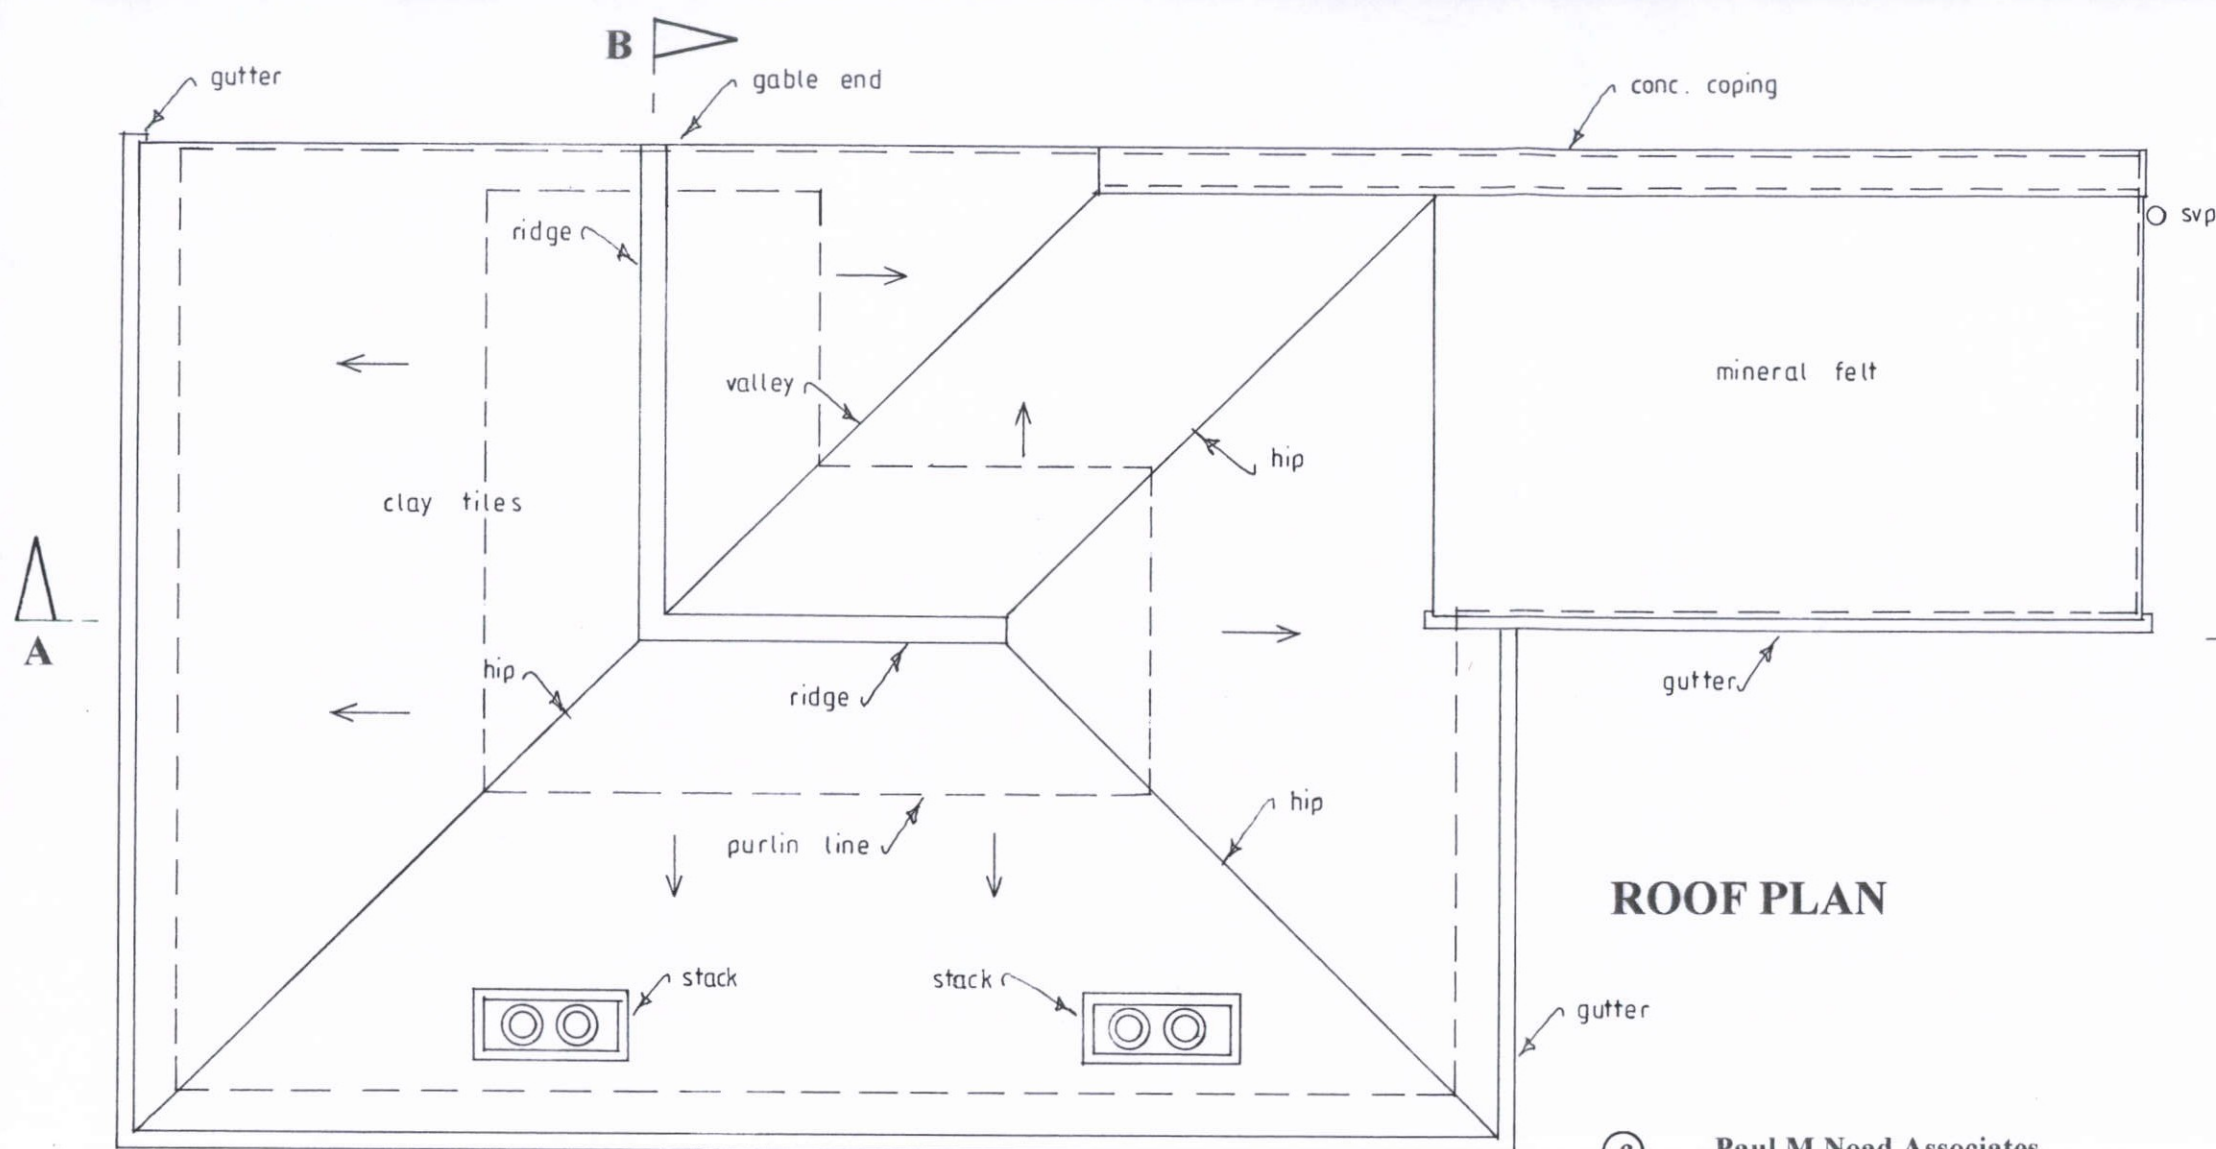

ROOF PLAN



© Paul M Noad Associates

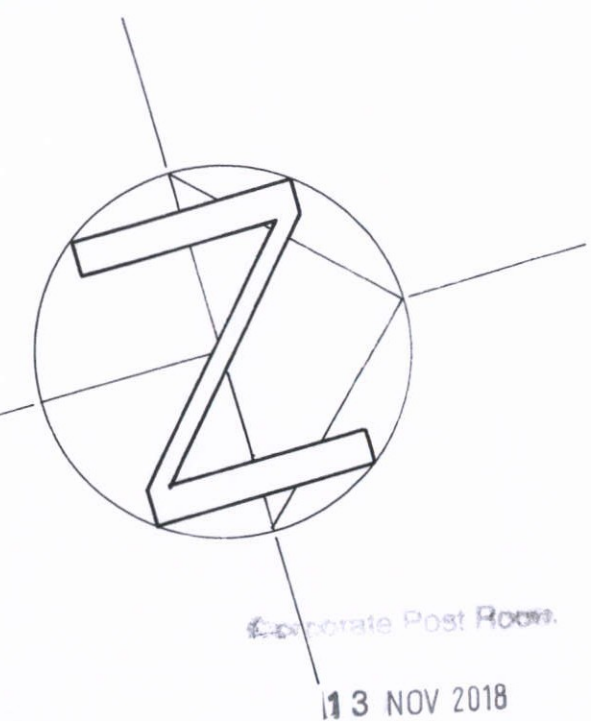

NOTES

Adequate regard has been exercised under Section 13 of the CDM Regulations, although it should be pointed out that Paul M Noad Associates are neither Planning Supervisors, nor Principal Contractors, and that no responsibility can be accepted to this effect. It remains the duty of the Planning Supervisor appointed by the client to provide a suitably developed Health & Safety plan if required.

1. No dimensions are to be scaled from this drawing.
2. All work is to conform with the current editions of the Building Regulations, together with all relevant British Standards and Codes of Practice.
3. All materials and components are to be installed to manufacturer's instructions and recommendations.

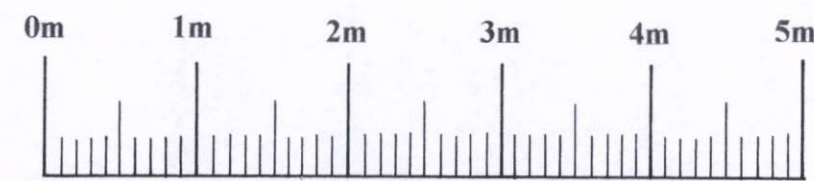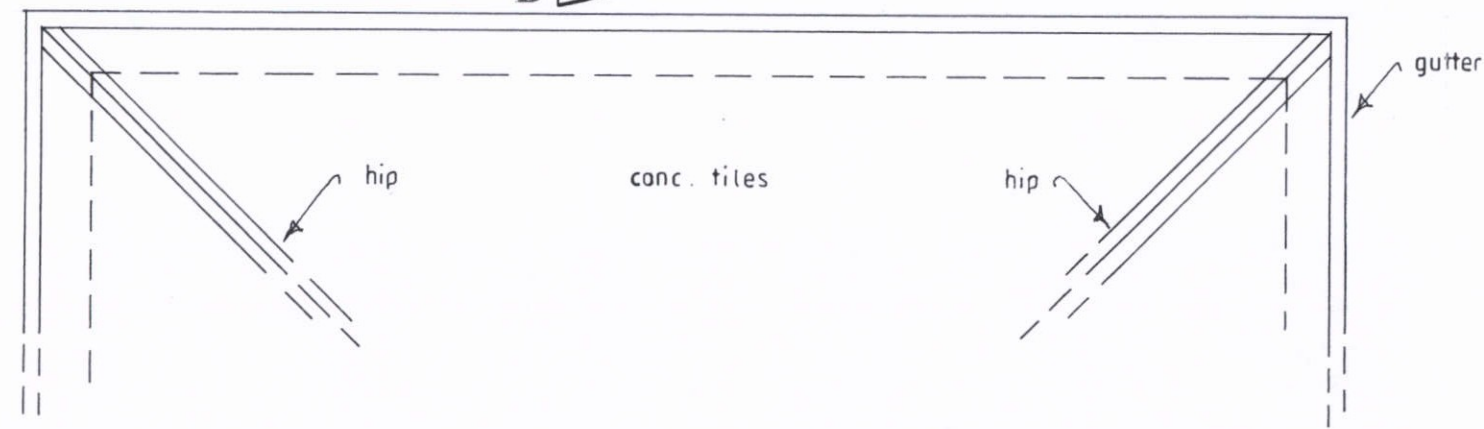

SCALE BAR - 1:50

NB - In addition to measured survey data, this drawing has been prepared in accordance with information supplied by H M Land Registry, Ordnance Survey and Promap Service, Licence Number 100020449

Any discrepancies are to be reported to the Agent immediately and prior to any checks on site being made by Paul M Noad Associates

Title		ROOF PLAN AS EXISTING	
Project	352 CHERITON ROAD FOLKESTONE KENT CT19 4DS		Scale 1:50
			Date August 2017
			Drawn PMN

PAUL M. NOAD
Land and Building Surveyors

PELICAN HOUSE, 86 HIGH STREET
HYTHE, KENT CT21 5AJ
Telephone (01303) 261660

- ☐ DETAILED MEASURED AND LEVELLED SURVEYS ☐
☐ DESIGN ☐ PLANNING ☐ BUILDING REGULATIONS ☐



Client	Mr James Devlin 352 Cheriton Road Folkestone Kent CT19 4DS	Drg No.	17.27-07