



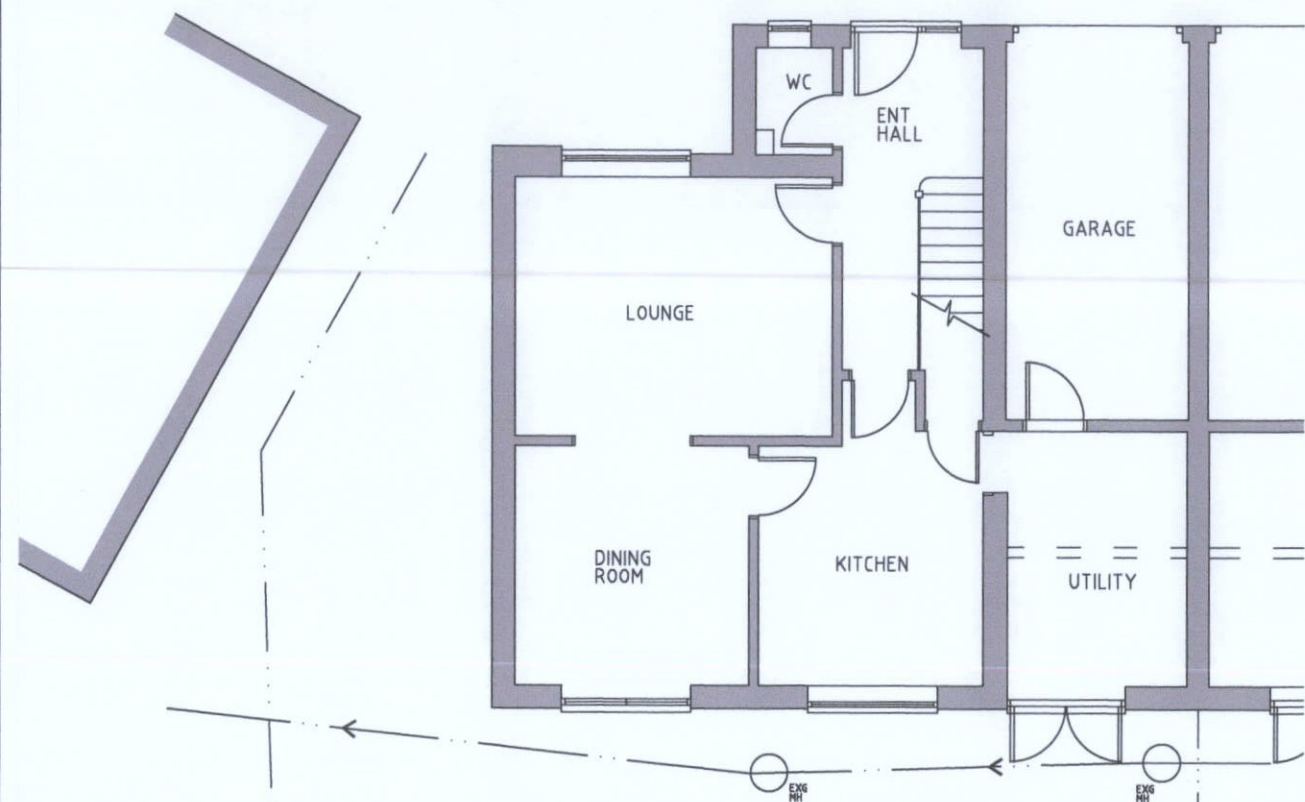

GROUND FLOOR PLAN (existing)

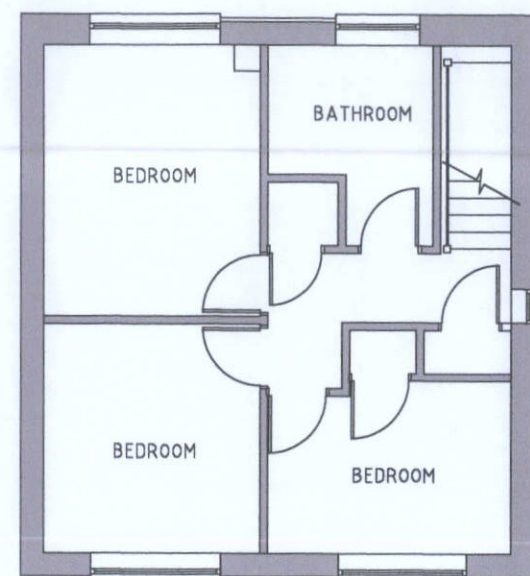

FIRST FLOOR PLAN (existing)

NOTES


ALL DIMENSIONS SHOWN MUST BE CHECKED ON SITE PRIOR TO CONSTRUCTION

PRIOR TO STARTING WORK ON SITE
A TRIAL HOLE IS REQUIRED FOR
INSPECTION BY BUILDING CONTROL
TO ESTABLISH GROUND CONDITIONS

THE FINISHED FLOOR LEVEL OF THE NEW
EXTENSION TO BE AT THE SAME LEVEL
AS THE EXISTING FLOOR LEVEL



REAR ELEVATION (existing)

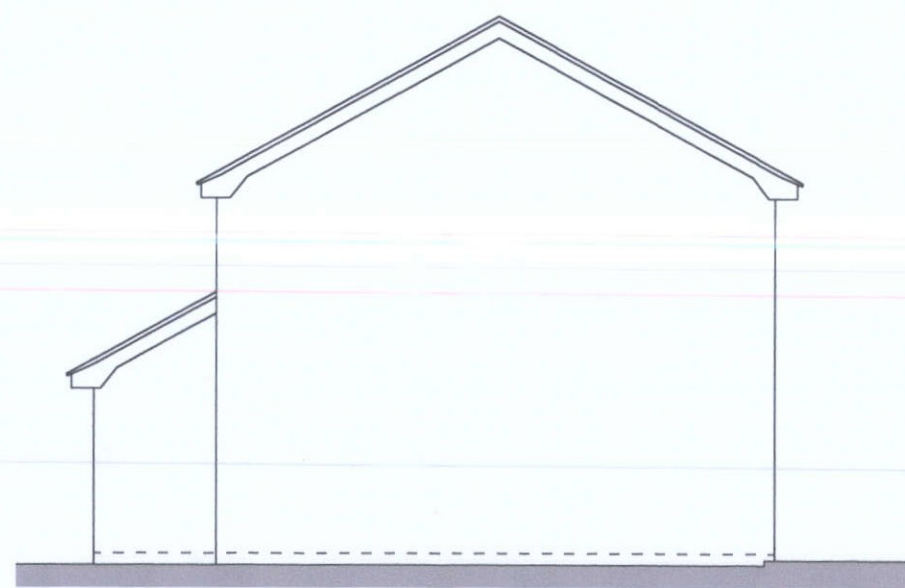

SIDE ELEVATION (existing)



SCALE (metres) - 1:100

Corporate Post Room

14 NOV 2018

Nigel Seymour
Design Services
Tel: 01797 363558

Revision

Title PROPOSED REAR EXTENSION 9 ELLESMERE MEWS NEW ROMNEY KENT	Client MR L LINFORD-SMITH 9 ELLESMERE MEWS NEW ROMNEY KENT
Type of Drawing EXISTING PLAN & ELEVATIONS	Drawn By NS
Date SEPTEMBER 2018	Scale 1:100 (Print @ A3)
Drawing No 18015/B/03	Revision