


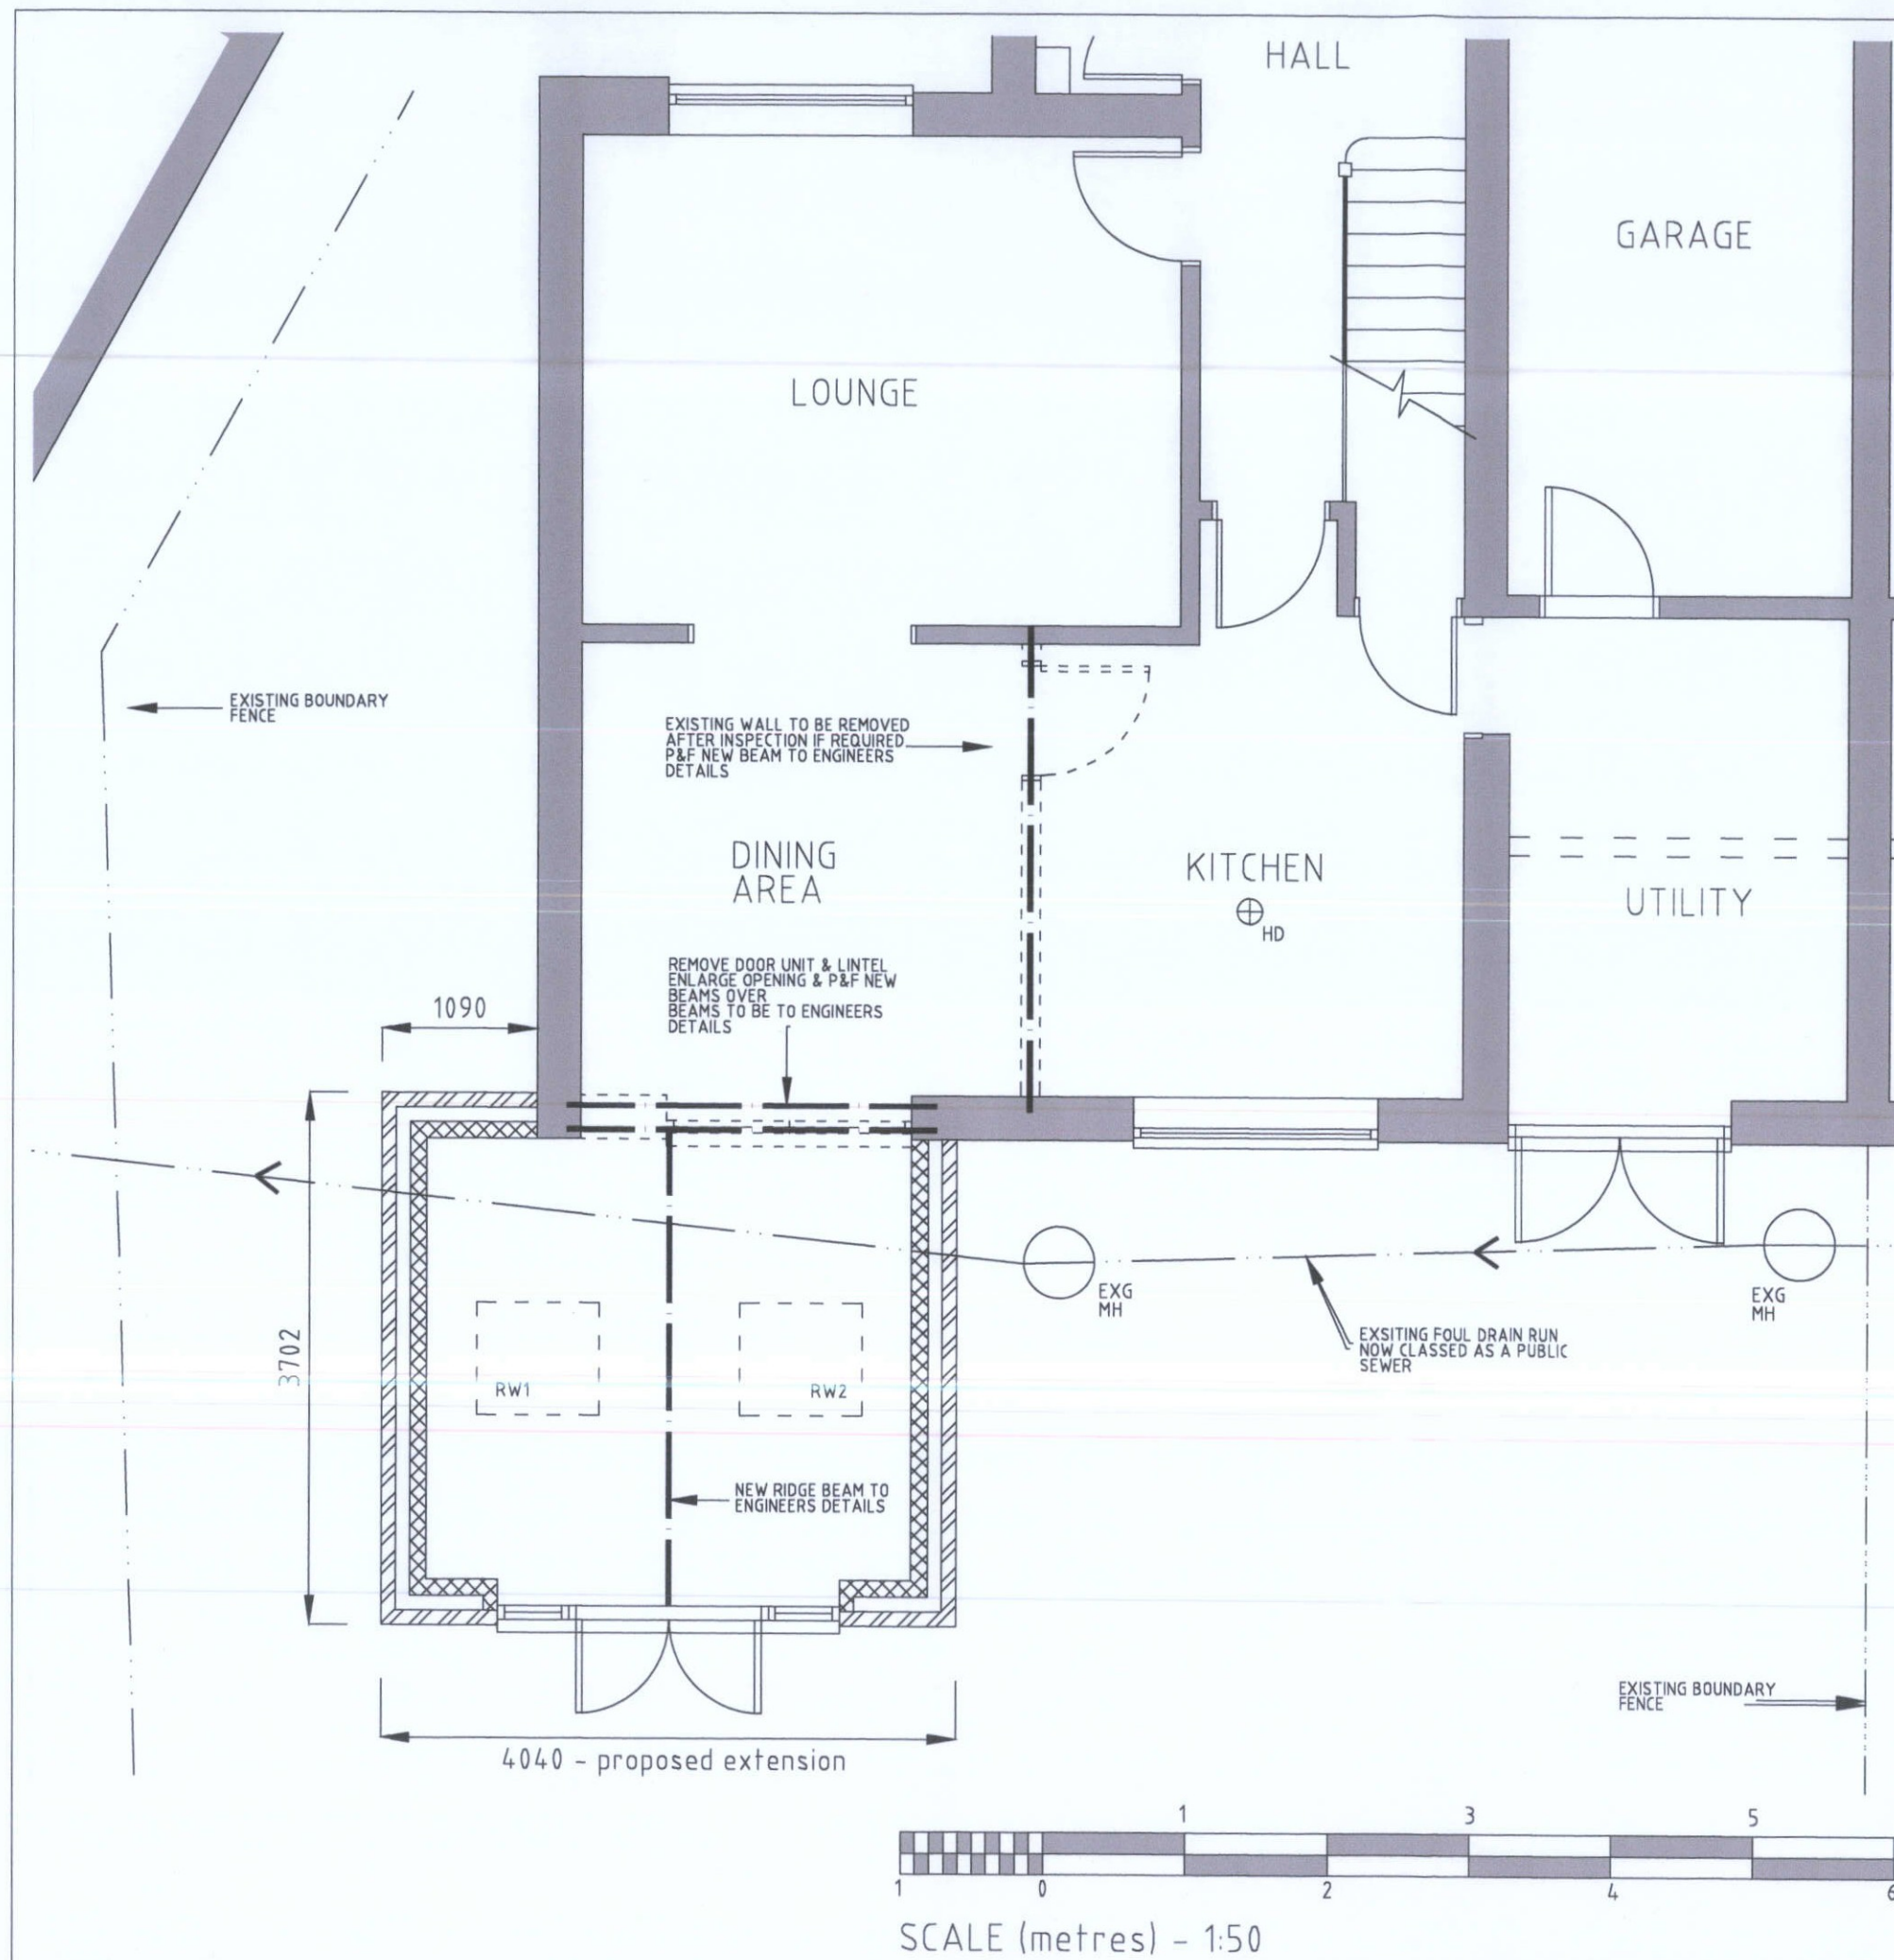

NOTES

ALL DIMENSIONS SHOWN MUST BE CHECKED ON SITE PRIOR TO CONSTRUCTION

PRIOR TO STARTING WORK ON SITE
A TRIAL HOLE IS REQUIRED FOR
INSPECTION BY BUILDING CONTROL
TO ESTABLISH GROUND CONDITIONS

THE FINISHED FLOOR LEVEL OF THE NEW
EXTENSION TO BE AT THE SAME LEVEL
AS THE EXISTING FLOOR LEVEL

-  NEW CAVITY WALLS WITH FACE BRICKWORK EXTERNALLY
-  EXISTING WALLS AND PARTITIONS
-  EXISTING WALLS ETC TO BE REMOVED
-  NEW STEEL BEAM TO ENGINEERS DETAILS
-  EXISTING FOUL DRAIN RUNS
-  NEW HEAT DETECTORS
-  NEW VELUX ROOF WINDOWS

Corporate Post Stamp

14 NOV 2018

A 07.11.18 DRAWING UPDATED FOR PLANNING
Revision

Nigel Seymour Design Services Tel: 01797 363558	Title PROPOSED REAR EXTENSION 9 ELLESMERE MEWS NEW ROMNEY KENT	Client MR L LINFORD-SMITH 9 ELLESMERE MEWS NEW ROMNEY KENT
	Type of Drawing PROPOSED GROUND FLOOR PLAN	Drawn By NS
	Date SEPTEMBER 2018	Scale 1:50 (Print @ A3)
	Drawing No 18015/B/04	Revision A

