


NB - Please note that in this instance, the elevational detailing has been partially assumed due to restricted access, or simplified for reasons of clarity. This drawing must therefore be deemed to be for illustrative purposes only.

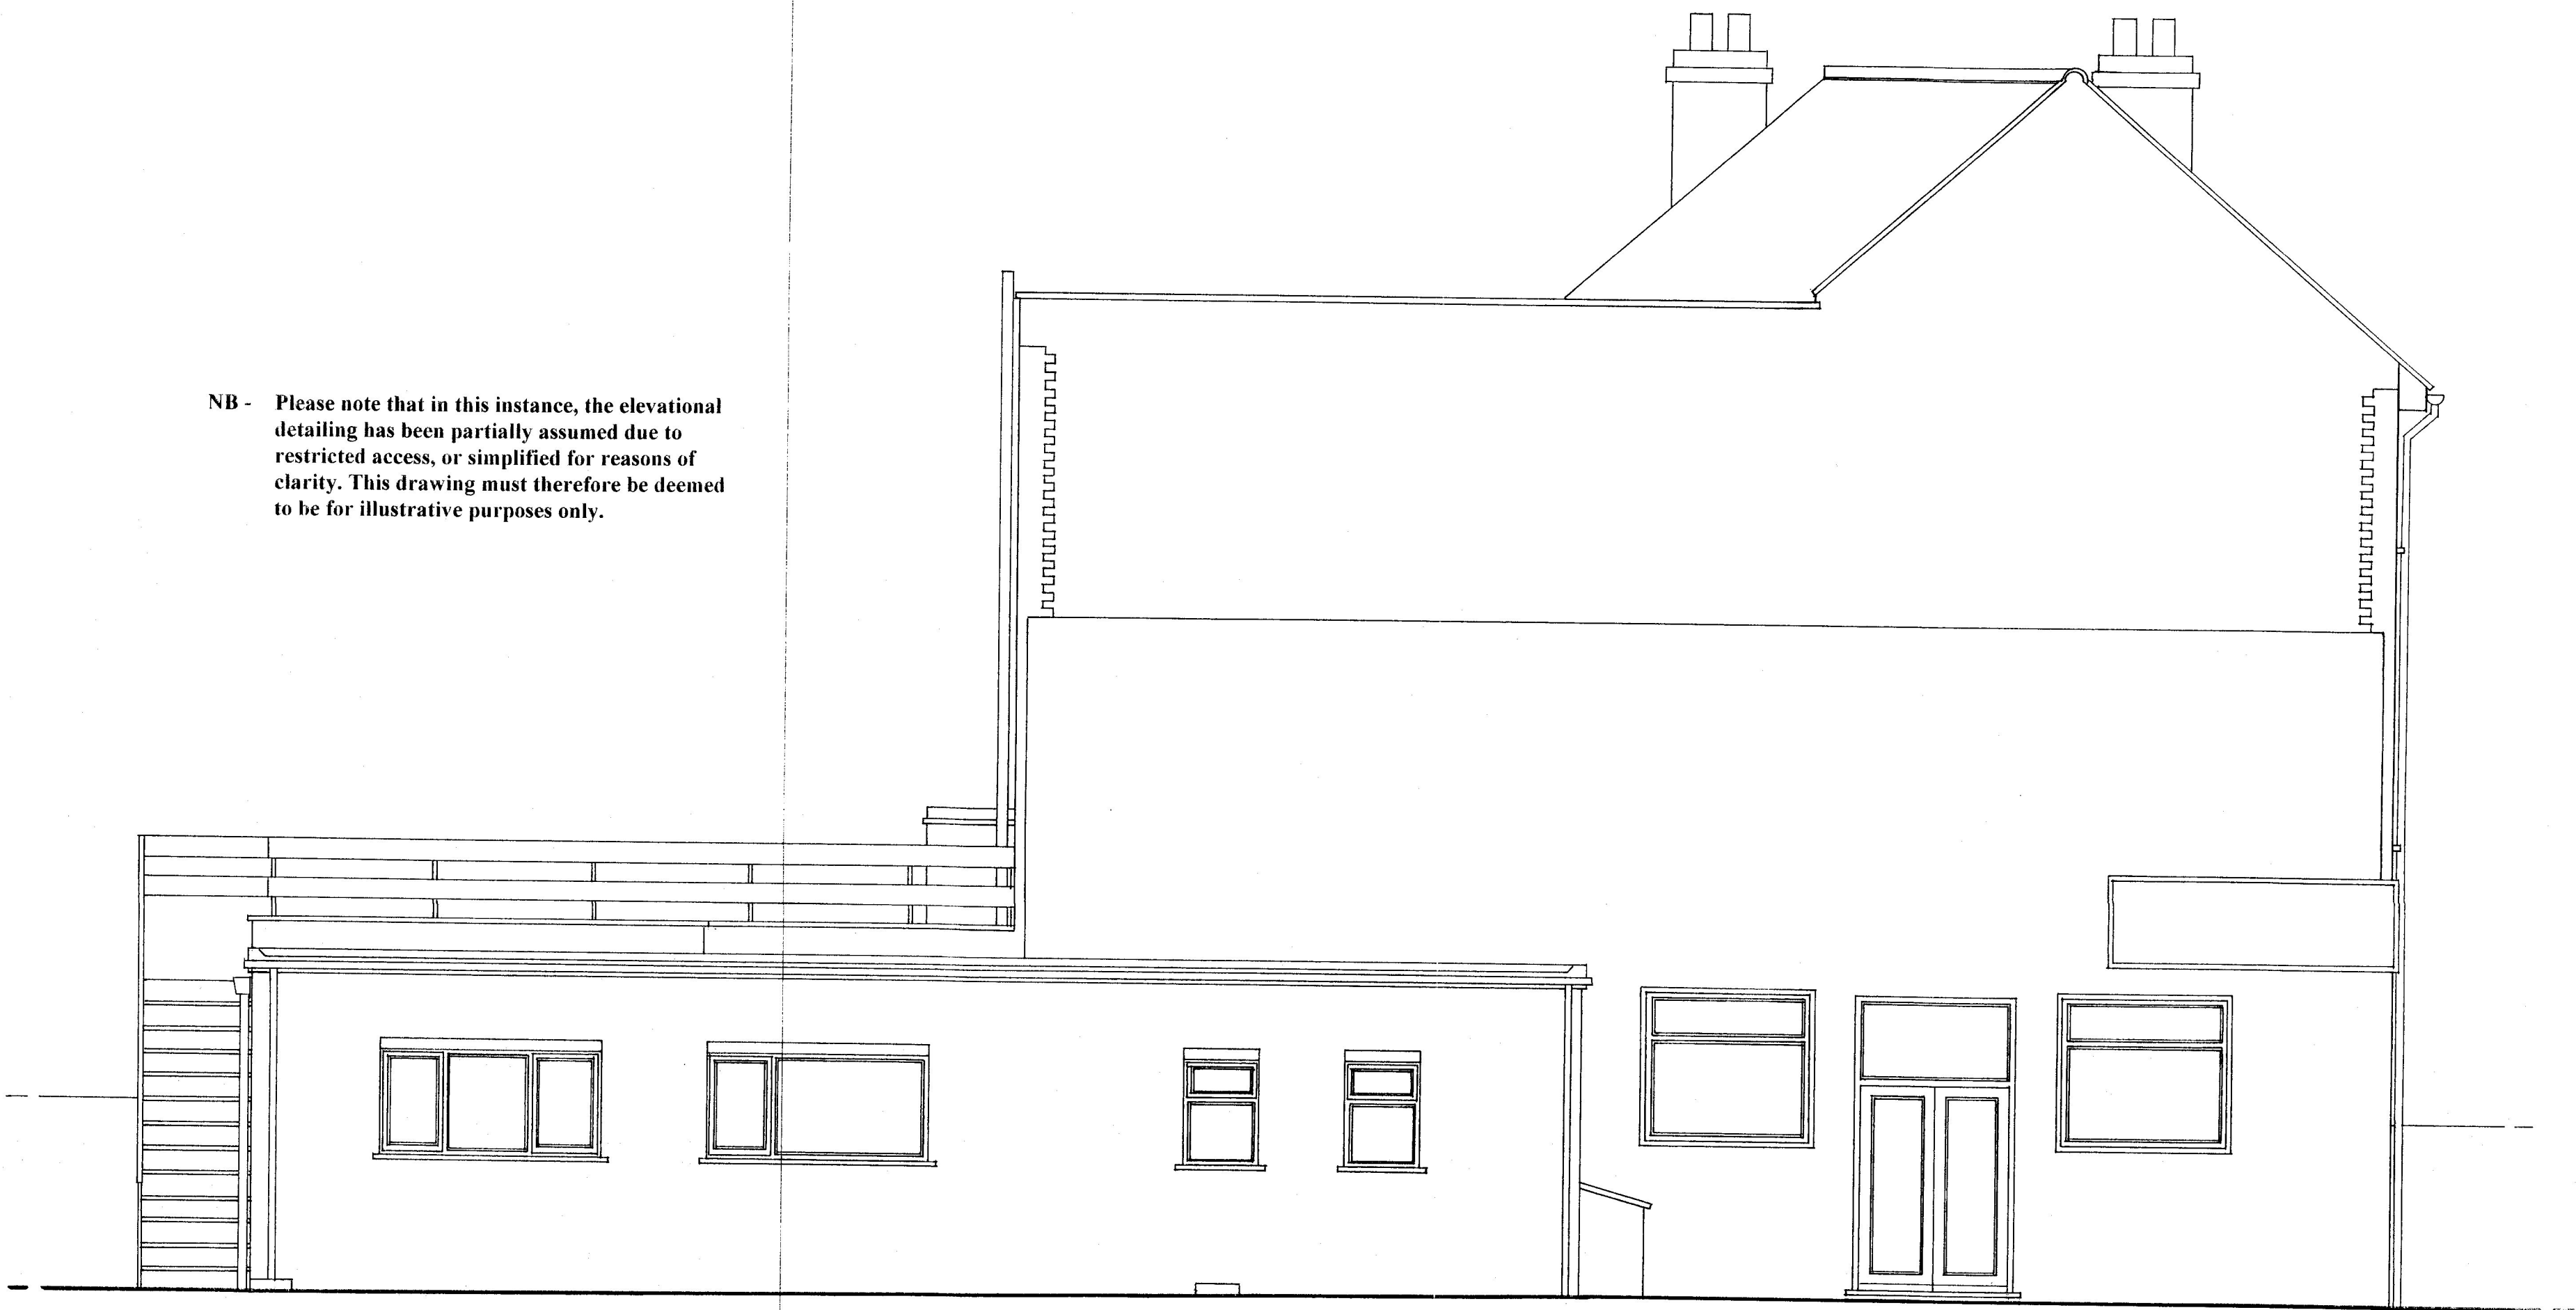


Arbitrary Datum 4-000 m

WEST - NORTHWEST ELEVATION

Arbitrary Datum 4-000 m

© Paul M Noad Associates

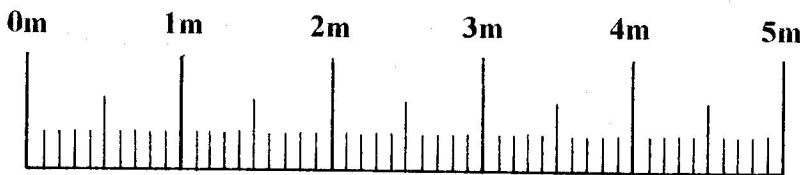

SCALE BAR - 1:50

NB - In addition to measured survey data, this drawing has been prepared in accordance with information supplied by H M Land Registry, Ordnance Survey and Promap Service, Licence Number 100020449

Any discrepancies are to be reported to the Agent immediately and prior to any checks on site being made by Paul M Noad Associates

NOTES

Adequate regard has been exercised under Section 13 of the CDM Regulations, although it should be pointed out that Paul M Noad Associates are neither Planning Supervisors, nor Principal Contractors, and that no responsibility can be accepted to this effect. It remains the duty of the Planning Supervisor appointed by the client to provide a suitably developed Health & Safety plan if required.

1. No dimensions are to be scaled from this drawing.
2. All work is to conform with the current editions of the Building Regulations, together with all relevant British Standards and Codes of Practice.
3. All materials and components are to be installed to manufacturer's instructions and recommendations.

Title		ELEVATION AS EXISTING	
Project	352 CHERITON ROAD FOLKESTONE KENT CT19 4DS		Scale 1:50
			Date August 2017
			Drawn PMN
PAUL M. NOAD		PELICAN HOUSE, 86 HIGH STREET HYTHE, KENT CT21 5AJ Telephone (01303) 261660	
Land and Building Surveyors			
☐ DETAILED MEASURED AND LEVELLED SURVEYS ☐ ☐ DESIGN ☐ PLANNING ☐ BUILDING REGULATIONS ☐			
Client	Mr James Devlin 352 Cheriton Road Folkestone Kent CT19 4DS		Drg No. 17.27-09

