


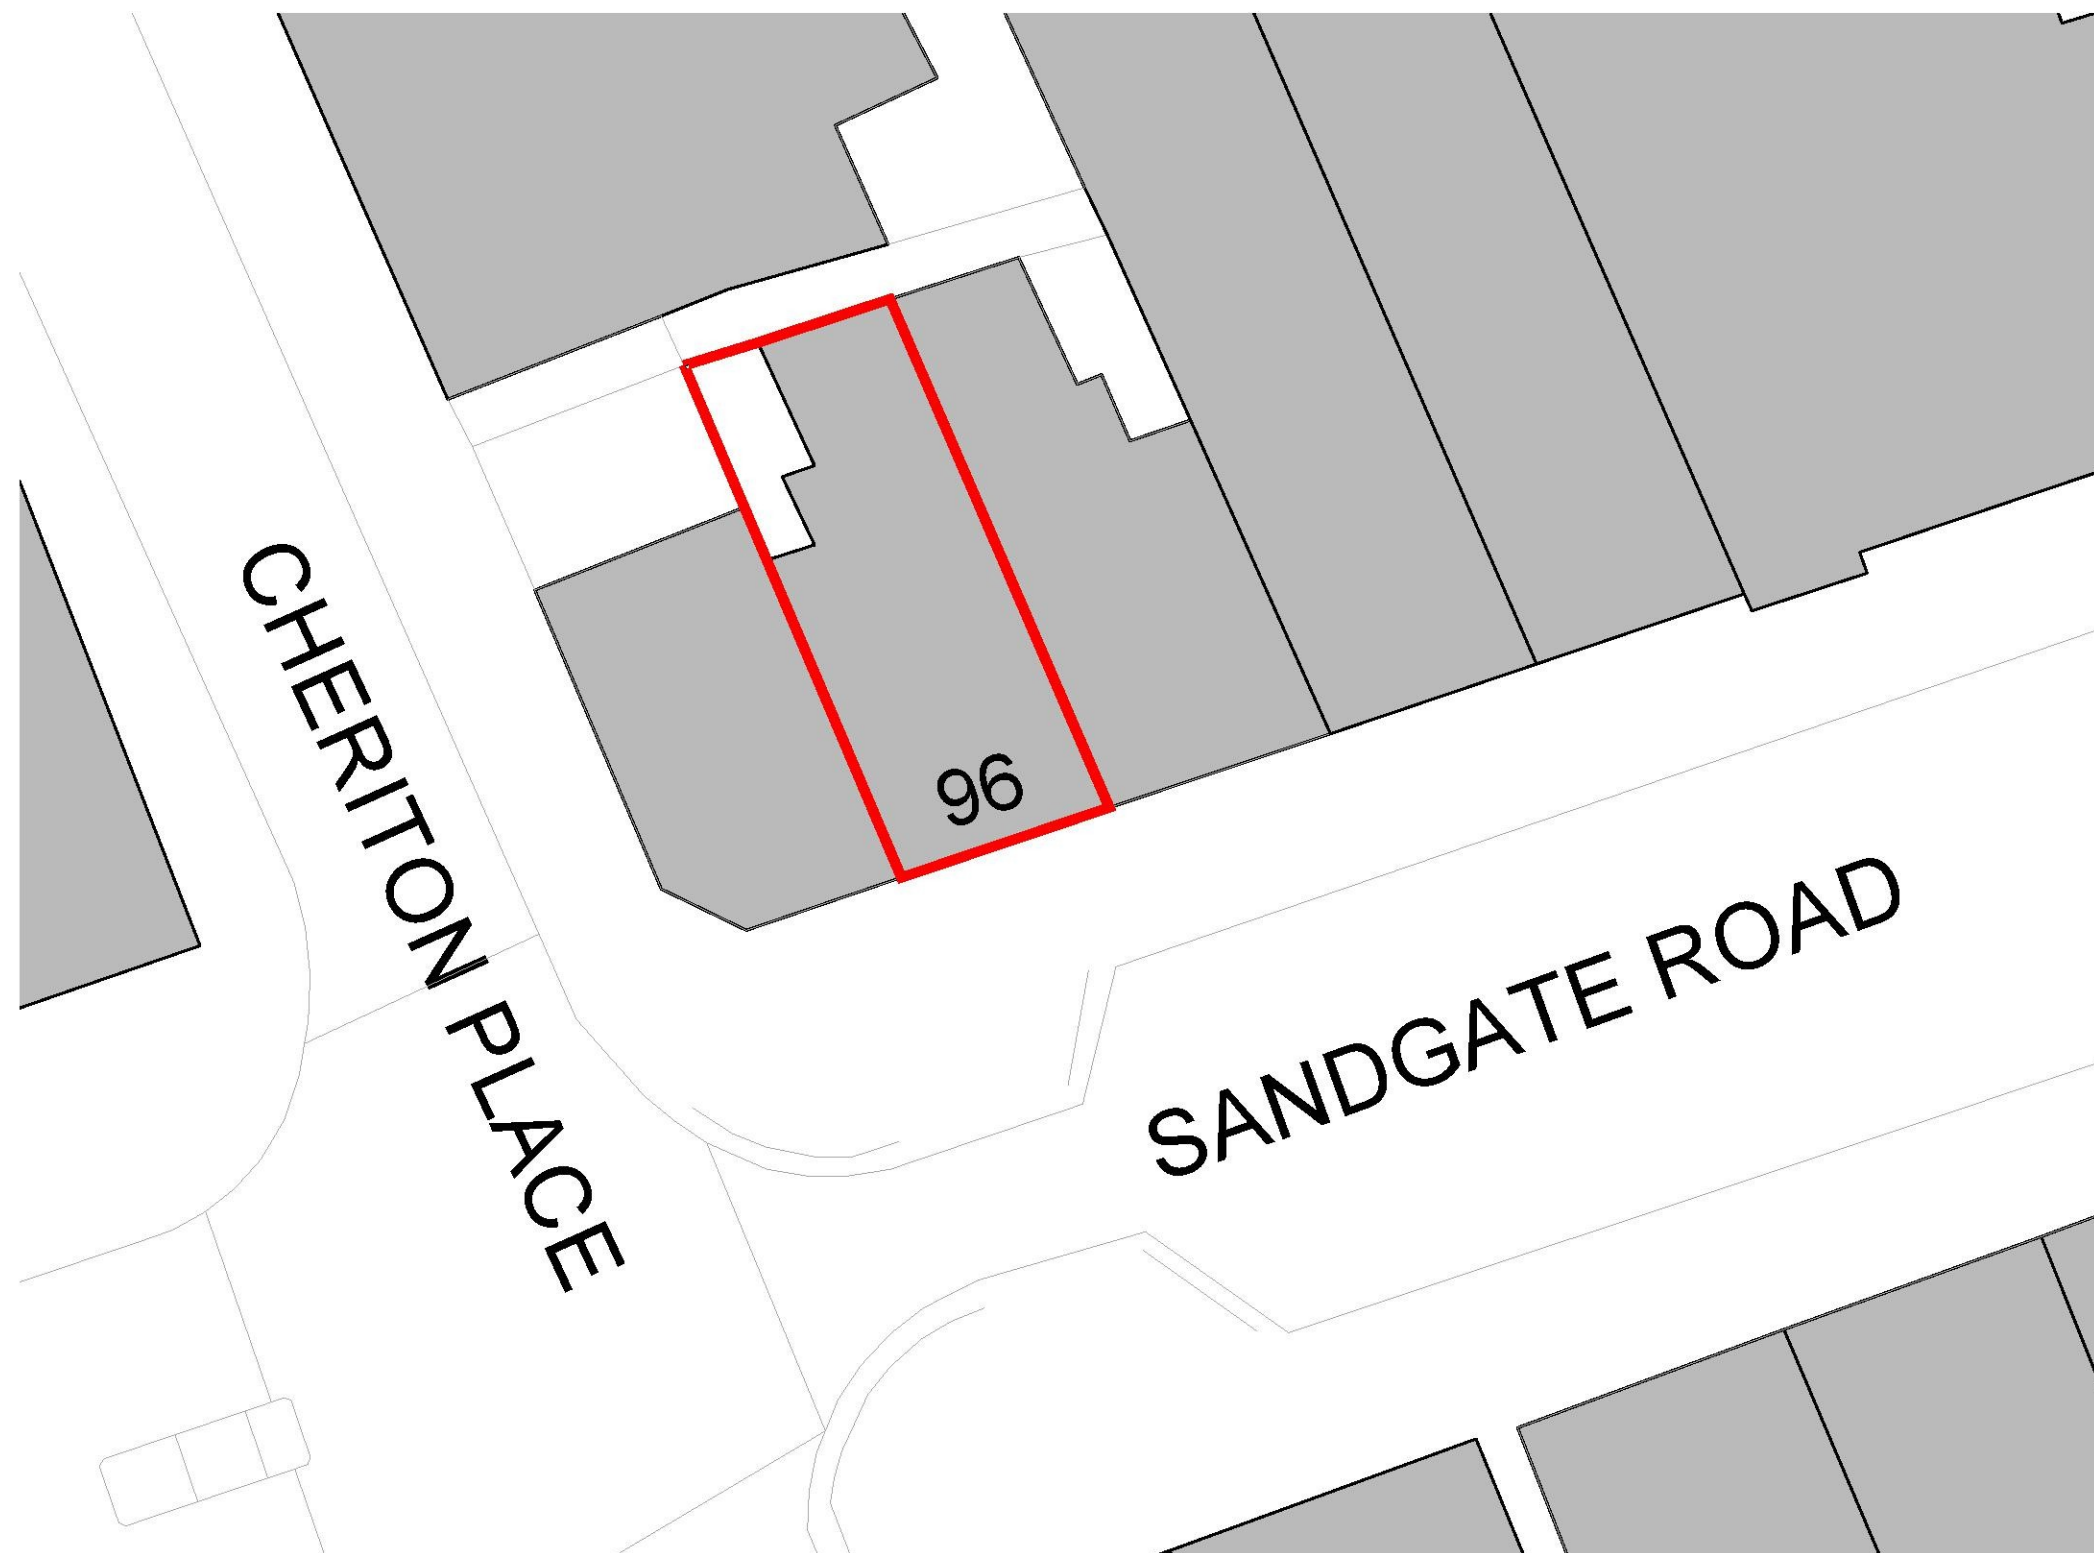


Location Plan

1:1250



Site Plan

1:200

 

DRAWING:—
Site Location and Existing Site Plan

CLIENT:—
Mr Tara Kattel

PROJECT&TITLE:—
Installation of an Air Conditioning
unit to the rear wall of
96 Sandgate Road, CT20 2BE

SCALE:—
Various @A3
DWG NO:—
18036 (01)

DATE:—
October 2018
REVISION:—
-

CLArchitects
127 Sandgate Road,
Folkestone, Kent, CT20 2BH
Ph: 01303 647 233 www.clarchitects.co.uk