



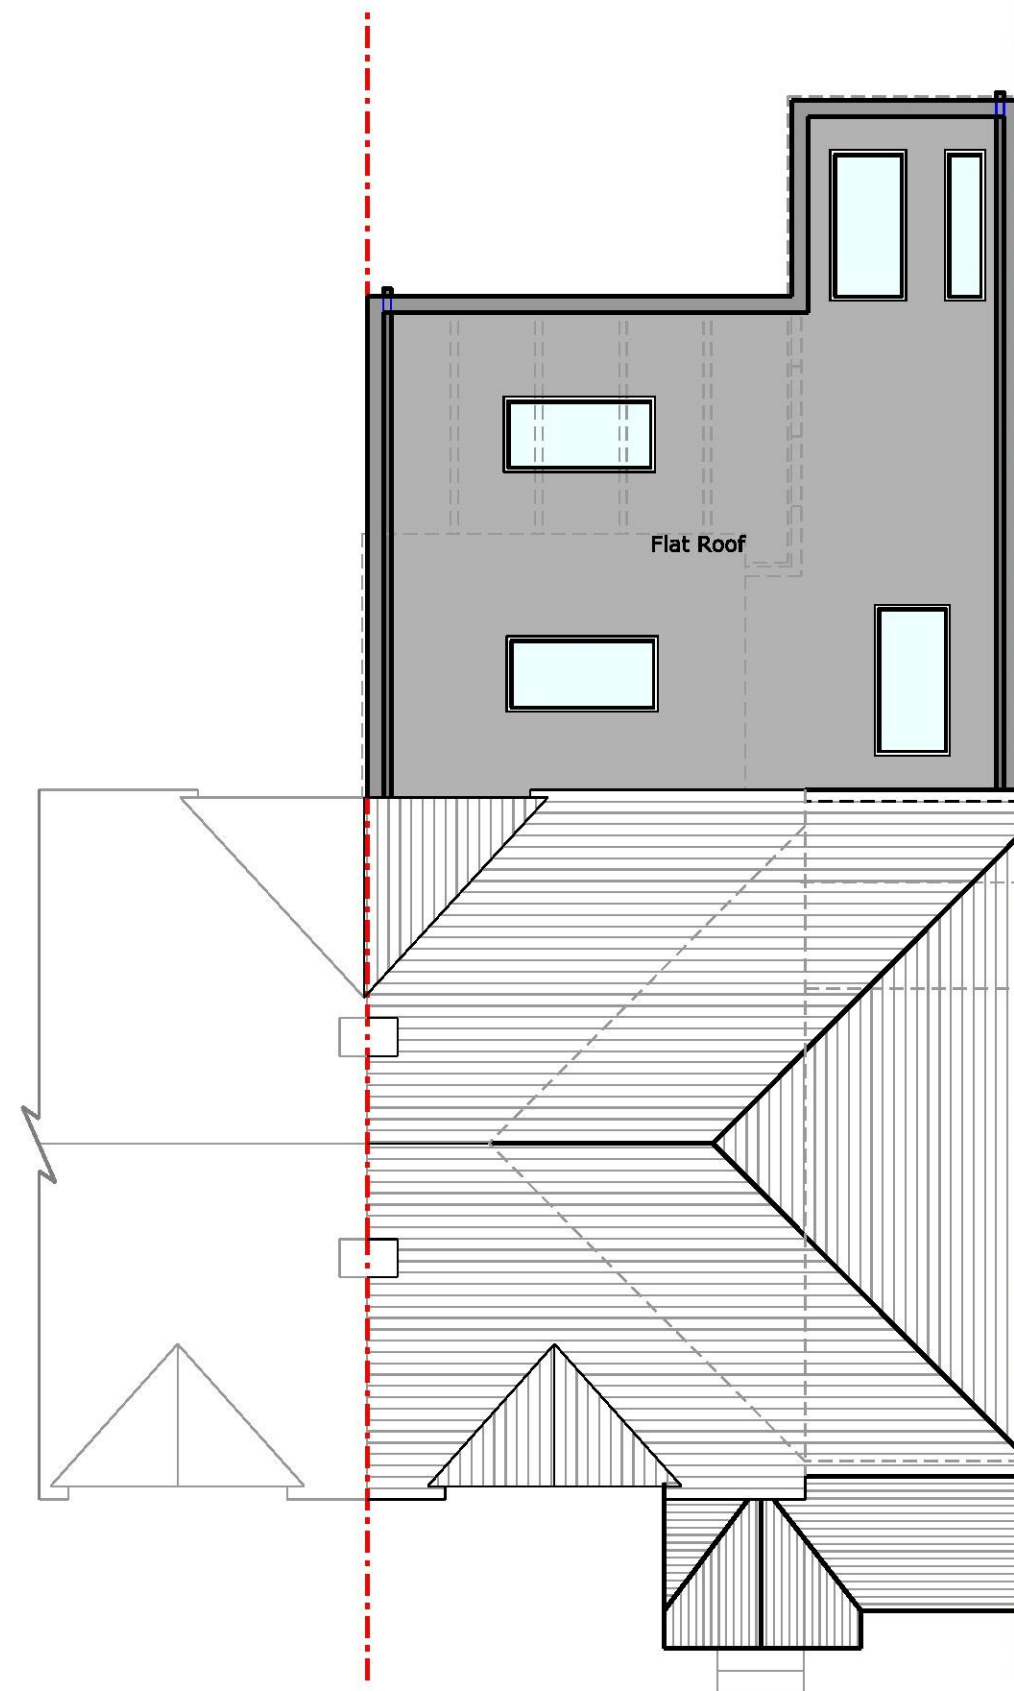

Roof Plan

 

Copyright in design and this drawing is the property of Resi.

Reproduction in whole or in part is forbidden without written sanction of Resi.

All dimensions to be cross-checked on site prior to completing a Building Regulations package, structural engineering, the party wall process and construction.

Print to scale (as actual size)

NOTES

- KEYS
- Boundary Line
 - Proposed walls
 - Existing walls
 - Existing removed
 - Rooflight



JOB TITLE

PROPOSED GROUND FLOOR REAR, FRONT PORCH, TWO-STOREY SIDE EXTENSION, FACADE ALTERATIONS AND ALL ASSOCIATED WORKS AT 36 NAILDOWN ROAD

STATUS

PLANNING

CLIENT

DONATAS SOBLEVICIUS

DRAWING TITLE

PROPOSED ROOF PLAN

SCALE	1/100 @ A3	DRAWN	JN
DATE	AUGUST 2018	CHECKED	RM
DRAWING NO.	841 - 05	REV.	B