



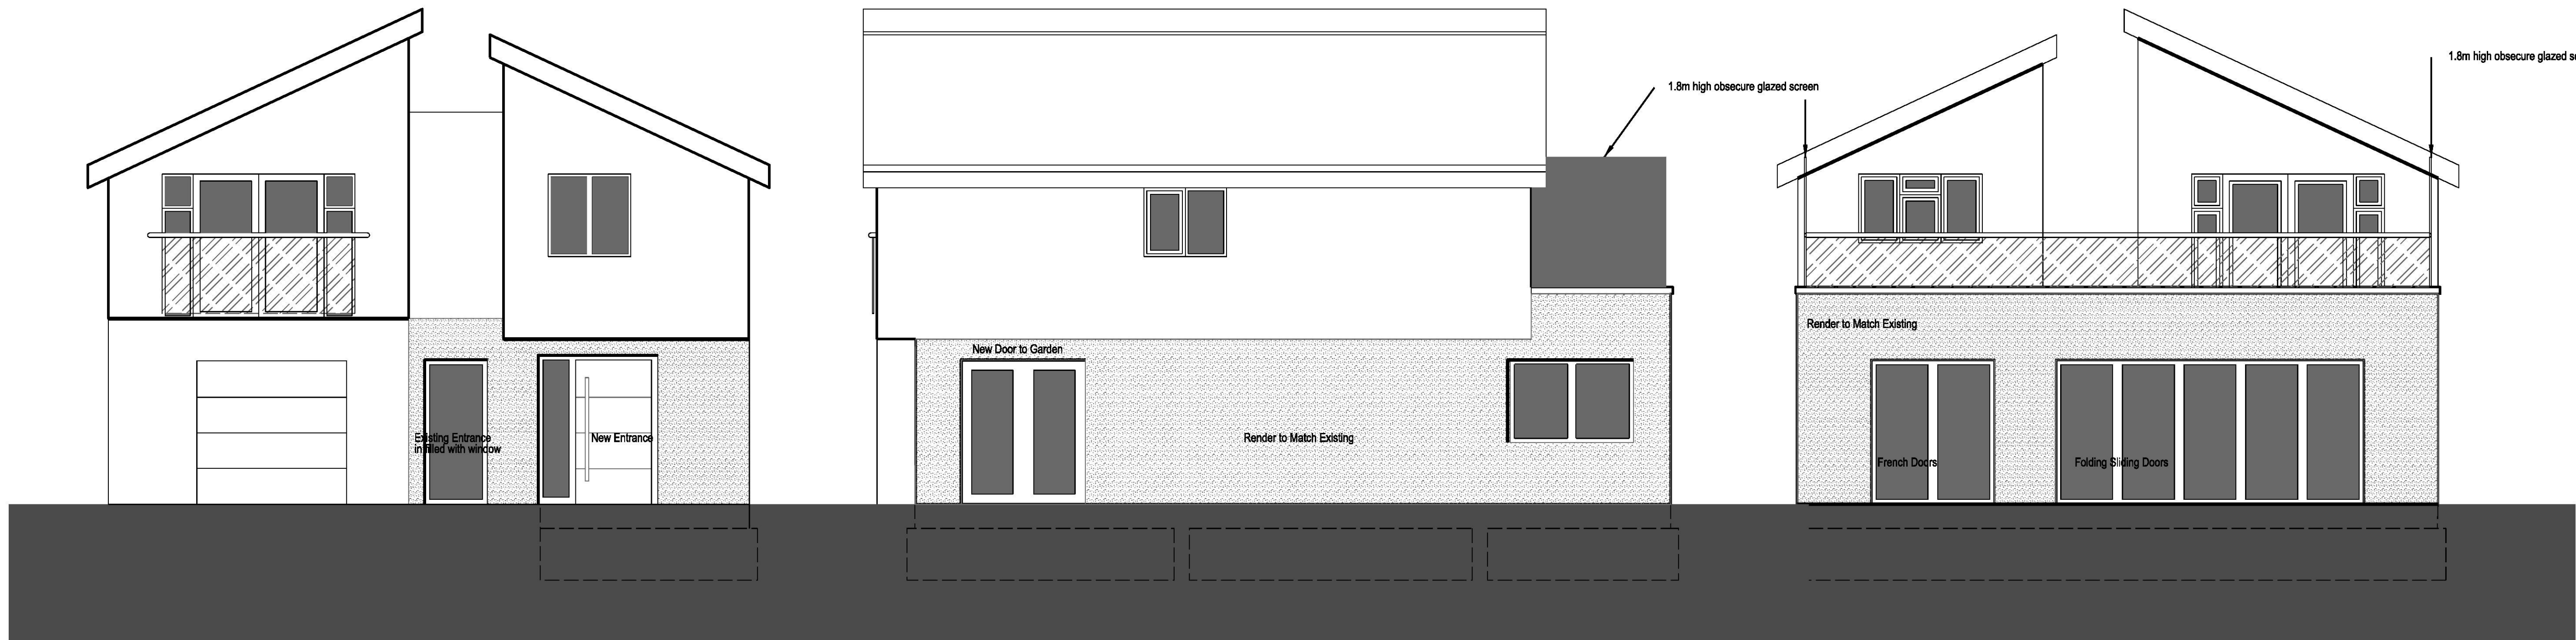


Proposed Elevation - Front
scale 1:50

Proposed Elevation - Side to Garden
scale 1:50


Proposed Elevation - Rear
scale 1:50

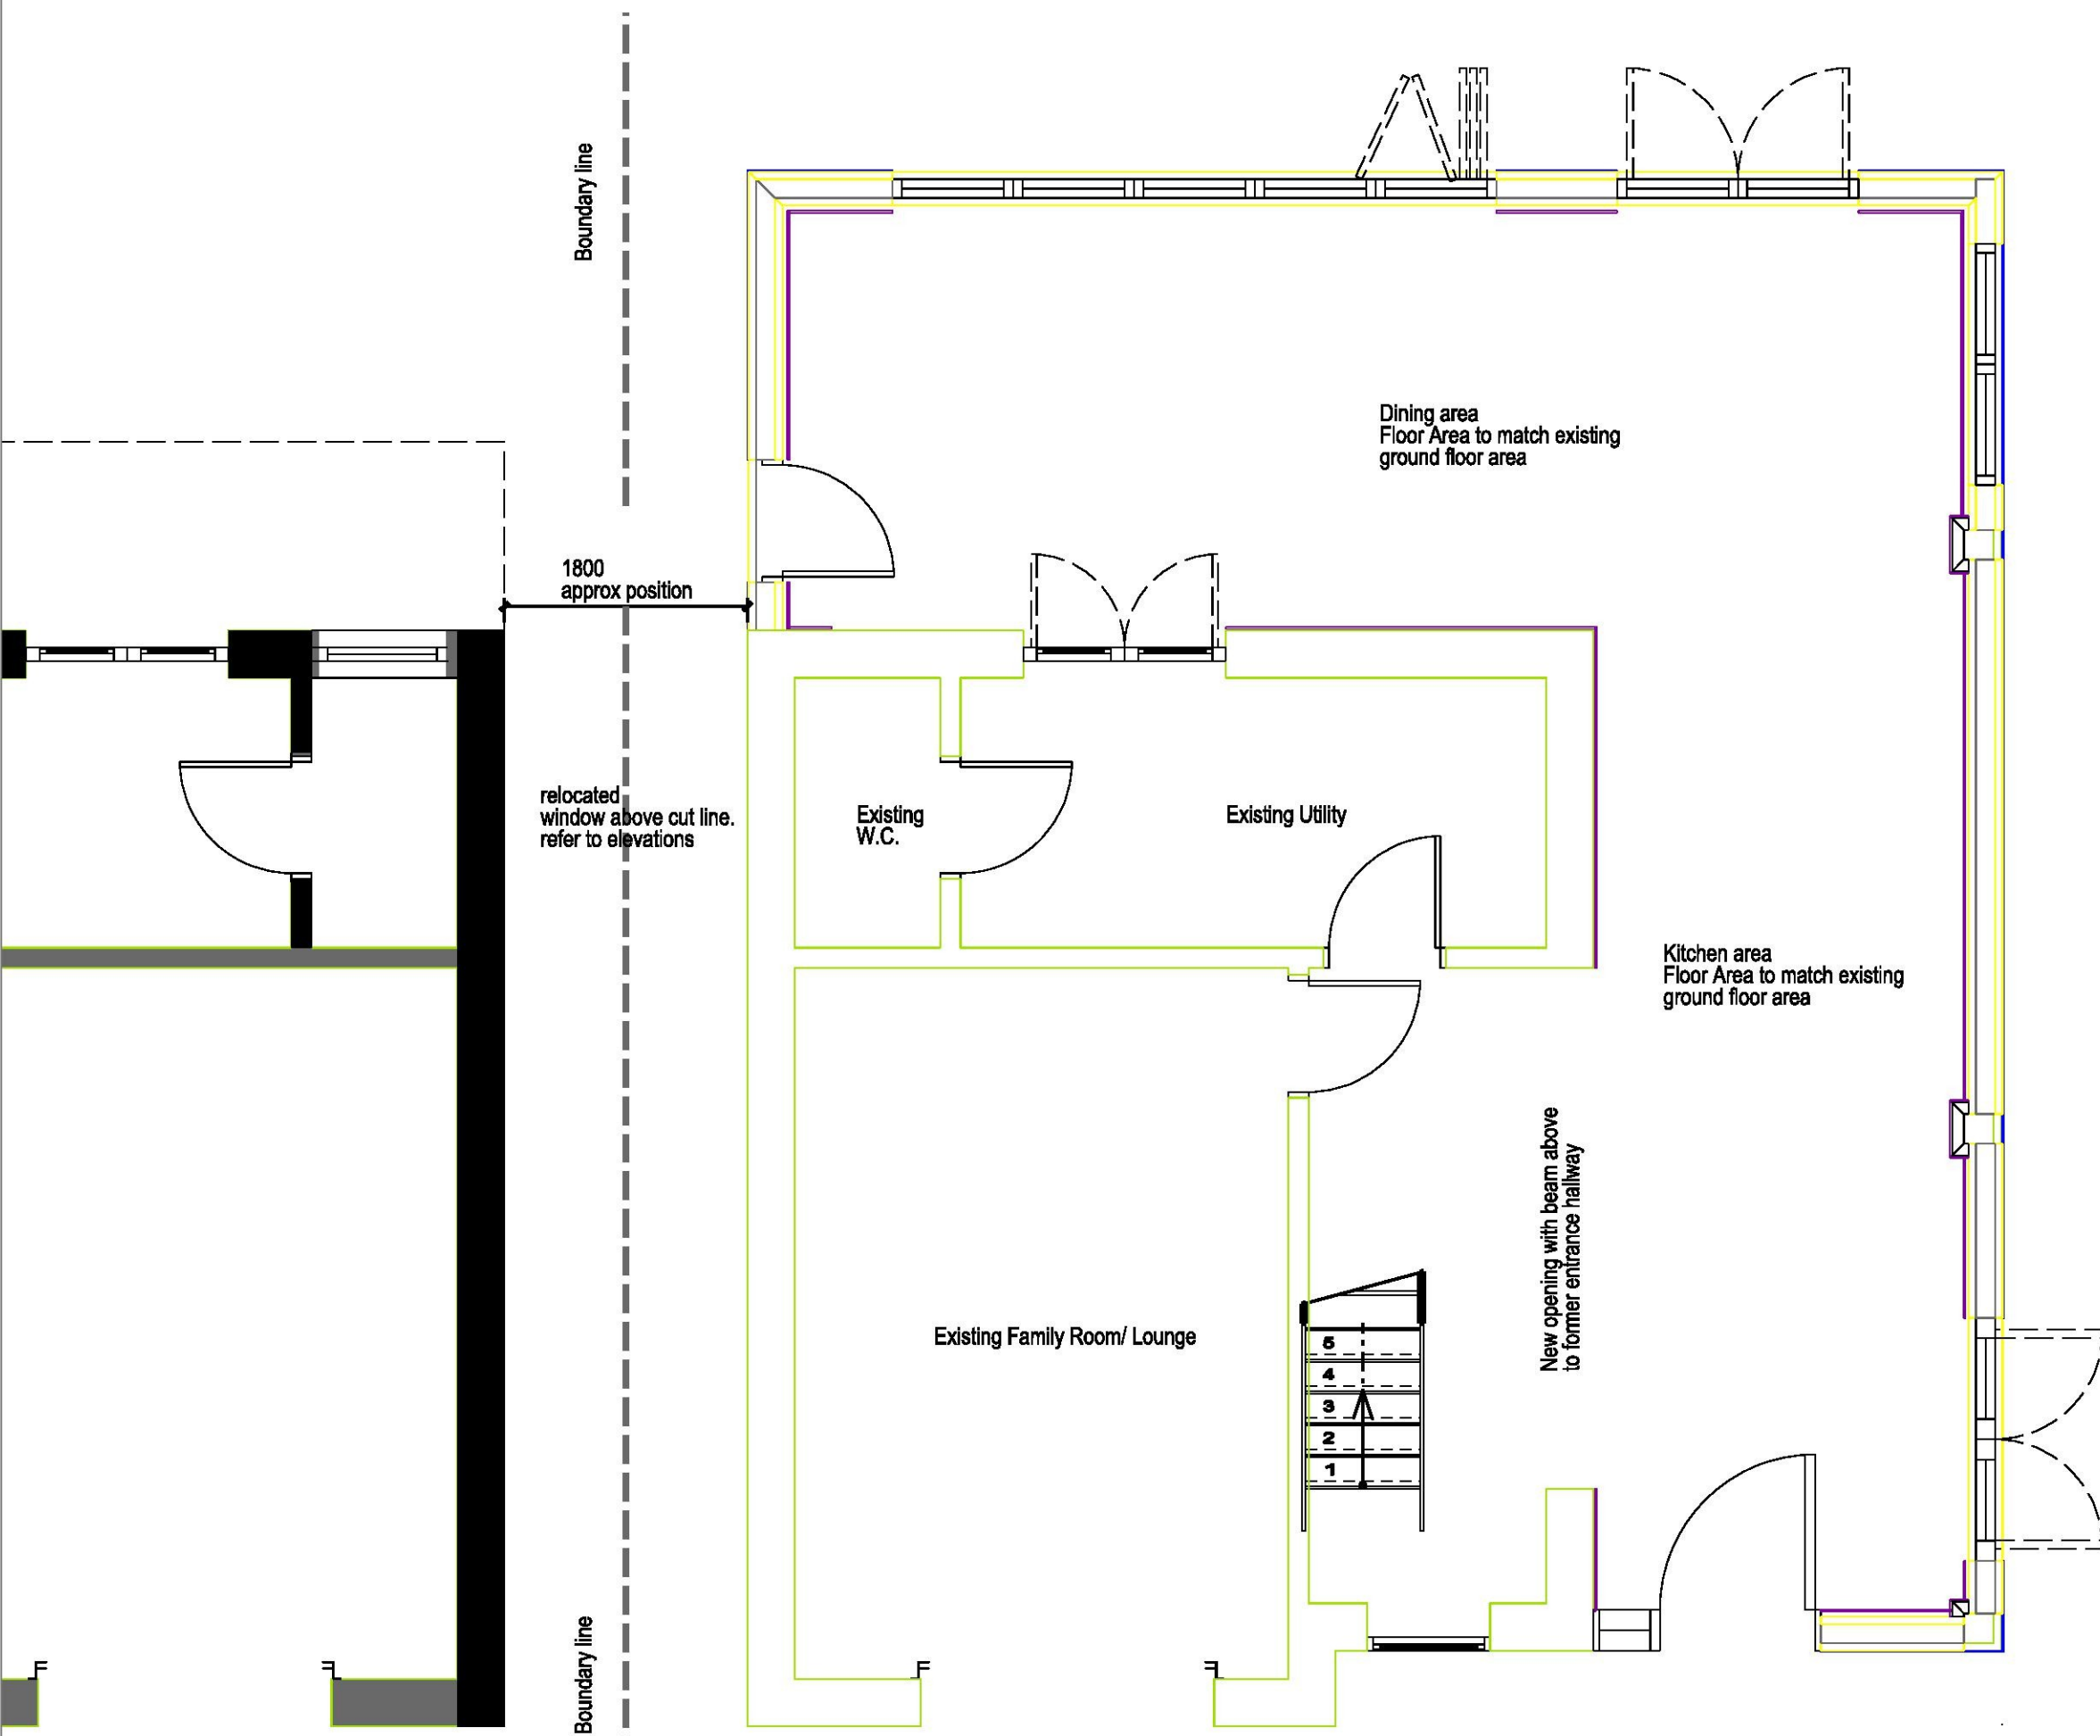

Proposed Ground Floor Plan
scale 1:50

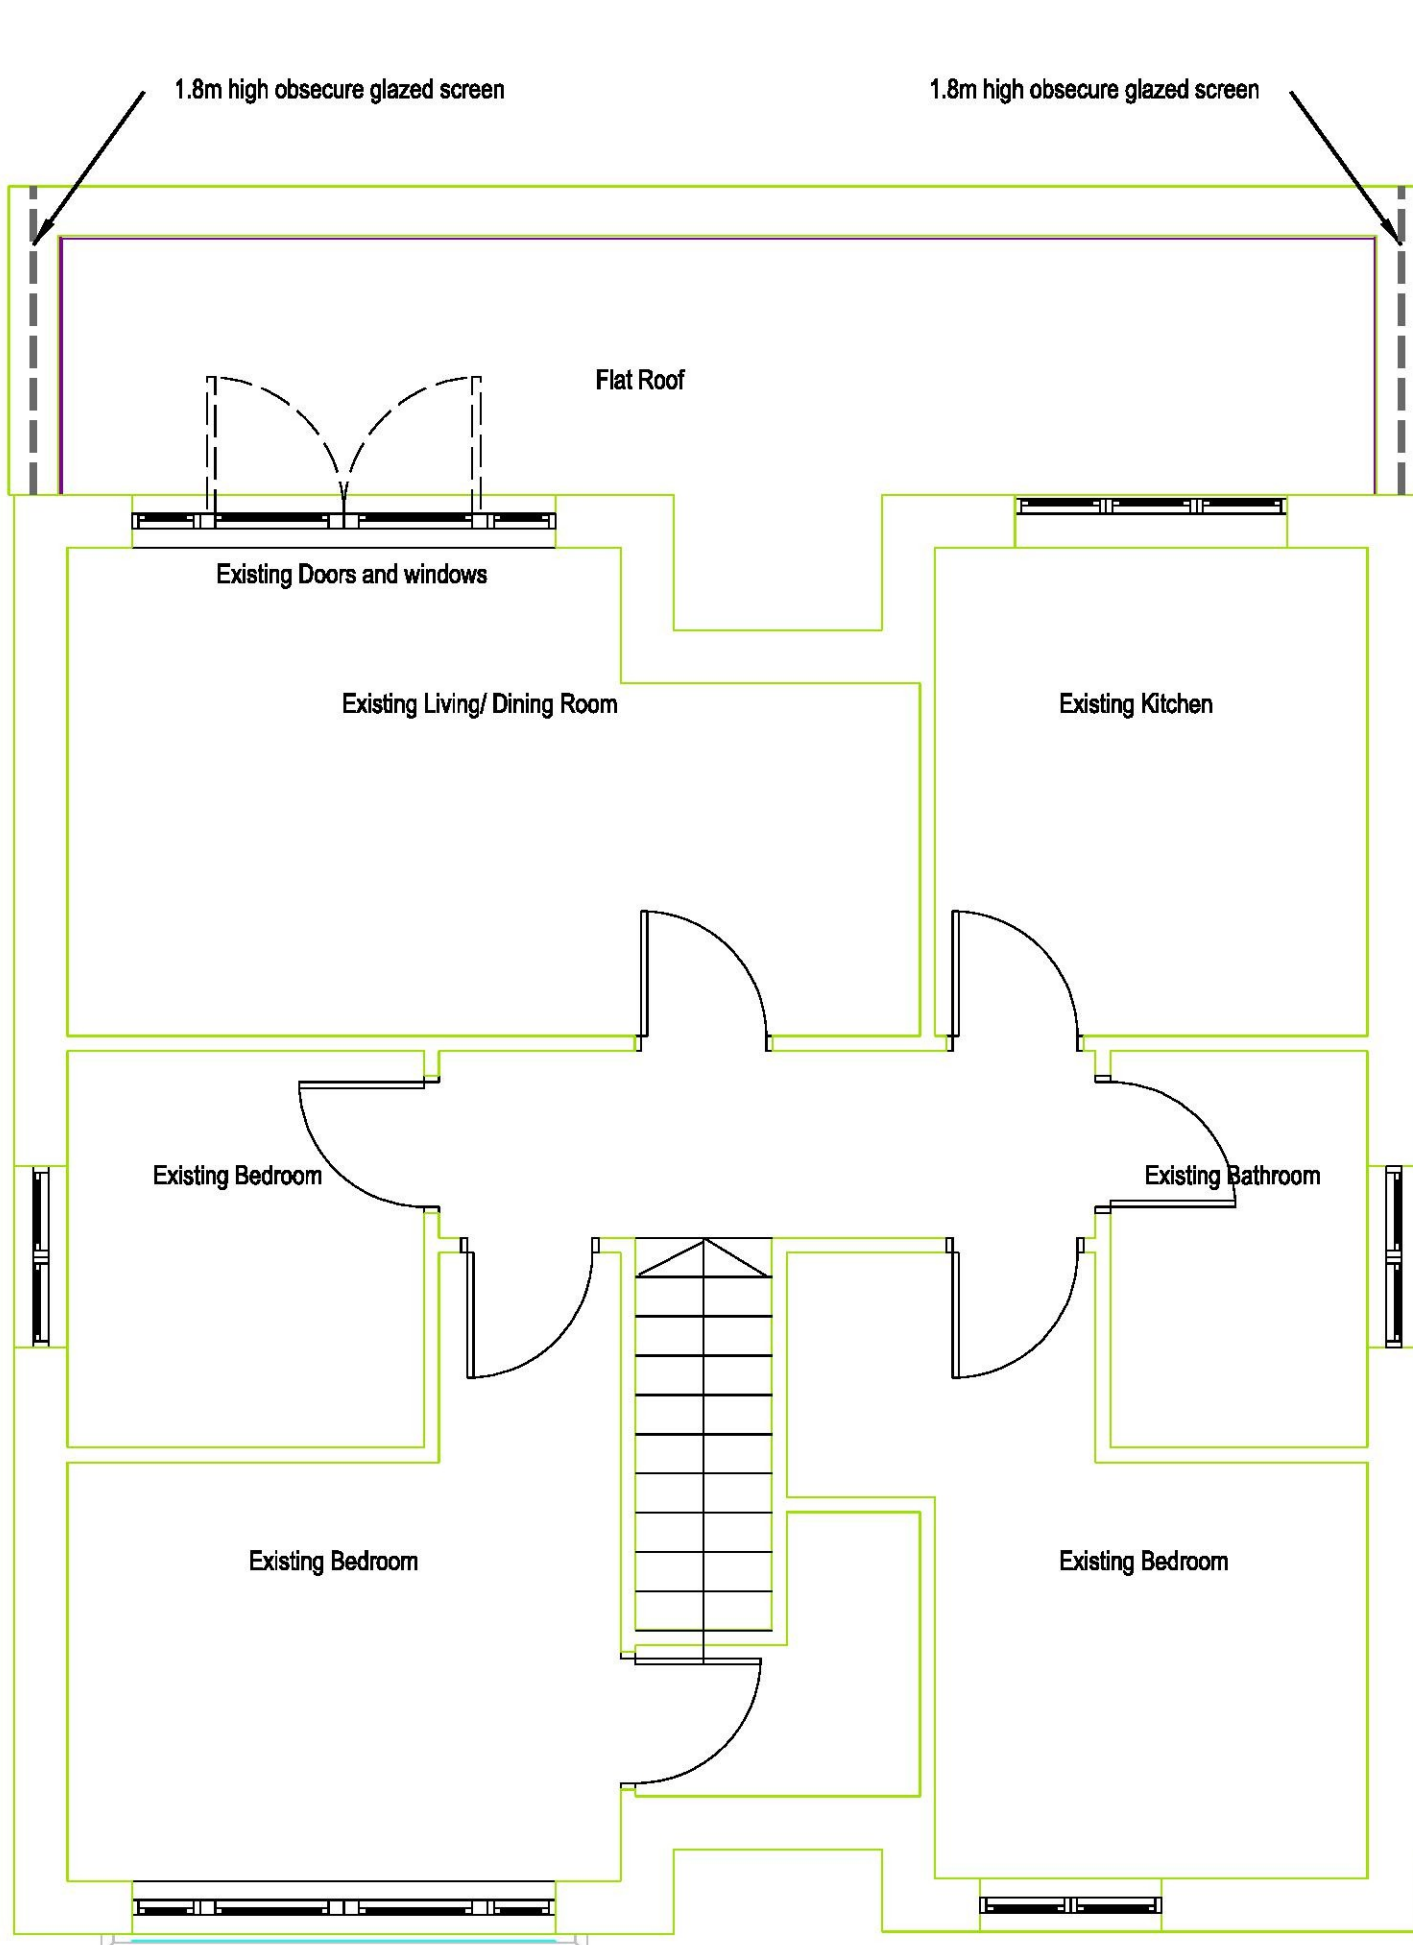

Proposed First Floor Plan
scale 1:50

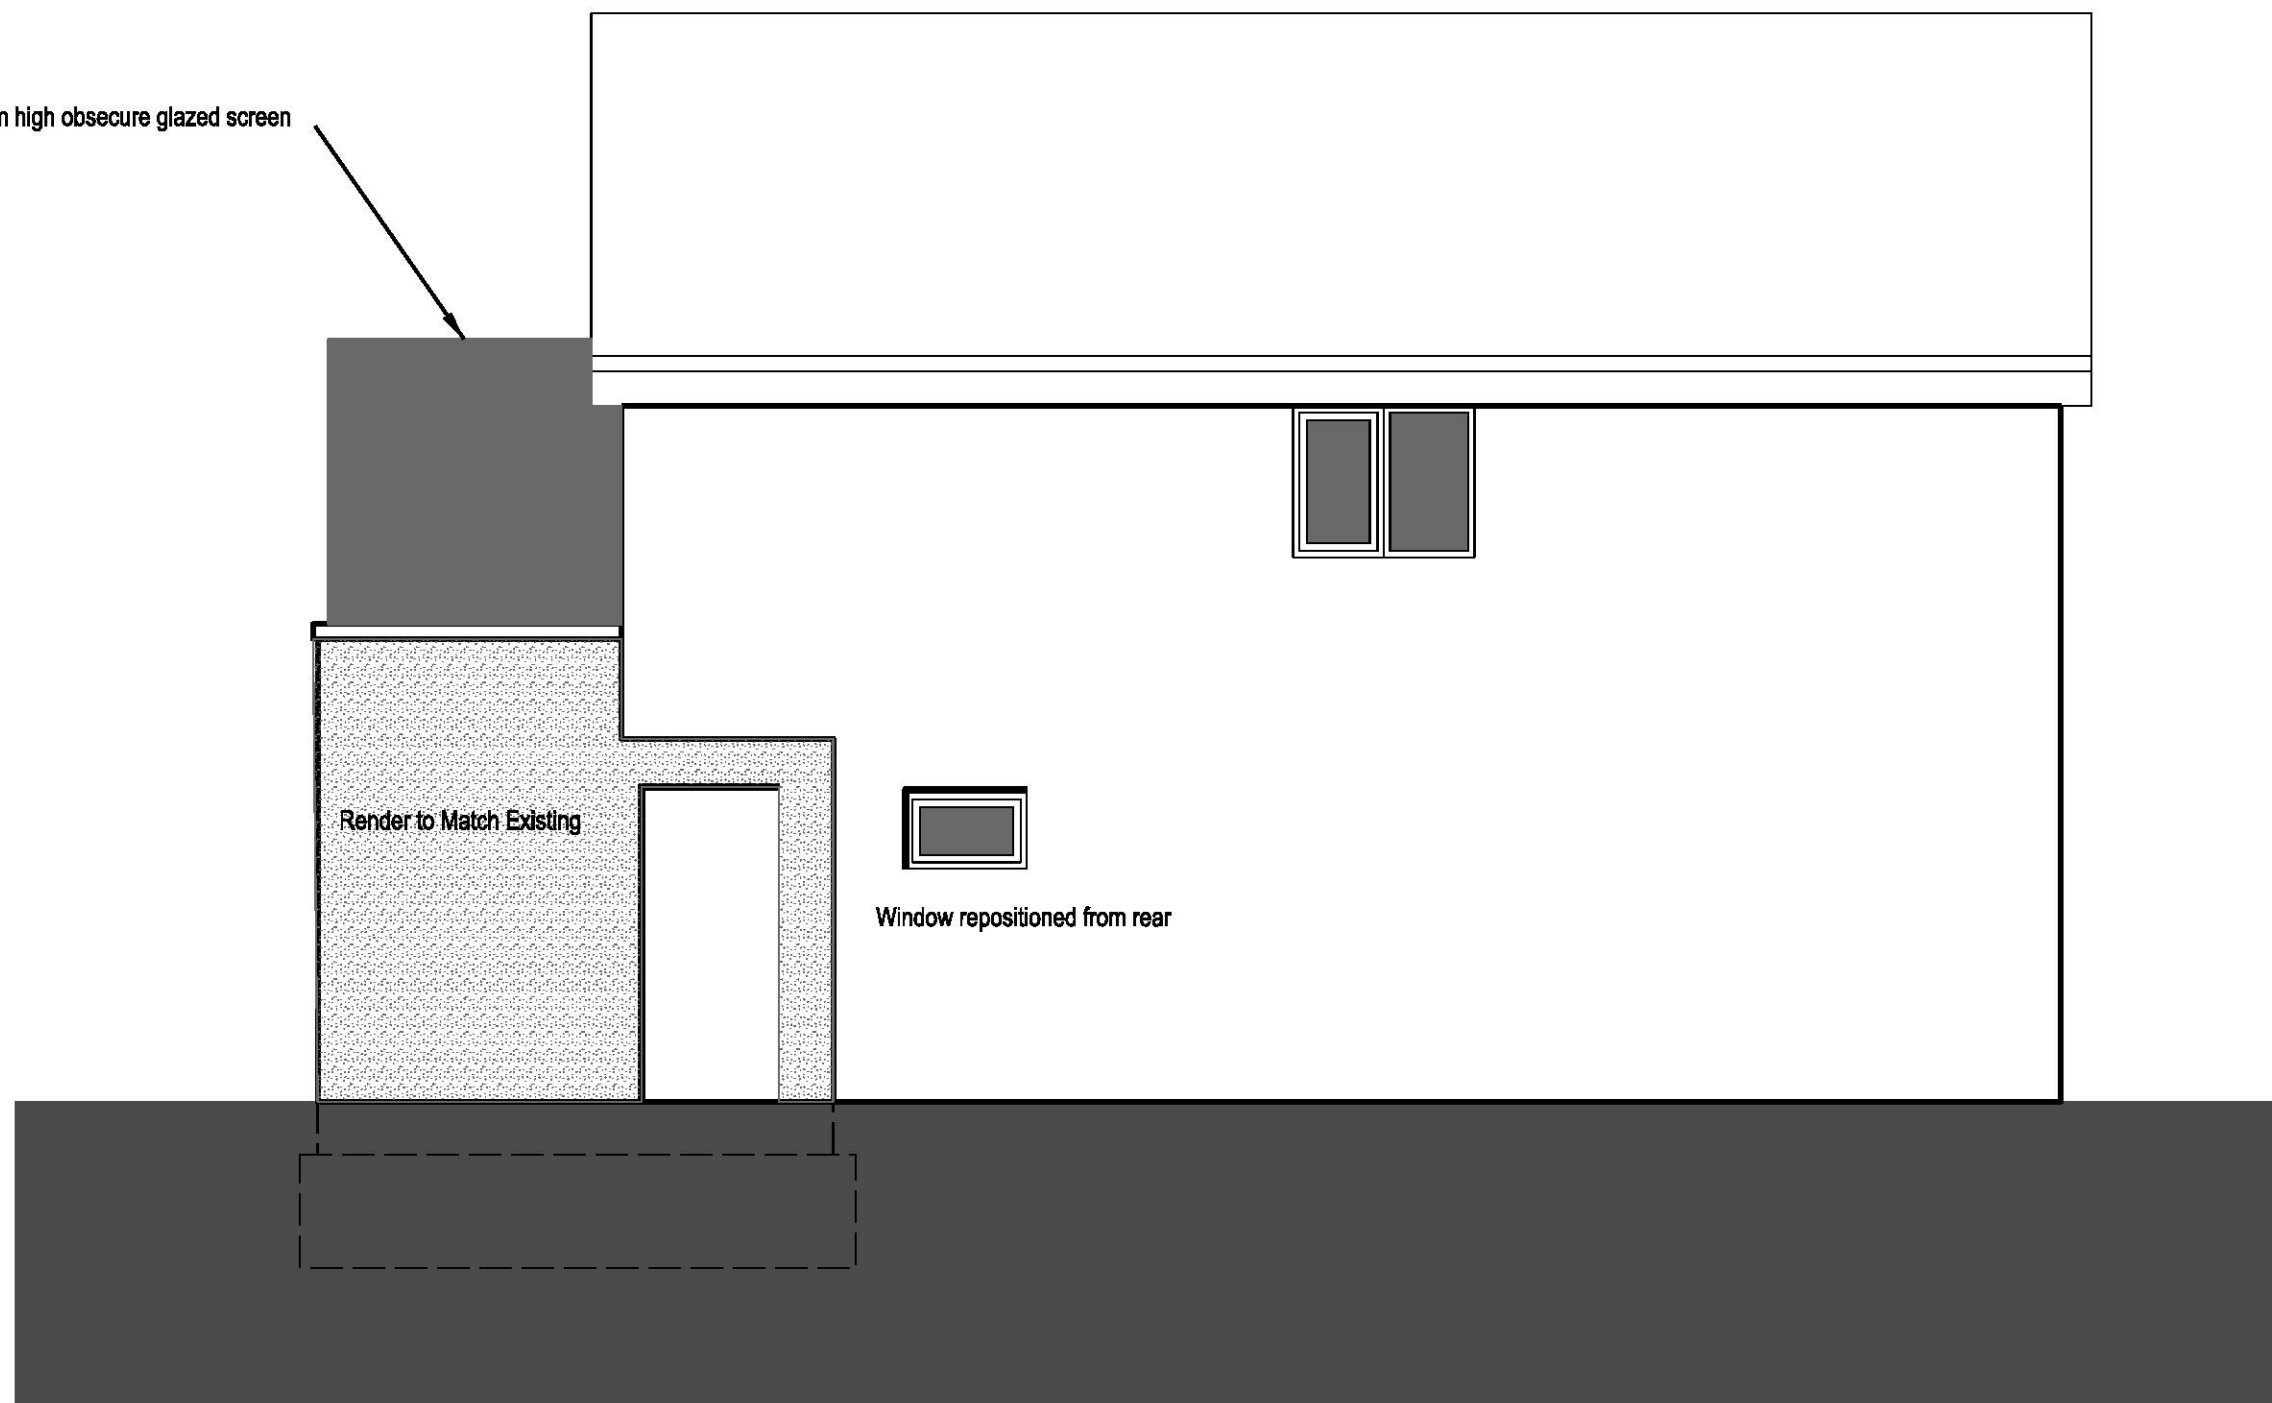

Proposed Elevation - Side
scale 1:50

Revision	Description	By	Date	Revision	Description	By	Date	Revision	Description	By	Date	Notes	Drawn	WIP
A	First Issue - Client	WIP	23.02.18	G	Side doors added/ amended	WIP	11.06.18					DO NOT SCALE. Use figured dimensions only.		WIP
A	Issued for Planning	WIP	27.02.18	H	Additional privacy screen added	WIP	18.11.18					The contractor is required to check all dimensions before the work is put in hand.		December 2017
B	Notes updated	WIP	01.03.18									© All copyrights PS9 Architects	Checked	
C	Window floor levels added	WIP	13.03.18									This drawing must only be used for the purpose for which it is supplied and its contents must not be reproduced for any purpose without written permission.	Date	
D	Neighboring property added with windows	WIP	29.03.18									No areas indicated, or areas calculated from this drawing should be used for valuation purposes or as the basis for or as the basis for development contracts.	Scale	1:50
E	Updated following consultation with neighbour	WIP	30.04.18									PS9 Architects is the trading name of Wayne French who is registered in the architect's register (No. 20150701)	Status	PRELIMINARY
F	Updated following advice from Planning Department. 1.8m high screen added	WIP	04.05.18											

PS9:Architects
Project: Single Storey Rear Extension and Undercroft in fill
1 Seaside Views, Links Crescent, St Marys Bay, Kent, TN29 0RS
Description: Proposed General Arrangement Plans and Elevations

Job No. 18-0101
Drawing No. 003
Revision: A B C D E F G H