


AL(0)111.01
North Elevation
As Proposed
Scale 1:50

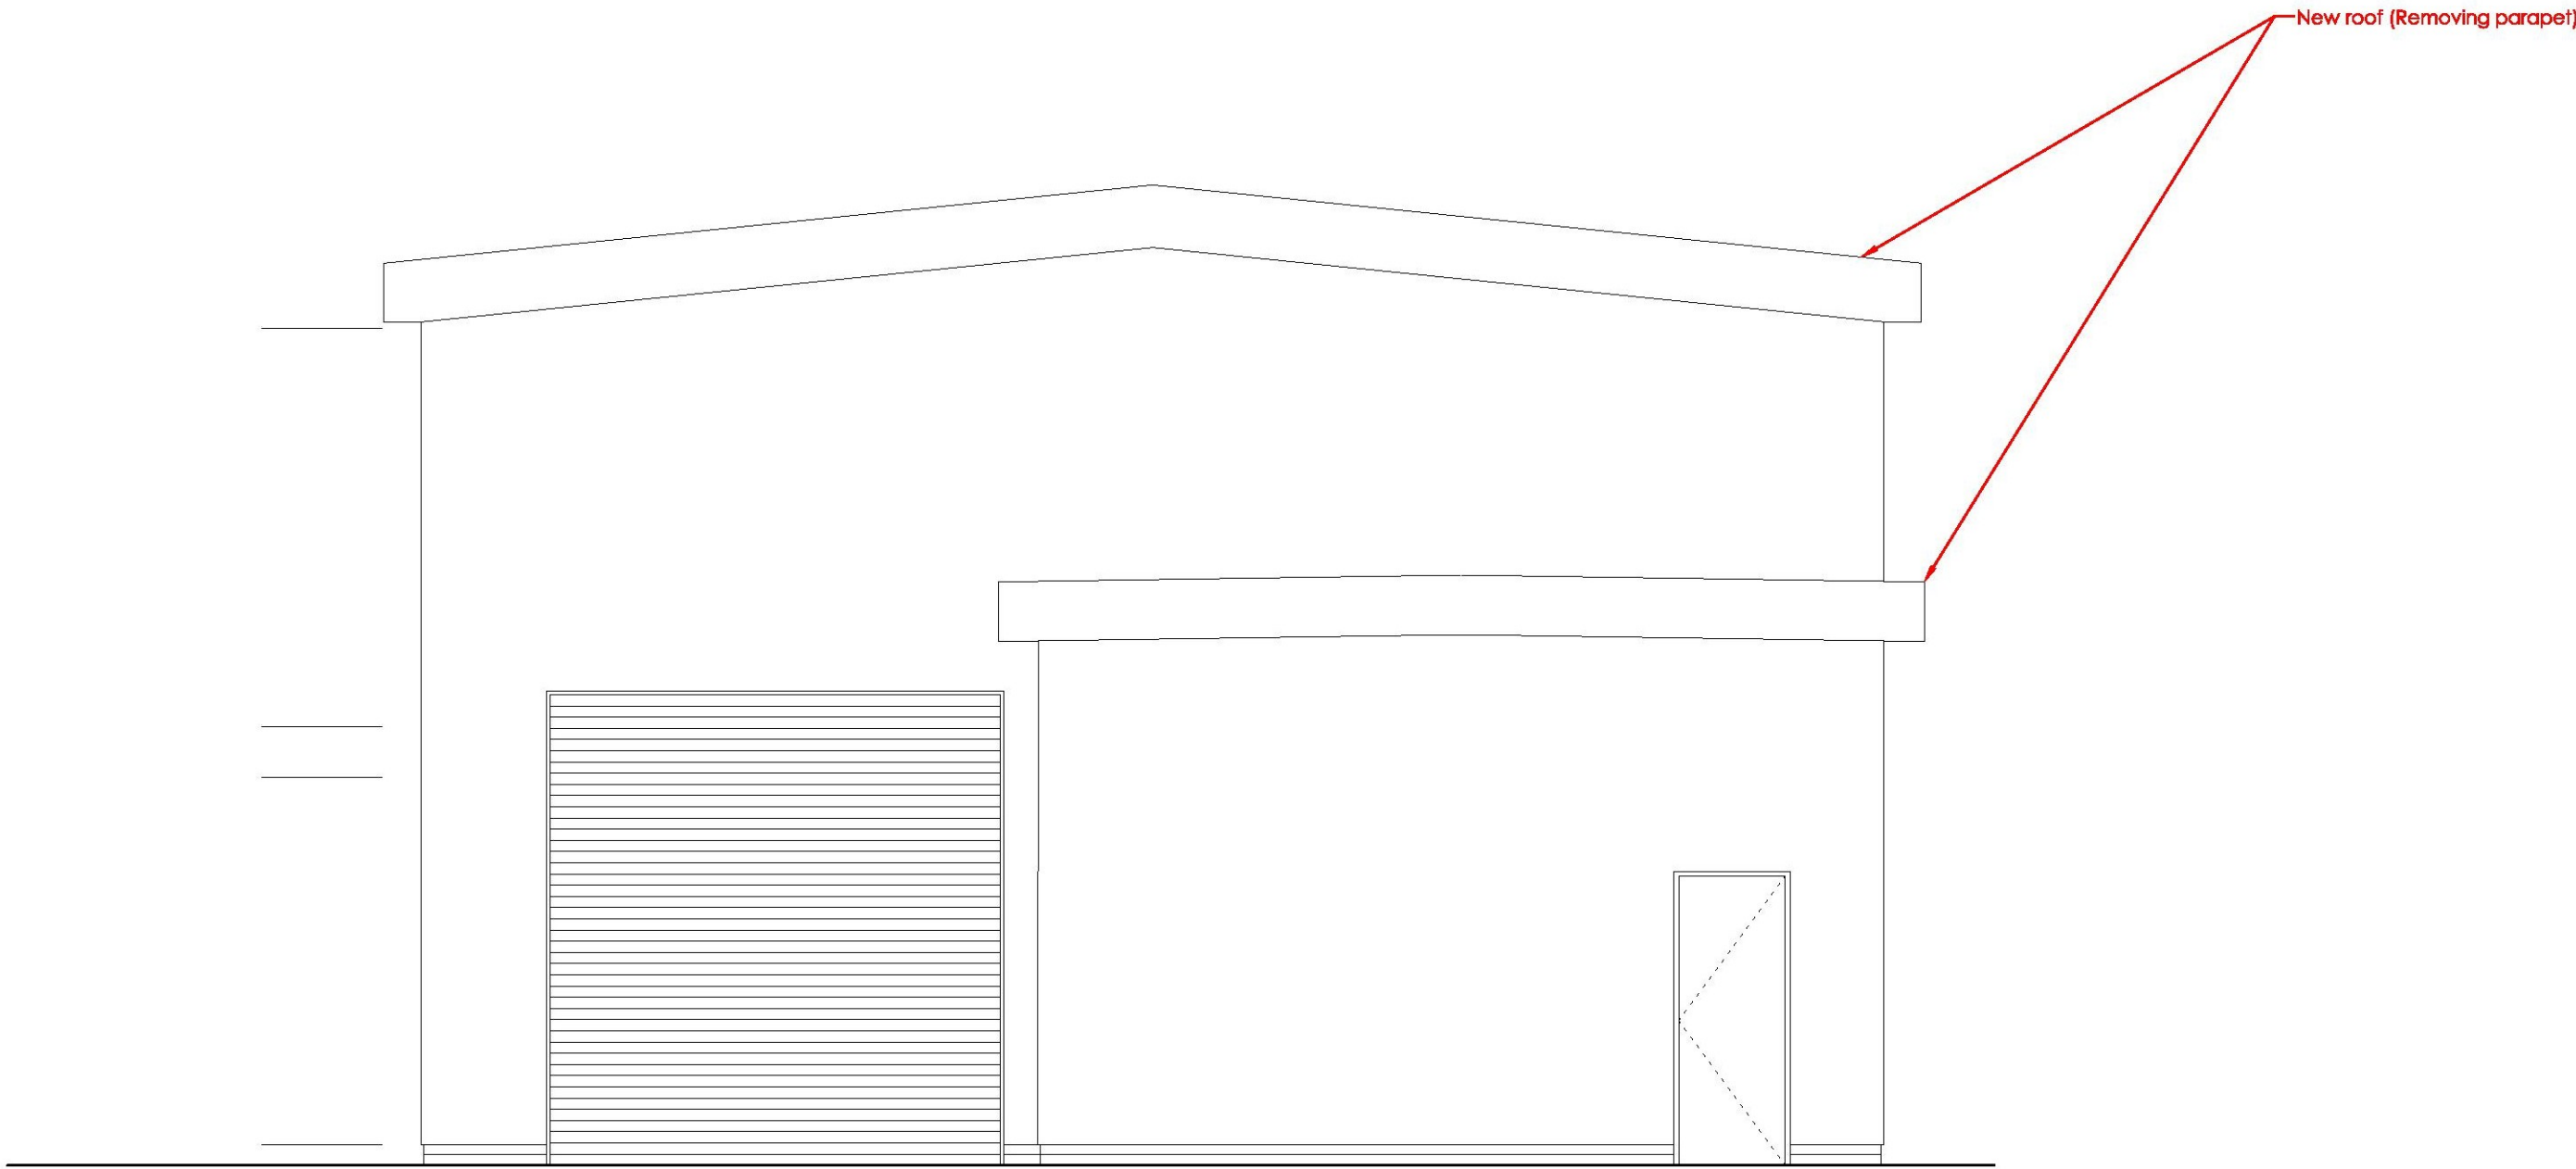

AL(0)111.02
West Elevation
As Proposed
Scale 1:50

AL(0)111
NORTH & WEST
ELEVATIONS
AS PROPOSED
SCALE 1:50

NOTES

ALL DIMENSIONS ARE TO BE CHECKED ON SITE. ANY DISCREPANCIES ARE TO BE VERIFIED WITH THE ARCHITECT BEFORE PROCEEDING WITH THE WORKS.

WHERE ITEMS ARE COVERED BY DRAWINGS OF A DIFFERENT SCALE THE LARGER SCALE DRAWINGS ARE TO BE WORKED TO.

DO NOT SCALE OFF DRAWINGS. FIGURED DIMENSIONS TO BE WORKED TO IN ALL CASES.

ALL DIMENSIONS INDICATED ARE STRUCTURAL UNLESS STATED OTHERWISE.

THIS DRAWING IS TO BE READ IN CONJUNCTION WITH ALL OTHER GENERAL ARRANGEMENT DRAWINGS, DETAILS AND SPECIFICATIONS.

ALL WORKS TO COMPLY WITH THE REQUIREMENTS OF BUILDING REGULATIONS 1991 AND SUBSEQUENT AMENDMENTS.

issue	initials & date	modification	QA
-------	-----------------	--------------	----

DRAWING TYPE

PLANNING

PROJECT TITLE

Plot E, Mountfield Road Industrial Estate
New Romney
Kent, TN28 8HL

CLIENT

Mr T Holman & Mrs T Holman
Crown Awnings Ltd

DRAWING TITLE

North & West Elevations as Proposed

date	scales	size	drawn by
JUL/17	1:50	A1	SS
job no.	drawing no.	revision no.	
RJ/17/211	AL(0)111	*	



Cyma Architects


55 The Old High Street,
Folkestone, Kent, CT20 1RN

Tel: 01233 666667

Fax: 01233 666663

Website: www.cymaarchitects.co.uk

Chartered Architects E-mail: enquiries@cymaarchitects.co.uk

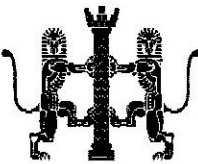

Roger Joyce Associates
CHARTERED ARCHITECTS

3 Jolinton Road,
Folkestone, Kent, CT20 2RF

Tel: 01303 246400

Website: www.rogerjoyceassociates.co.uk

Chartered Architects E-mail: info@rogerjoyceassociates.co.uk

© 2018 Cyma Architects Ltd & Roger Joyce Associates.
THIS DOCUMENT IS CONFIDENTIAL. THE DOCUMENT, COPYRIGHT, AND ANY DESIGN RIGHT THEREIN ARE THE PROPERTY OF CYMA ARCHITECTS LTD AND ROGER JOYCE ASSOCIATES. UNLESS OTHERWISE SPECIFIED ON THIS DOCUMENT, THE DOCUMENT AND ANY INFORMATION THEREIN MAY NOT BE USED, COPIED OR DISCLOSED TO ANY THIRD PARTY WITHOUT PRIOR WRITTEN AUTHORIZATION OF CYMA ARCHITECTS LTD AND ROGER JOYCE ASSOCIATES.

COPYRIGHT ACKNOWLEDGEMENT

THE COPYRIGHT OF THE FOLLOWING BOXES IN CONNECTION WITH THIS DOCUMENT ARE ACKNOWLEDGED AND DESCRIBED BELOW.

COPYRIGHT
COPYRIGHT

METRIC SCALE
1:50

