


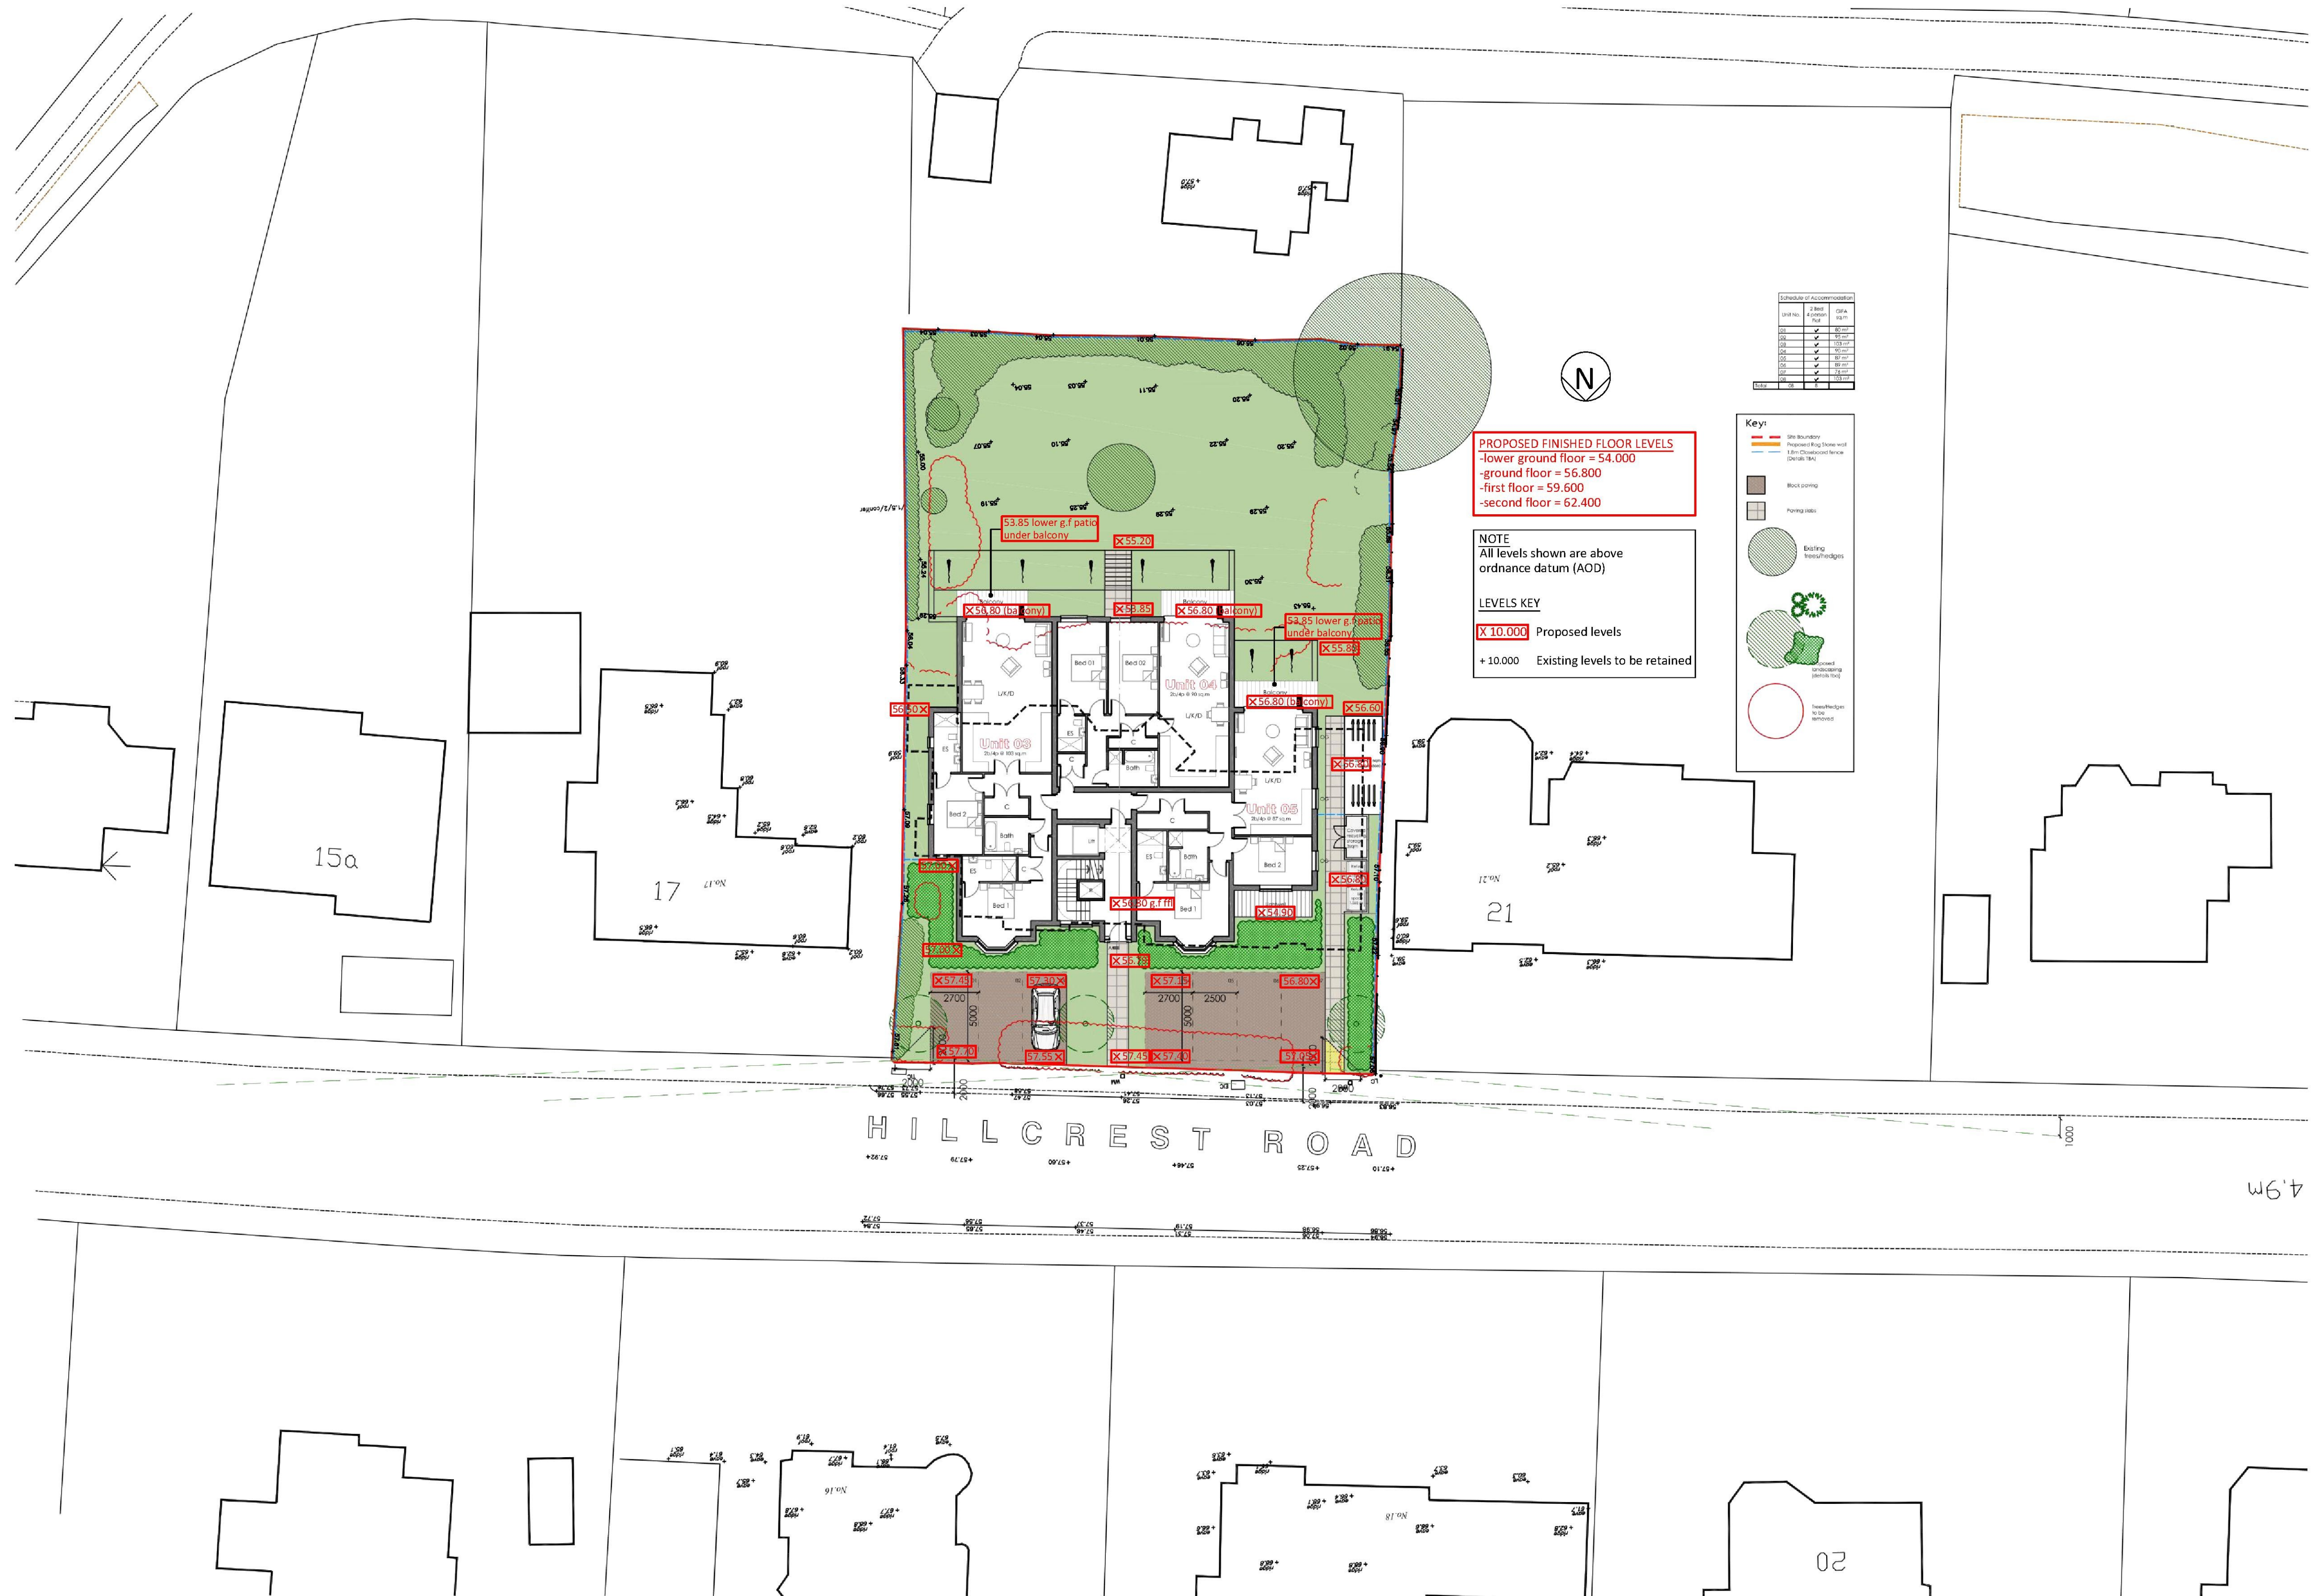

project title Redlynch 19 Hillcrest Road Hythe Kent			
drawing title approved site plan showing proposed external & floor levels			
scale 1:200 at A1	drawn AJK	auth. by RAS	date nov 2018
			
Robert Shreeve Associates Ltd Architect & Design Consultants			
1 Stable Offices Furnace Farm Furnace Lane Lamberhurst Tunbridge Wells Kent TN3 8LE Tel: 01892 891111 E-Mail: info@robertshreeveassociates.co.uk Web: www.robertshreeveassociates.co.uk			
drawing number RS18.52.PL01			