

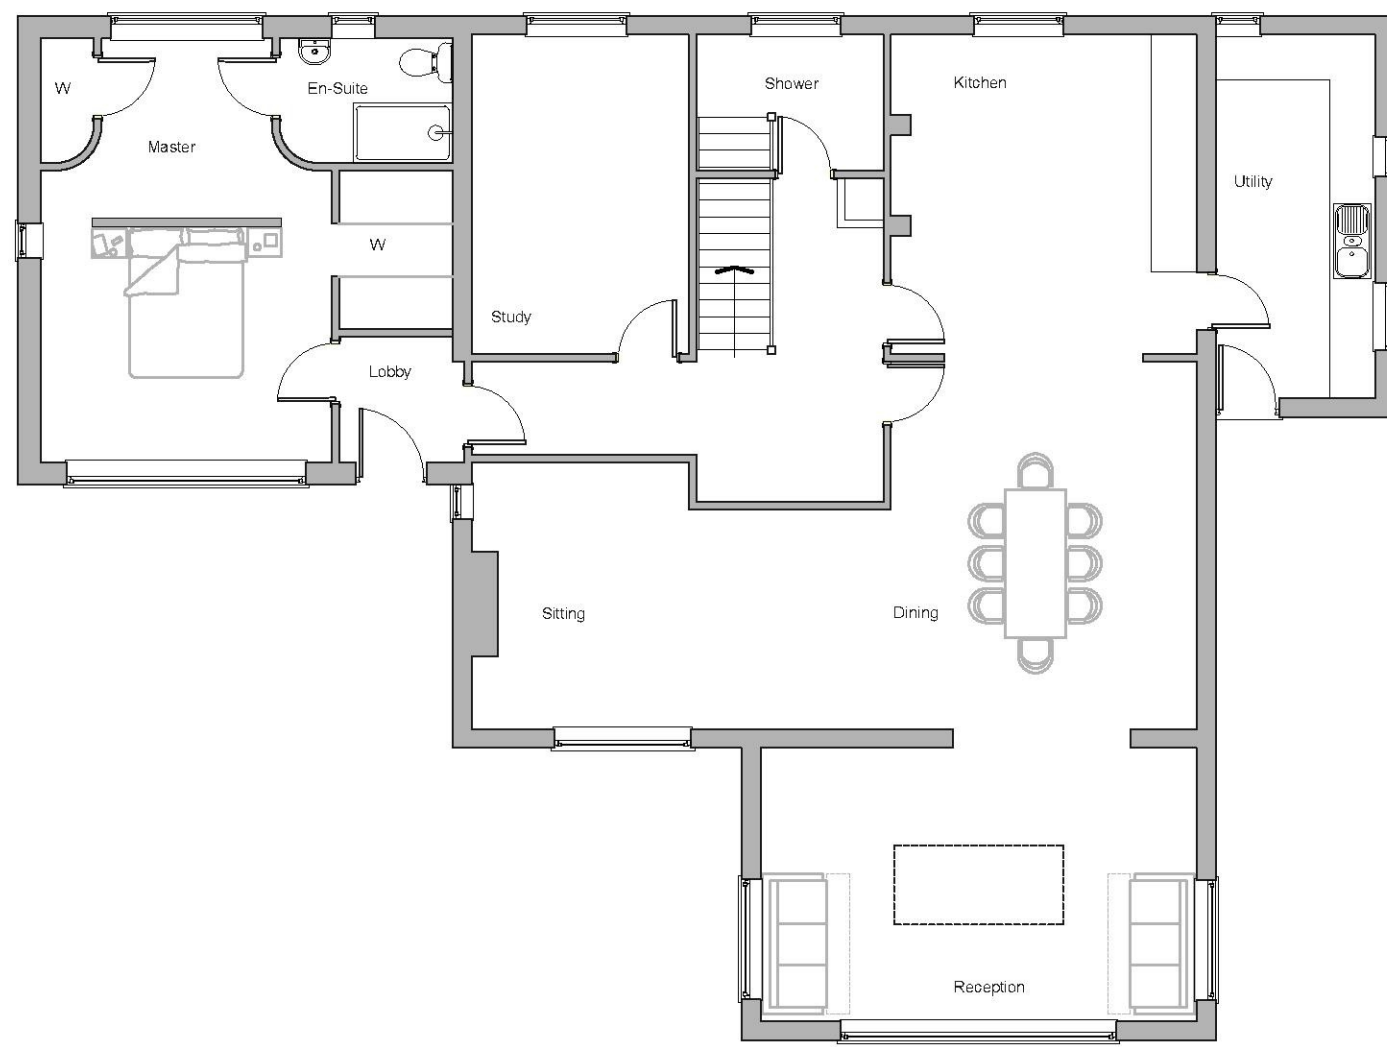


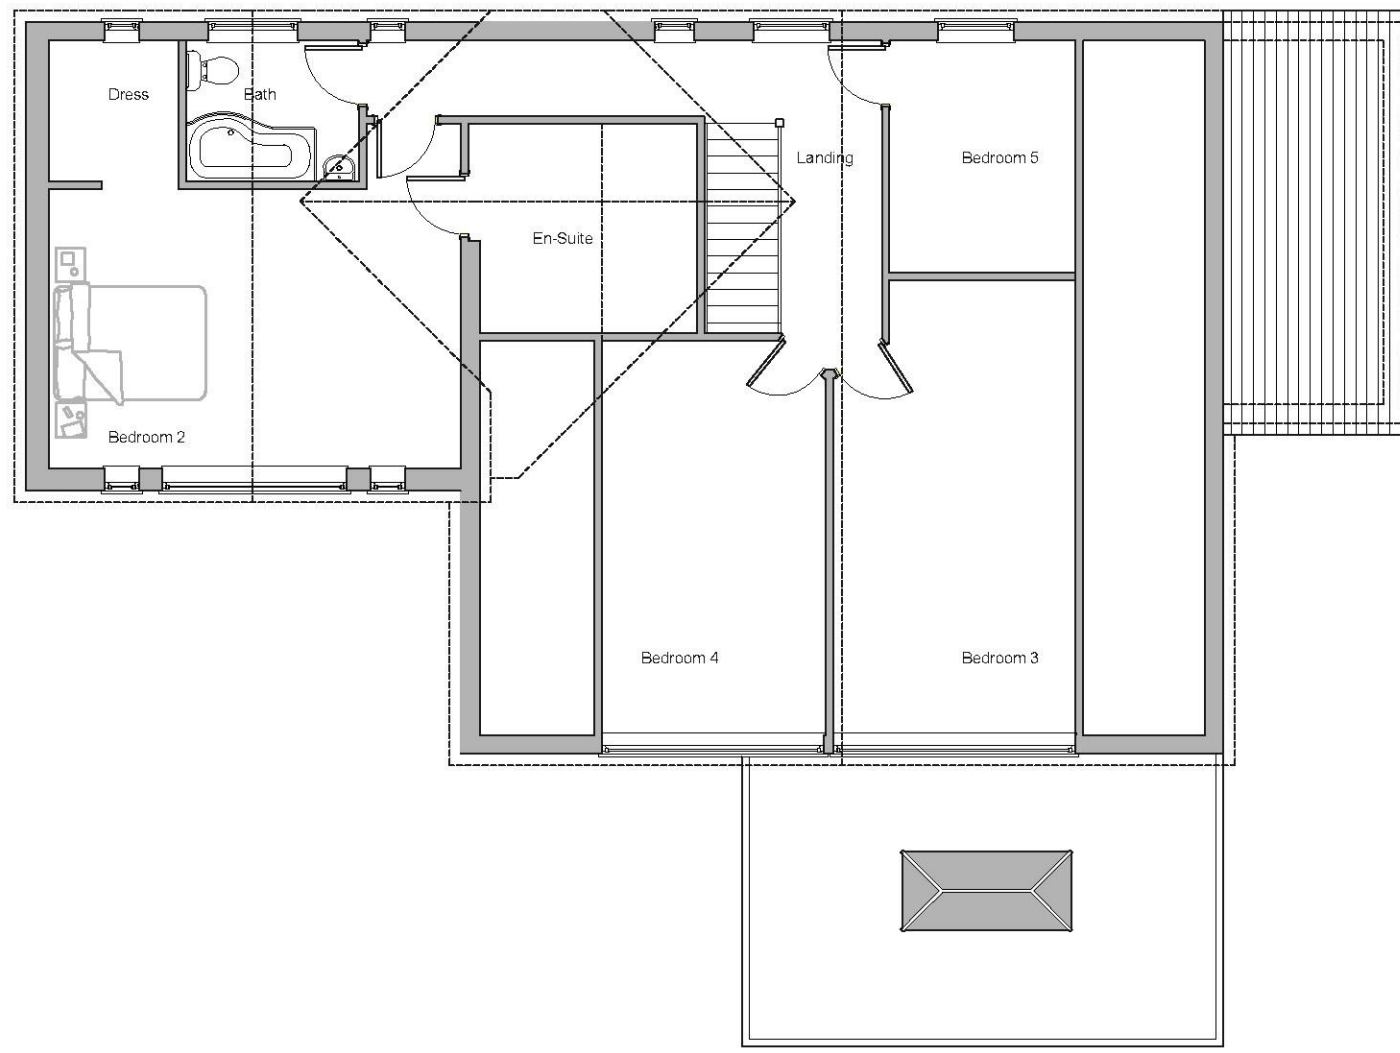

Ground Floor Plan

A scale bar for the ground floor plan, showing measurements in meters: 0, 1m, 2m, 3m, 4m, 5m.

First Floor Plan

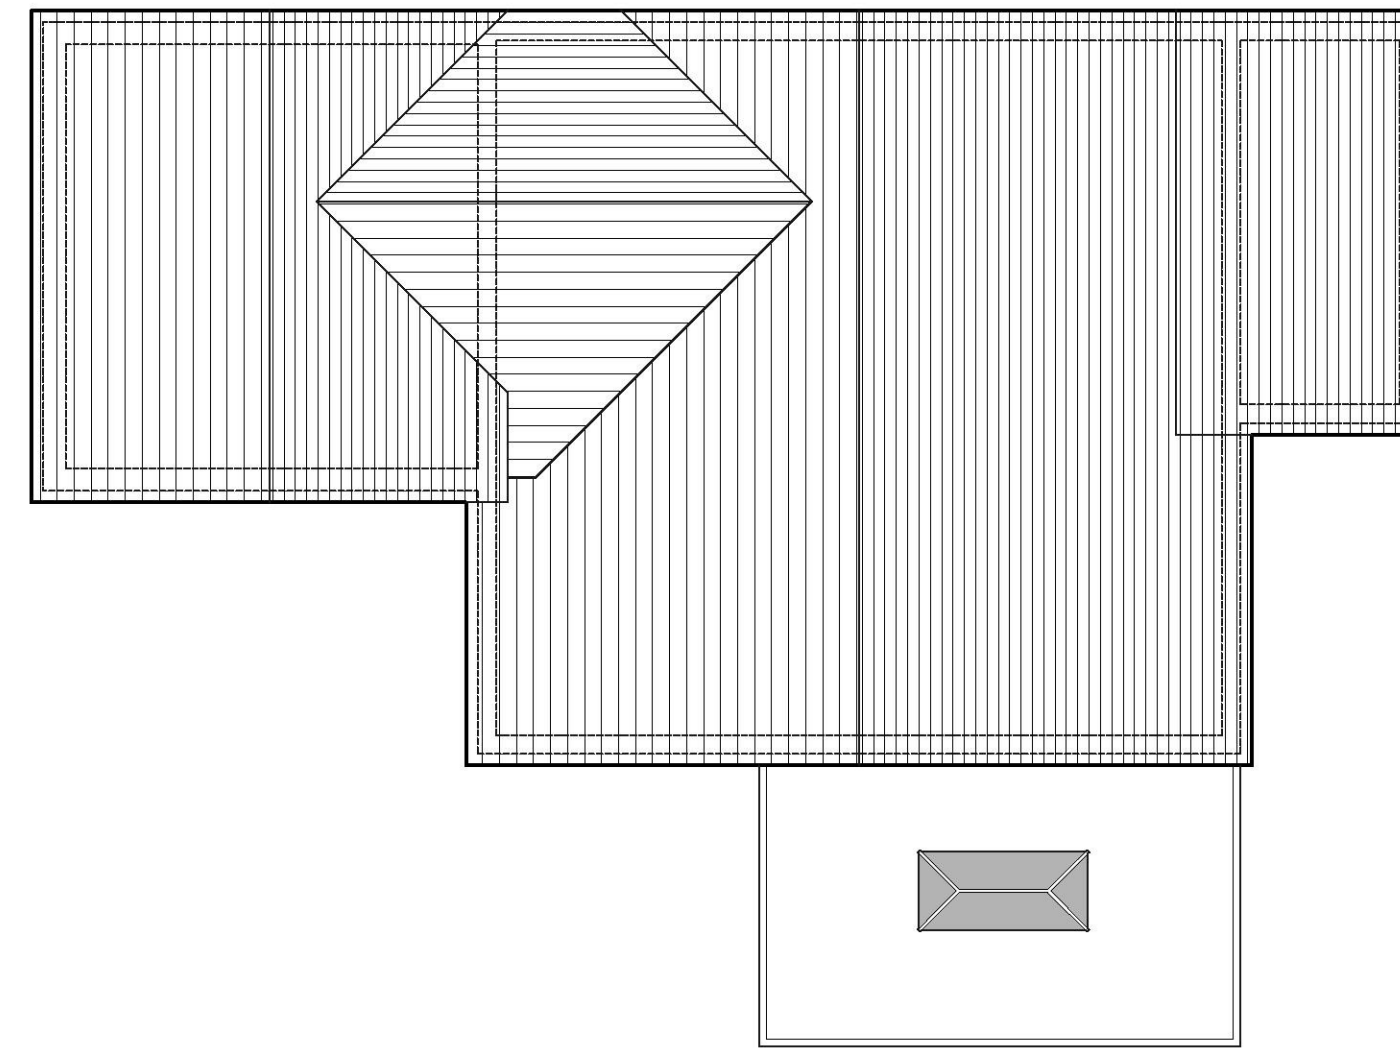

Roof Plan

Proposed Extension
at
Holcombe,
Cliff Road,
Hythe

Proposed Plans

Scale 1:100

Drawing No. 18/27/05