



BLOCK PLAN

scale 1:500

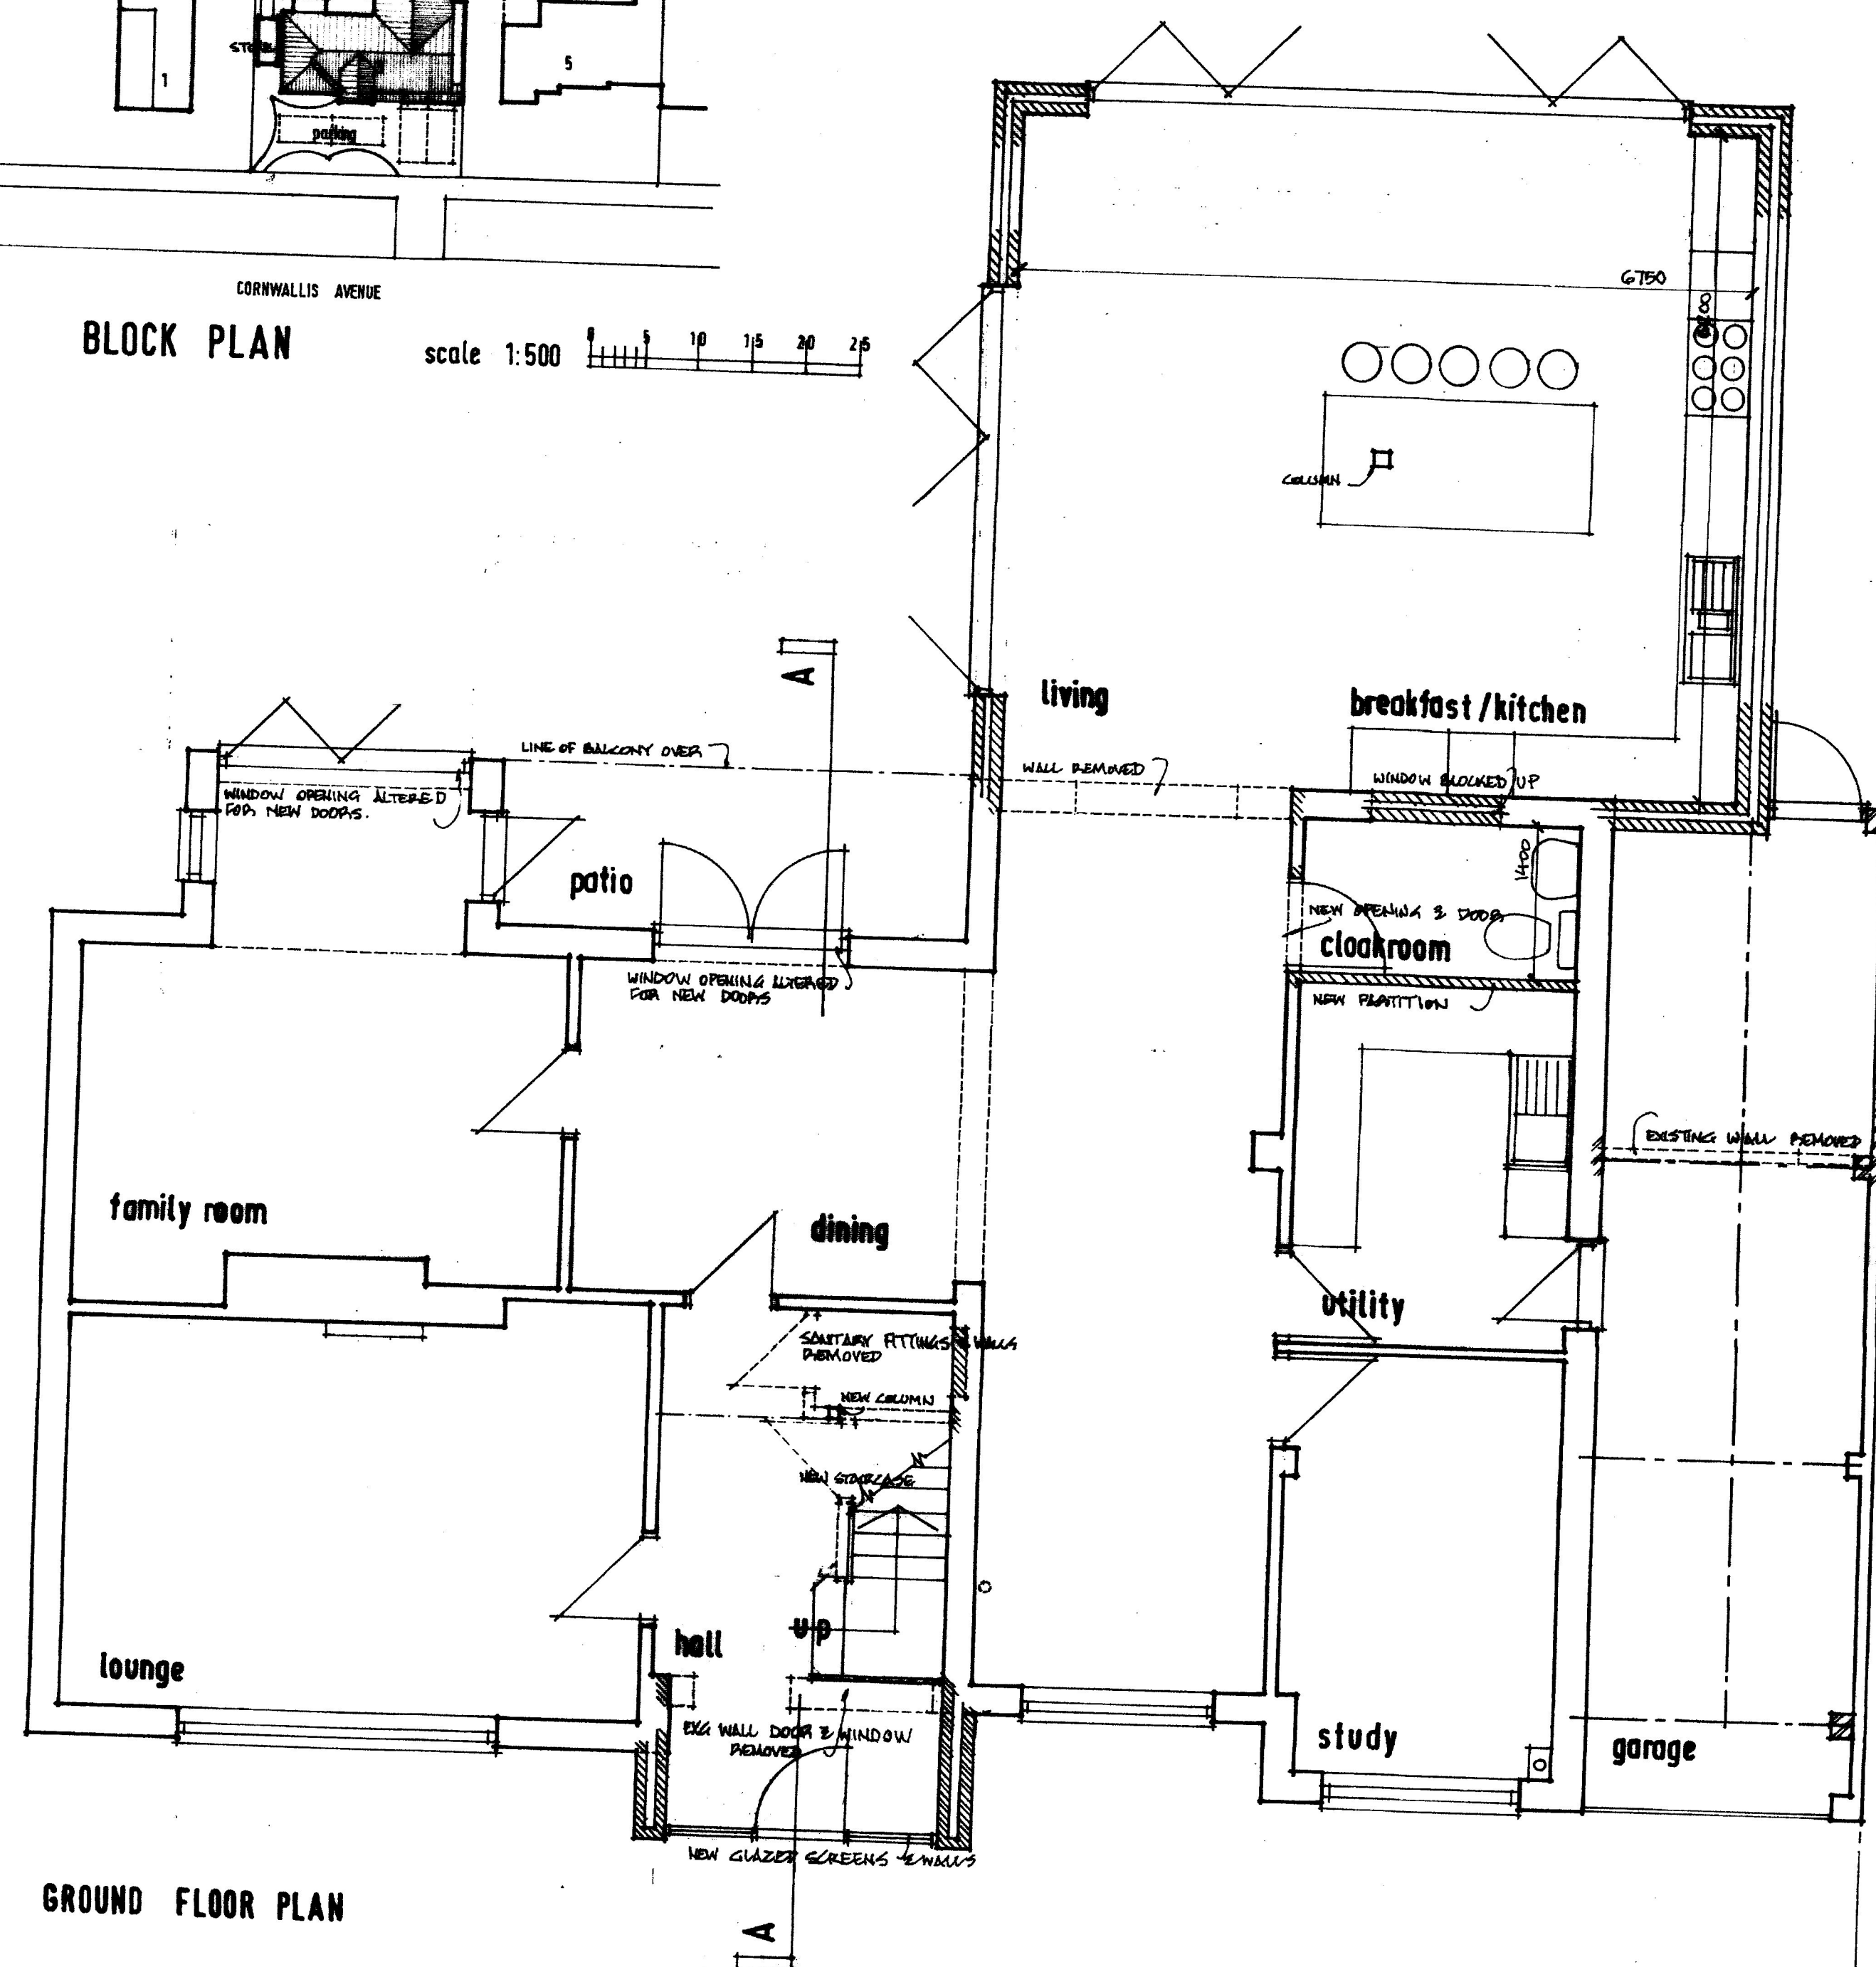


GROUND FLOOR PLAN

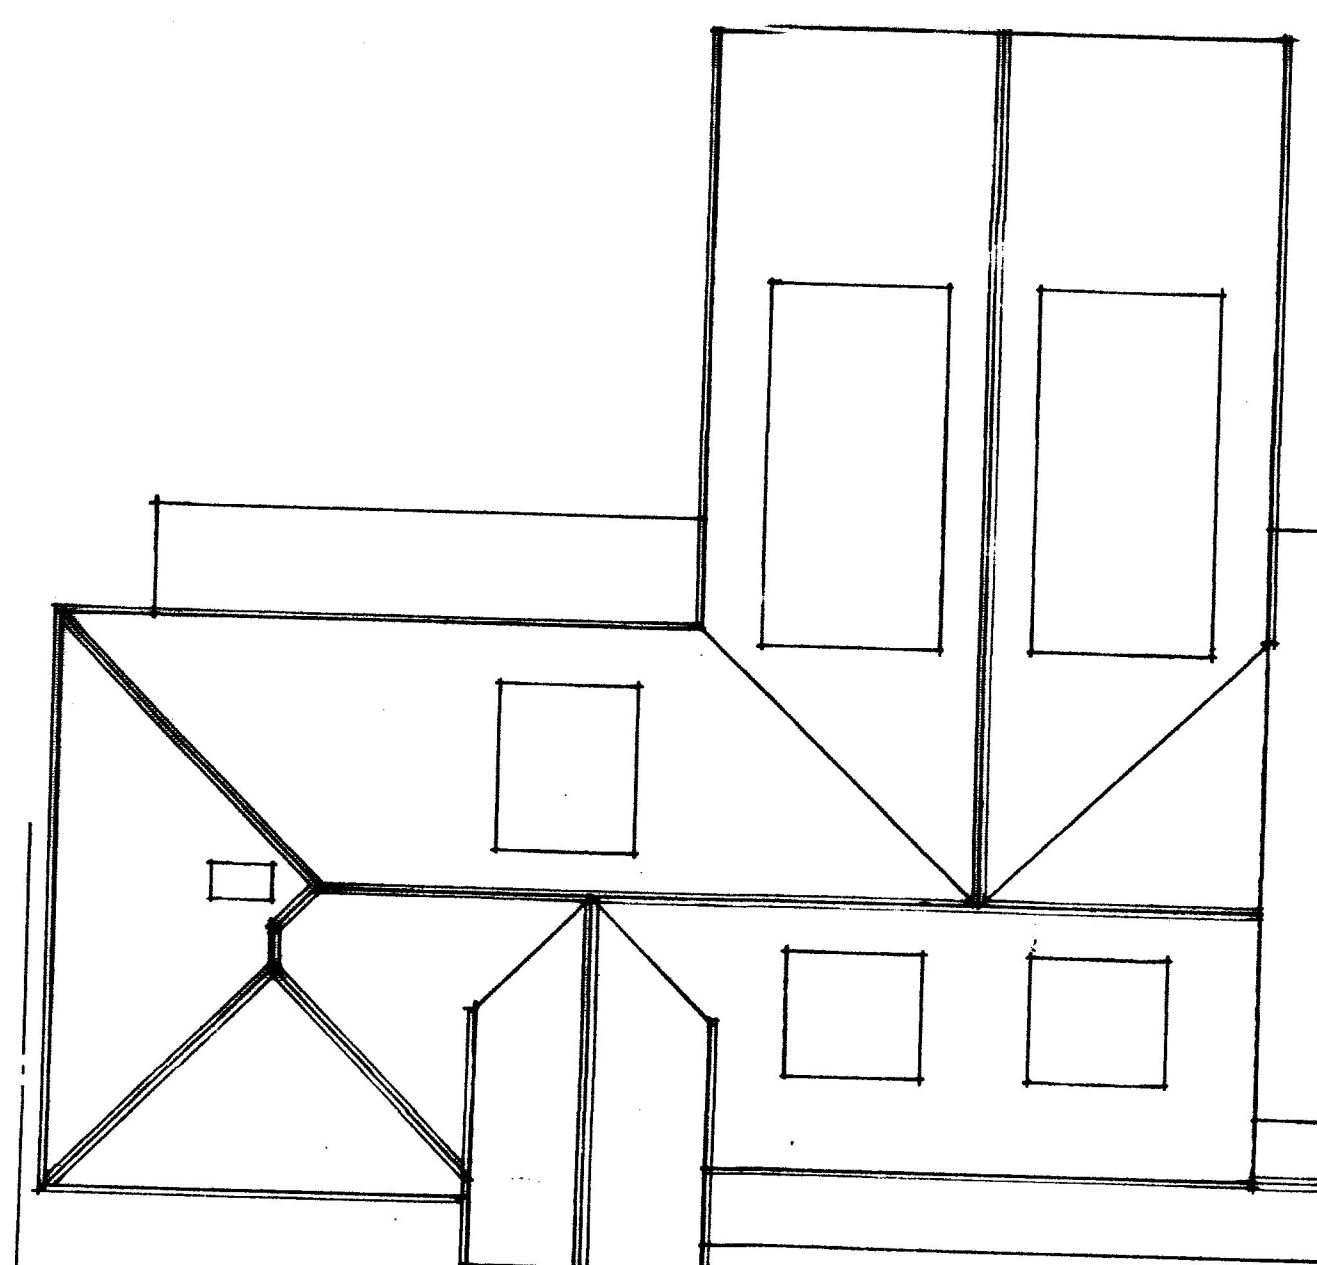

ROOF PLAN scale 1:100

scale 1:100

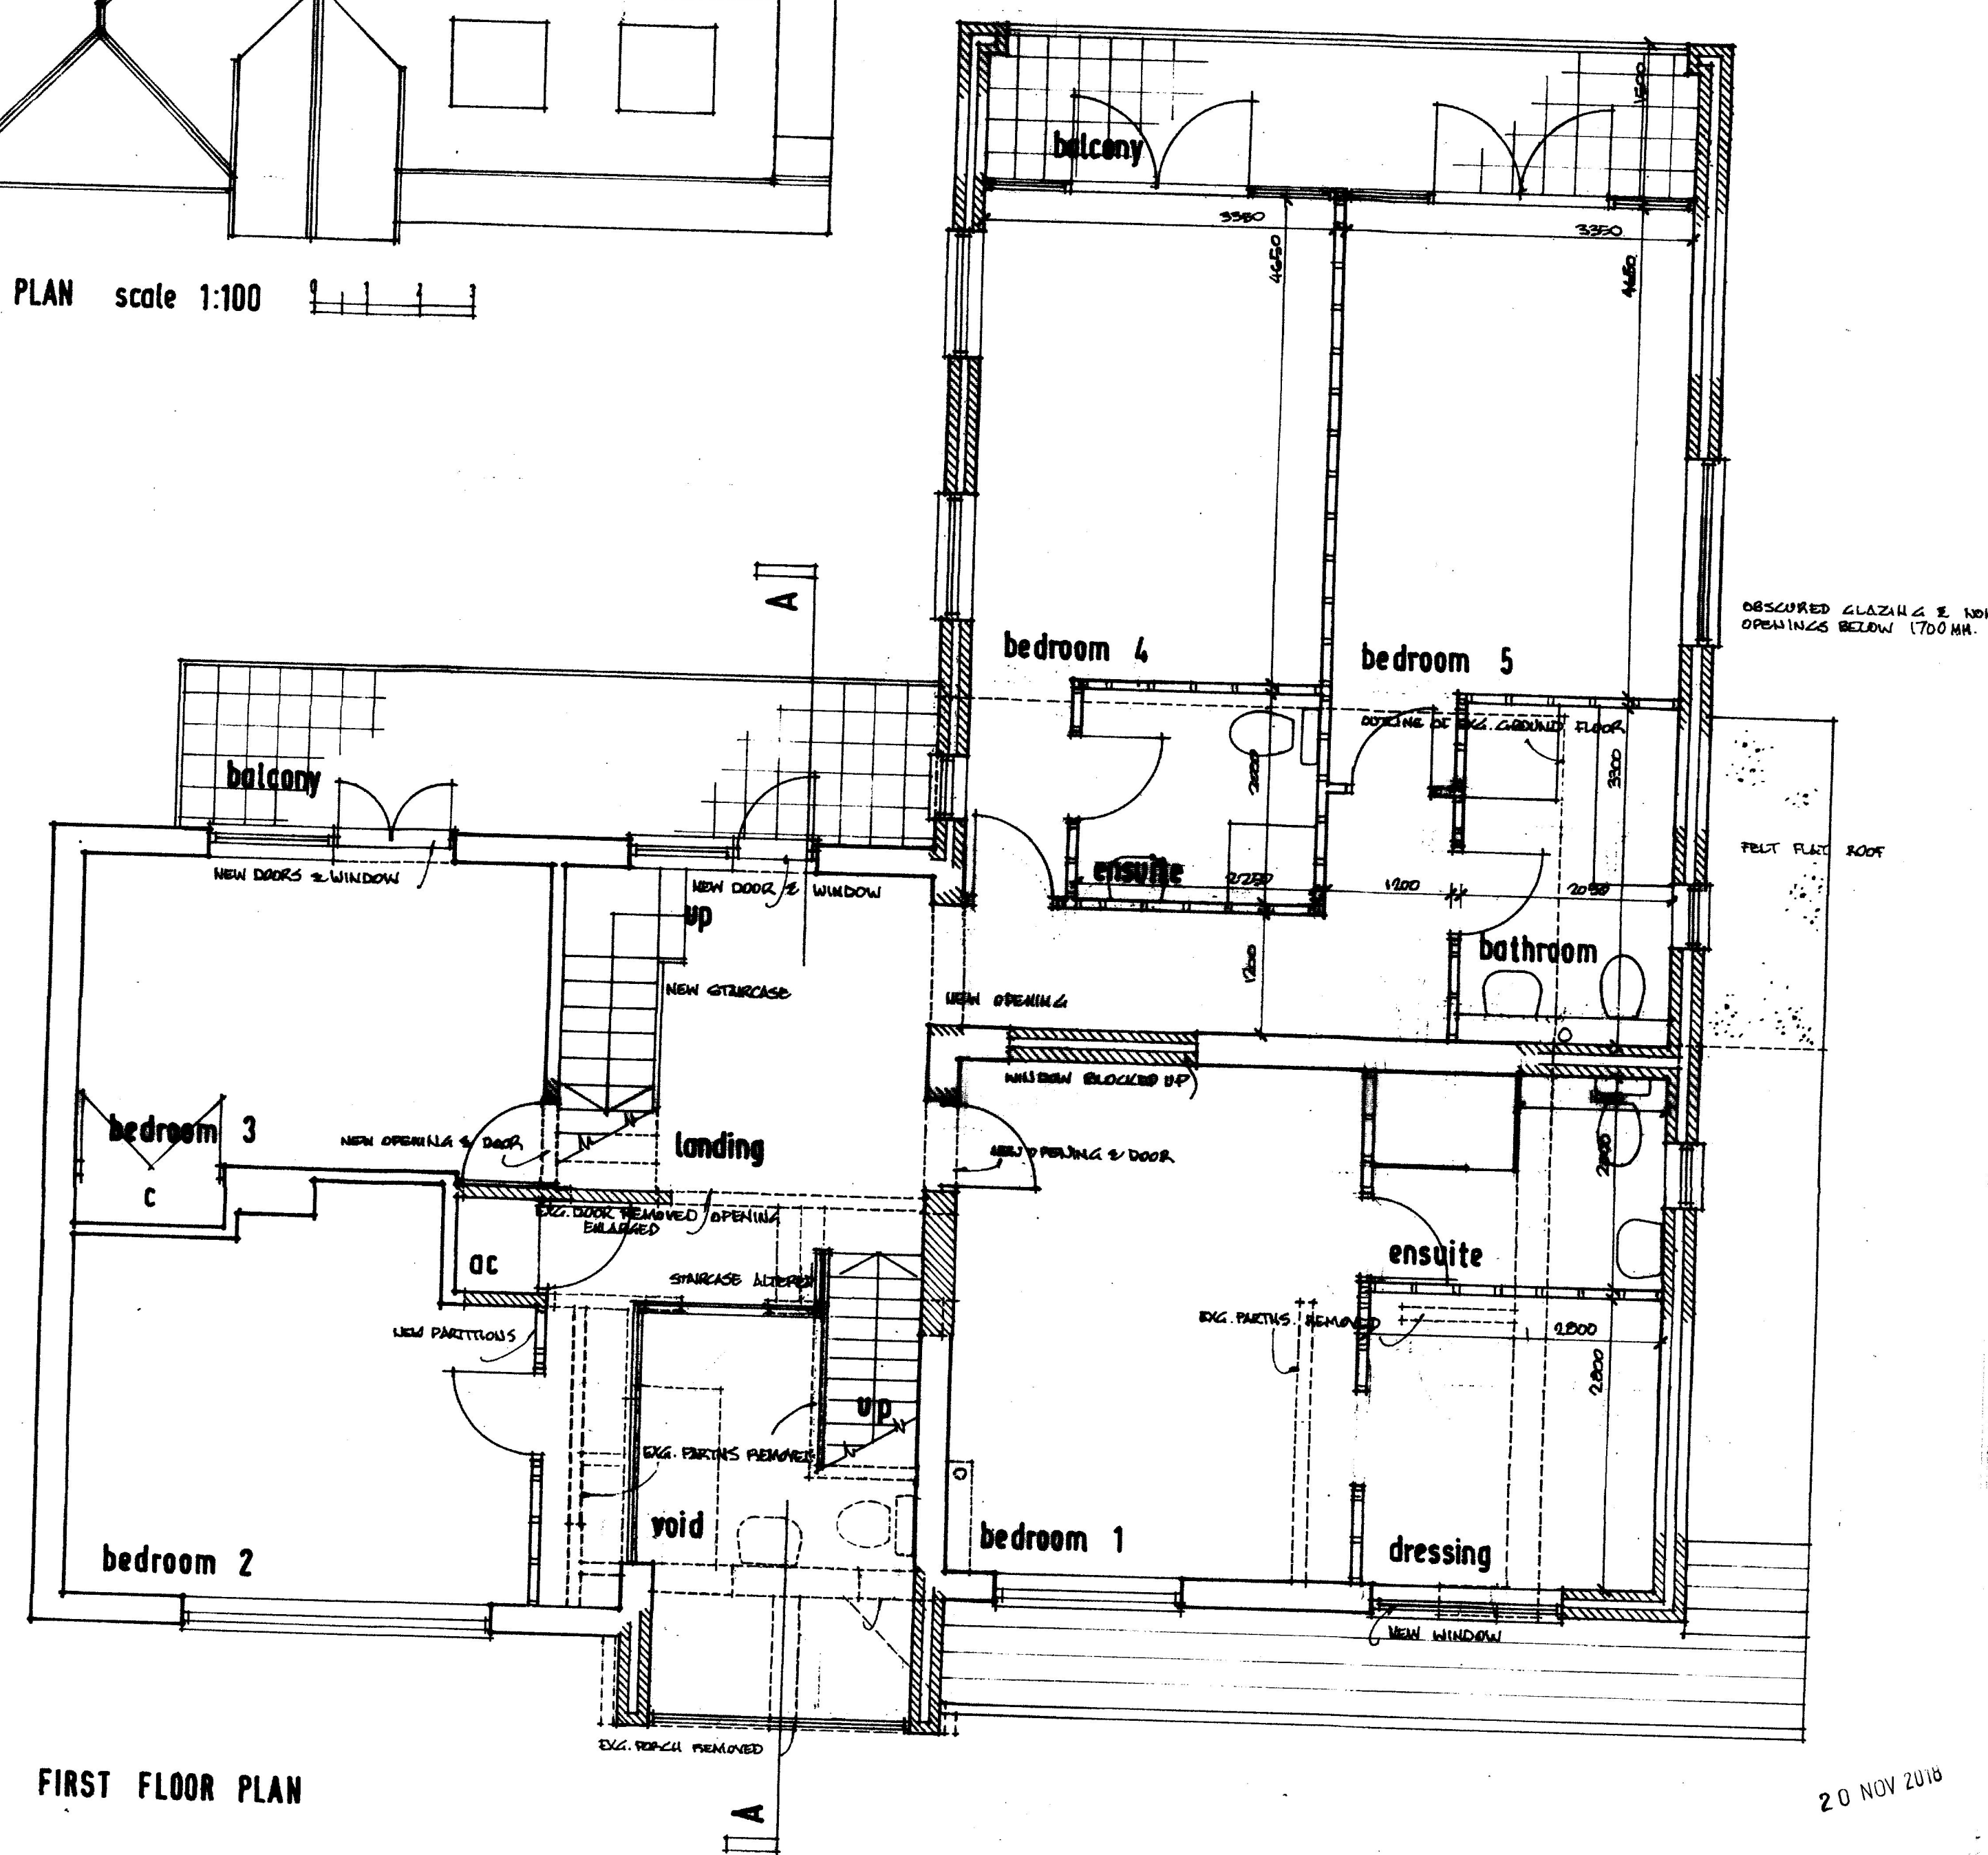

FIRST FLOOR PLAN

20 NOV 2018

scale 1:50



3 CORNWALLIS AVENUE, CHERITON
FOLKESTONE, KENT. CT10 5JA

Mr and Mrs E. B. BOWEN

PROPOSED GROUND & FIRST FLOOR PLANS

1:10	DATE 17 Sept 1966	RECORD 100
------	----------------------	---------------

B.N. UDEN dipl.arch. FIBA
14 SUMMIT ROAD, WILLESBOROUGH
AMHERST, MONT. TEL: 204-295-1100
tel: 204-295-1100

DATE: 10/10/1964

505 03