


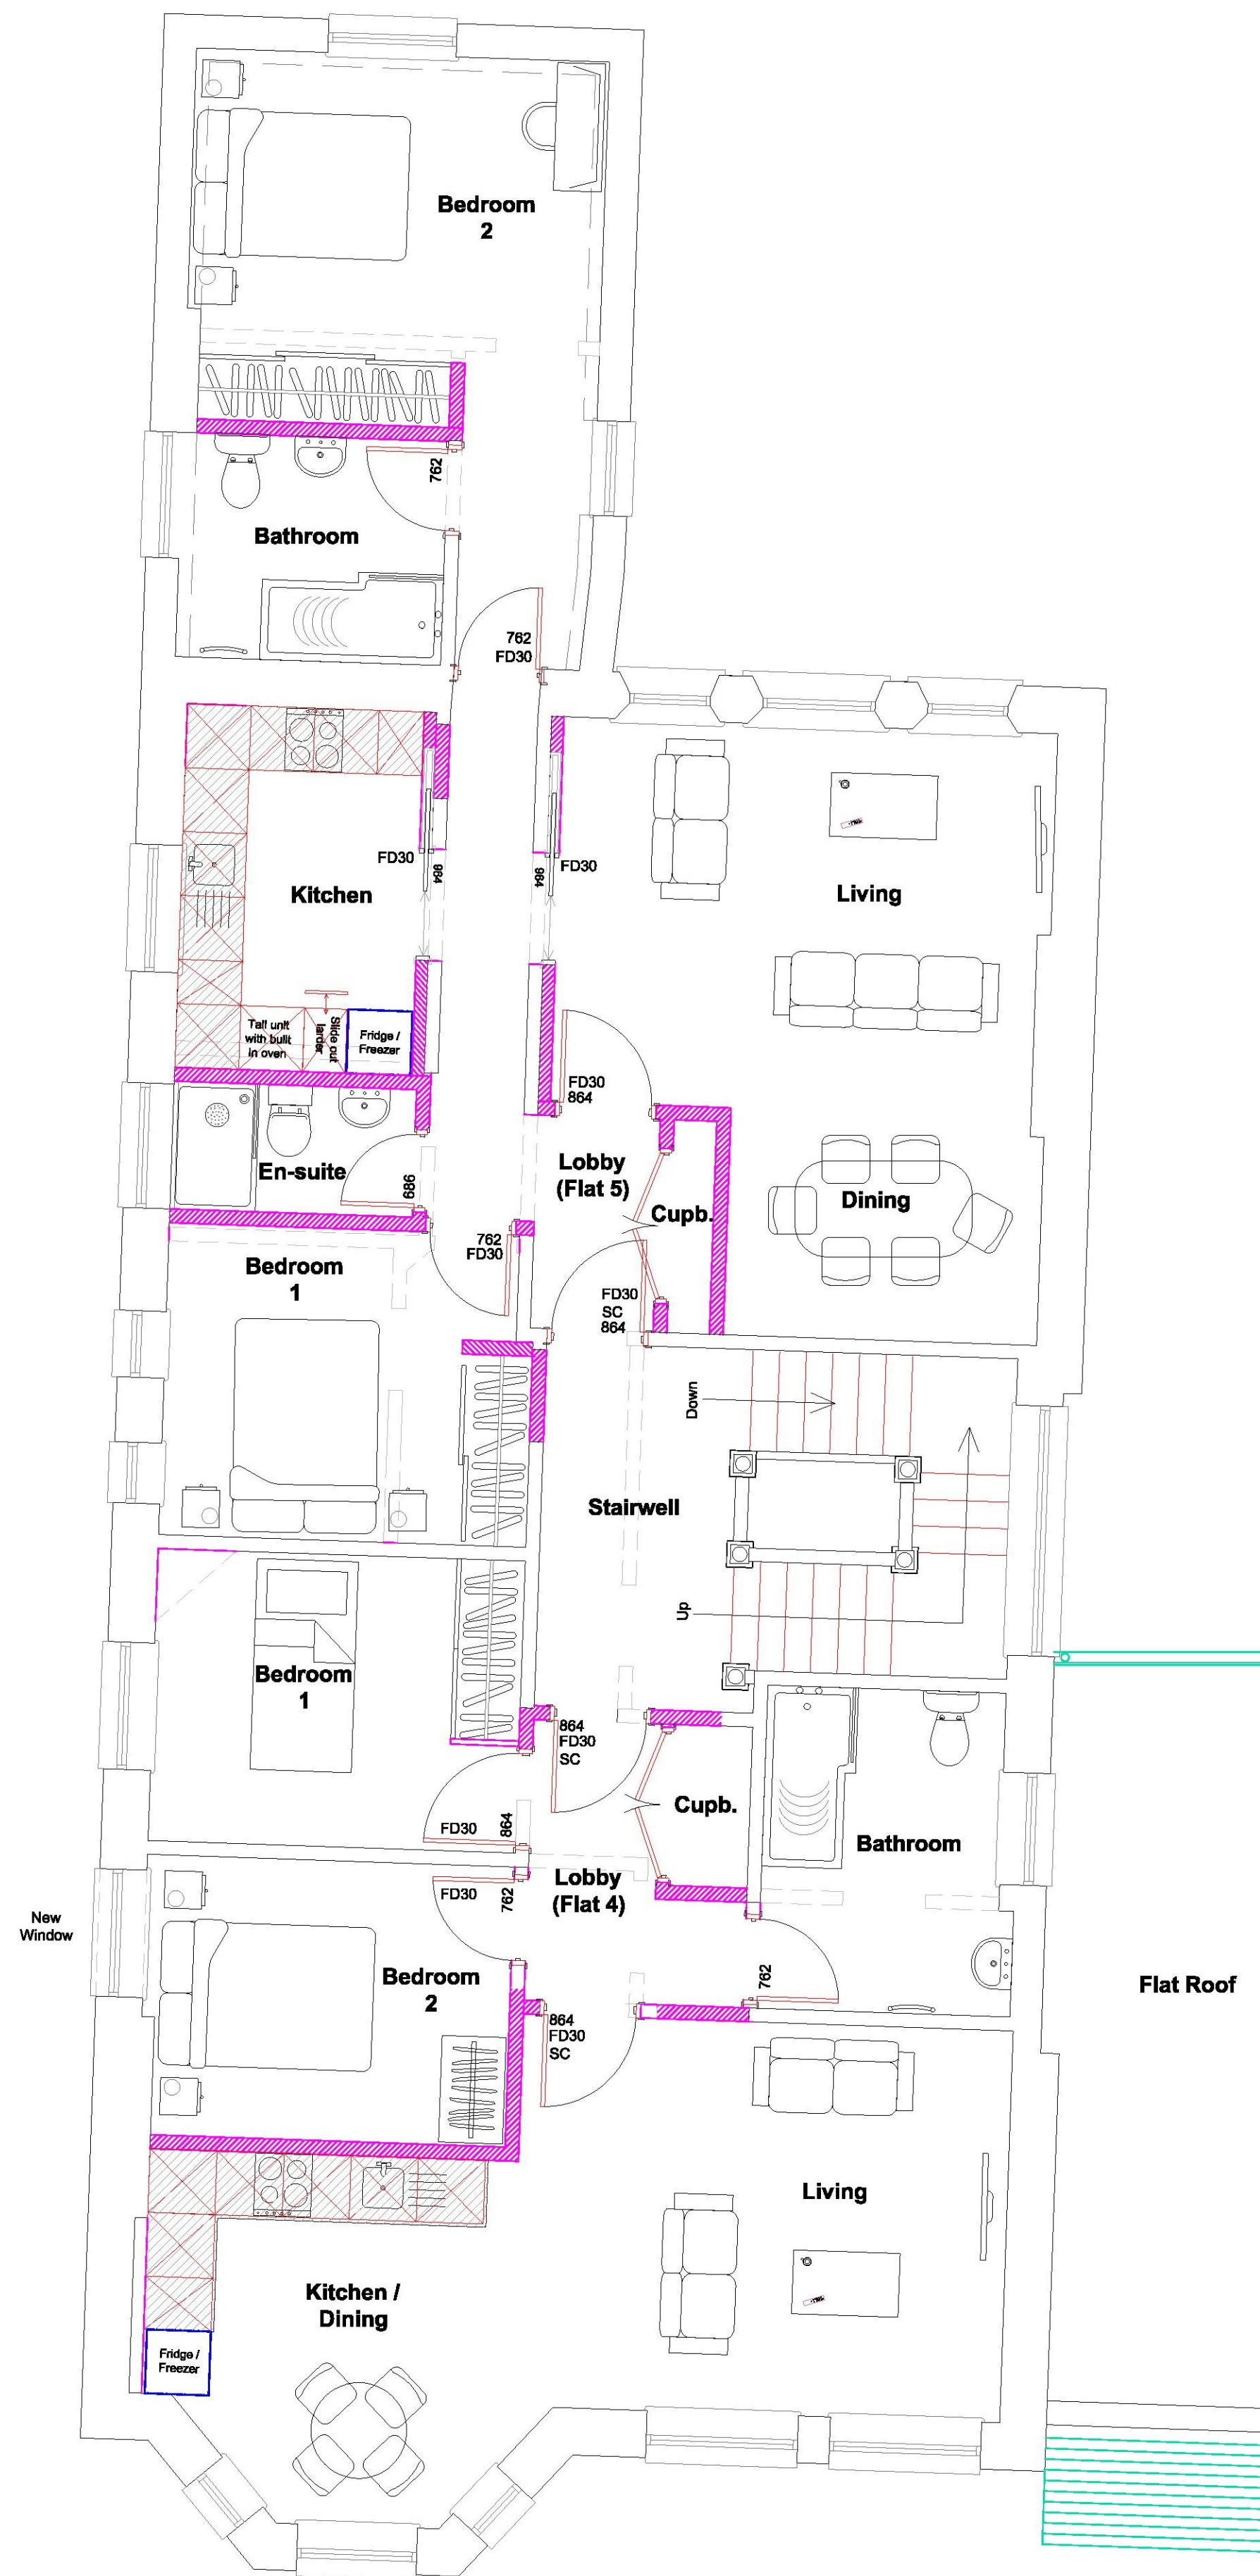

Proposed First Floor Plan
(2 No. 2 Bedroom Flats)
Scale 1:50




Proposed Second Floor - Two Self Contained Flats No. 76
(1 No. 2 Bedroom & 1 No. 1 Bedroom Flat)
Scale 1:50

Notes:

Do not Scale.

This drawing shall be read in conjunction with the Specification of Works.

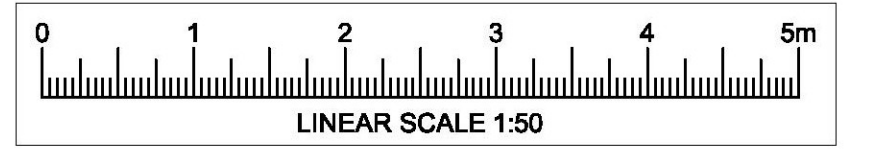

B 18.11.18 - Flat 4, Bedroom 1 changed to single.
A 14.09.18 - Minor amendments to layout following review.
Revisions
Drawing Status

Planning

S.C.Green Ltd.
Consulting Structural Engineers
Honeywood House
Honeywood Rd, Whitfield
Dover
Kent
CT16 3EH
tel: 01304 827883
email: info@scgreen.co.uk

Client

Our Lady of Fidelity F'Stone Trust

Project Title
**Conversion to Residential Flats at
76 Shornccliffe Road, Folkestone**

Drawing Title
Proposed First & Second Floor Plan

Scale 1:50 Drawing No.
Date September 2018 **3217/A1/555B**