
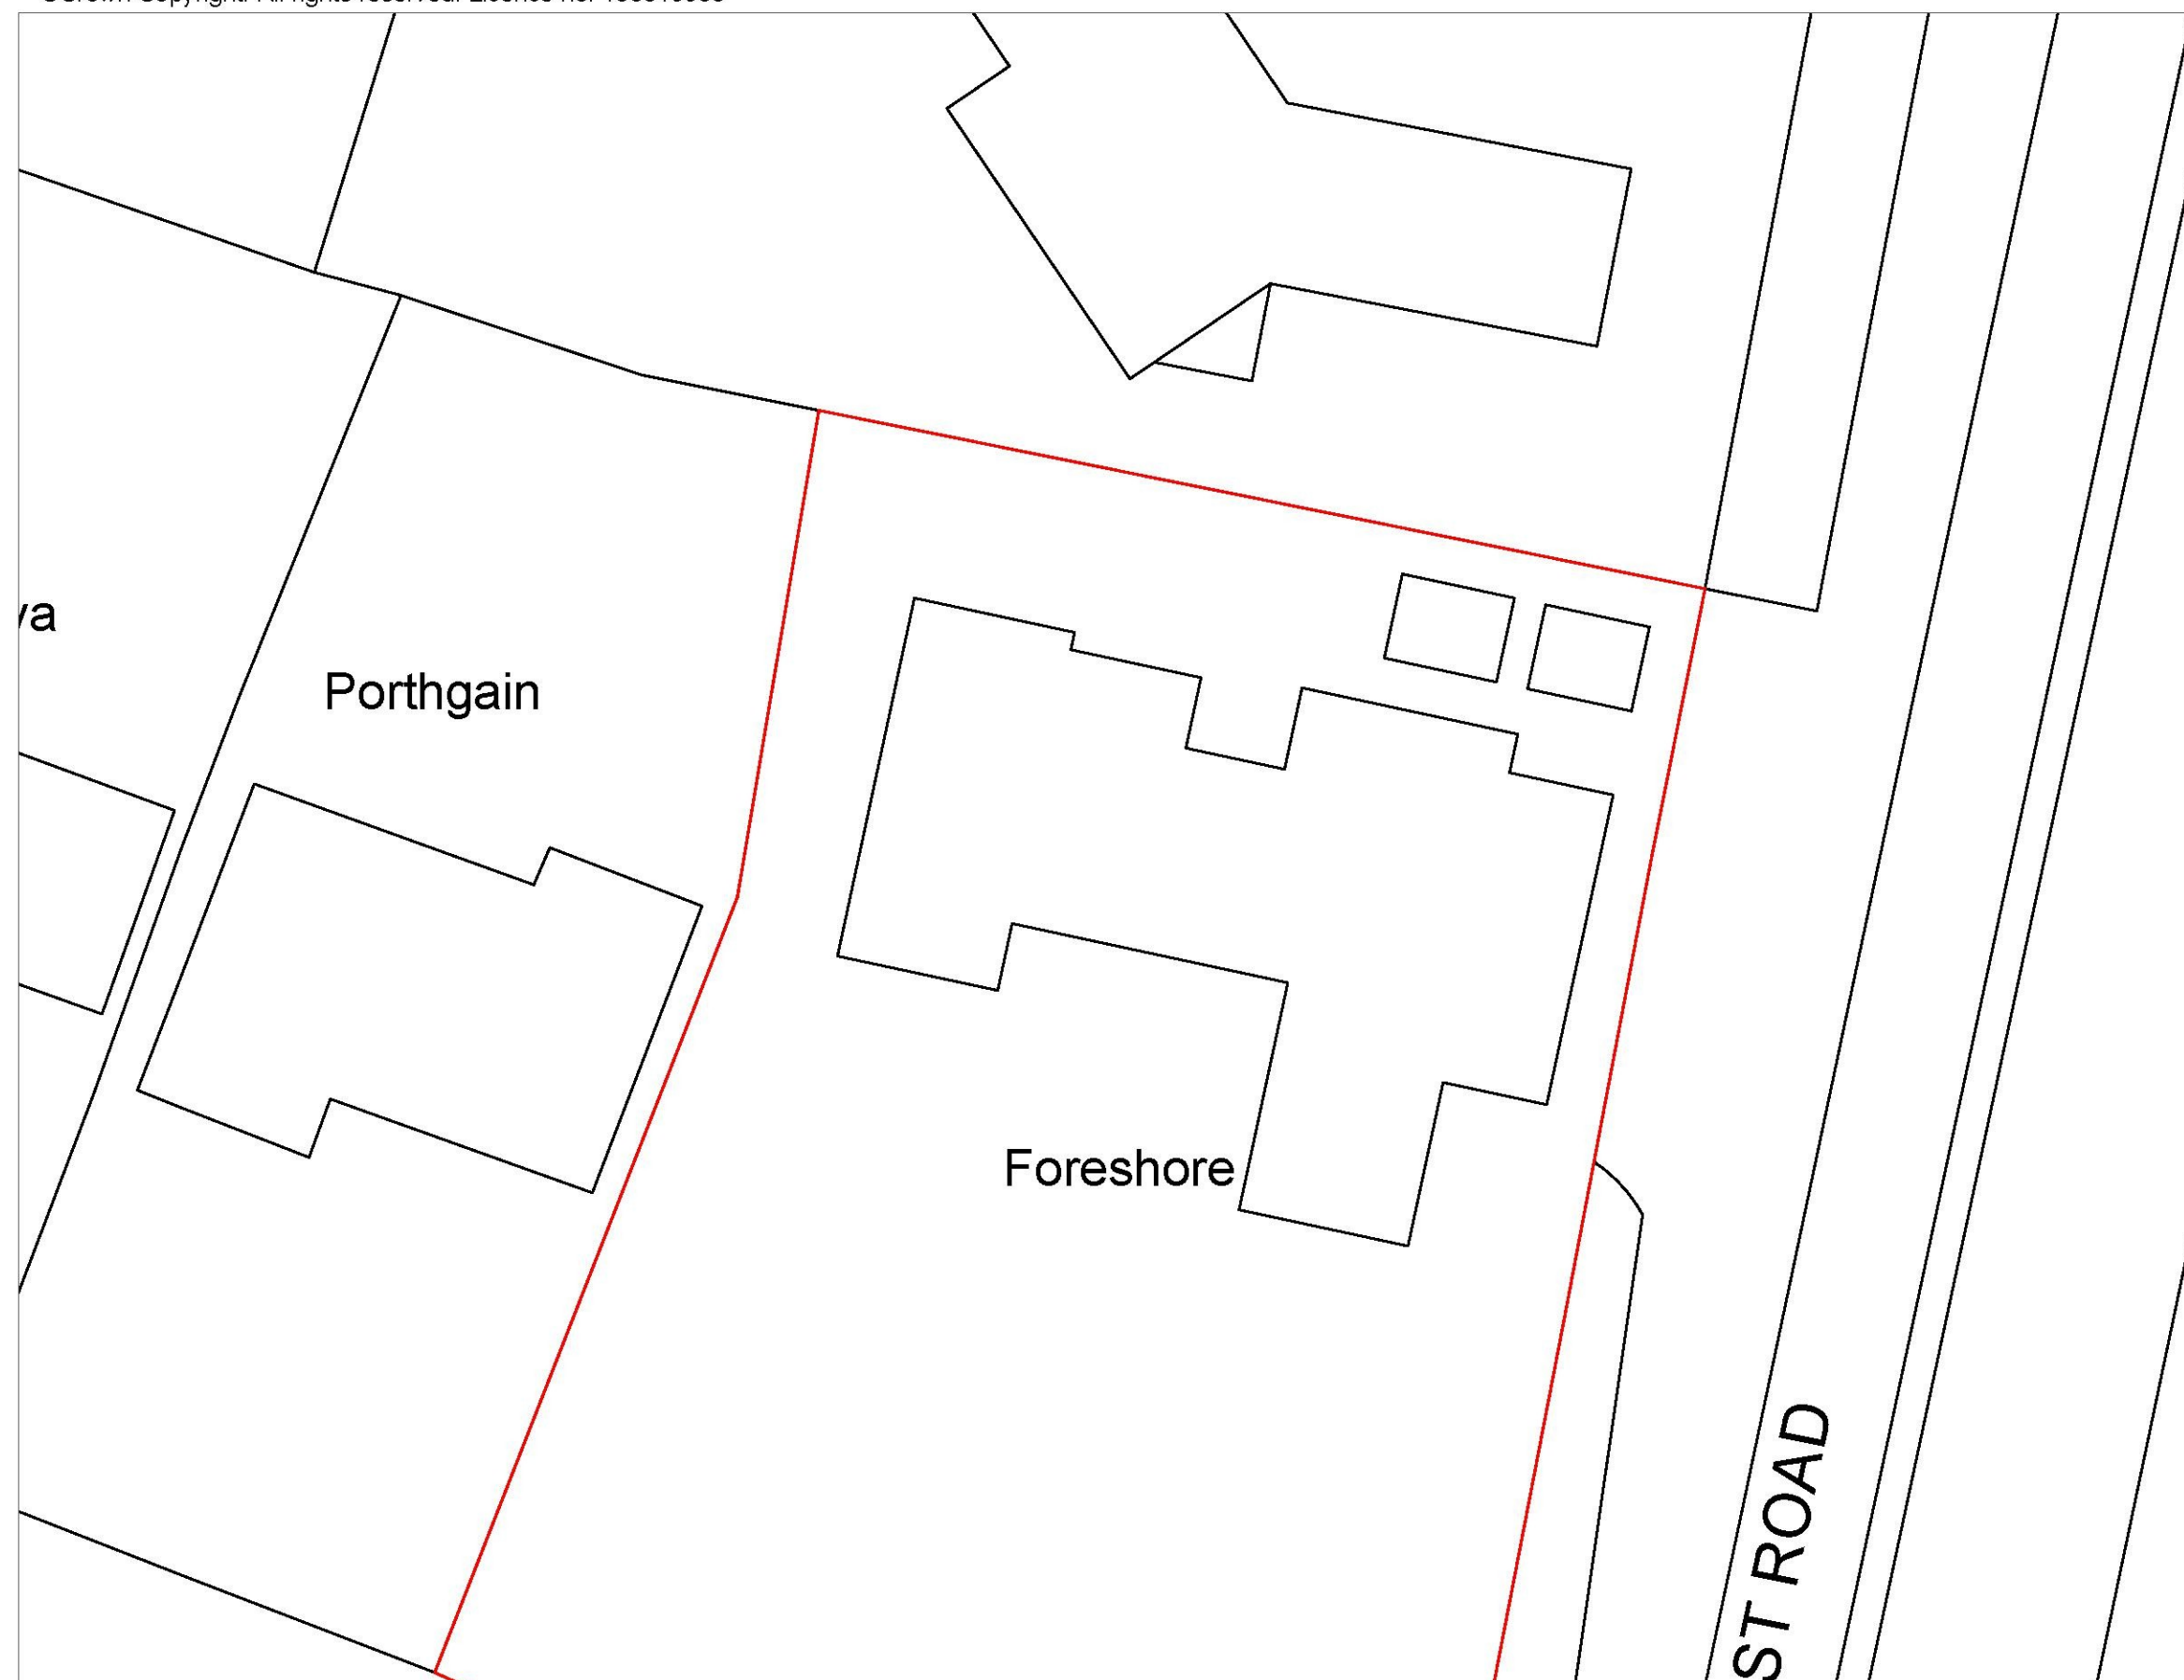
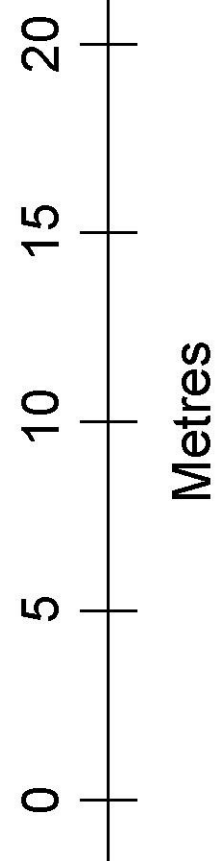


©Crown Copyright. All rights reserved. Licence no. 100019980

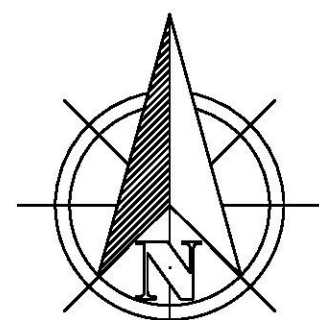

S-(13)02

Site Plans: Existing Block Plan
(Scale 1:200 @A3)

Date: November 2018 Drawing Number:18058DJ-PP-S-(13)02
Client: Mr B Boudierba. Project: New Conservatory, Replace Sheds With Store & Laundry with Covered Walkway

Site Address: Foreshore, Coast Road, Littlestone, New Romney. TN28 8QZ
Drawn By: Des Harman



124a North Road, Hythe, CT21 5DY
t: 01303 237762
m: 07711 200634

e: des@building-drawings.co.uk
w: www.building-drawings.co.uk