





Proposed Front Elevation

Scale 1:100

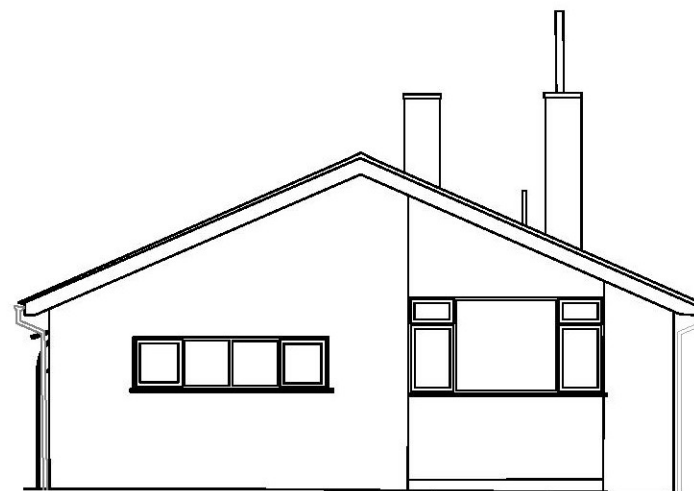

Proposed Side Elevation

Scale 1:100

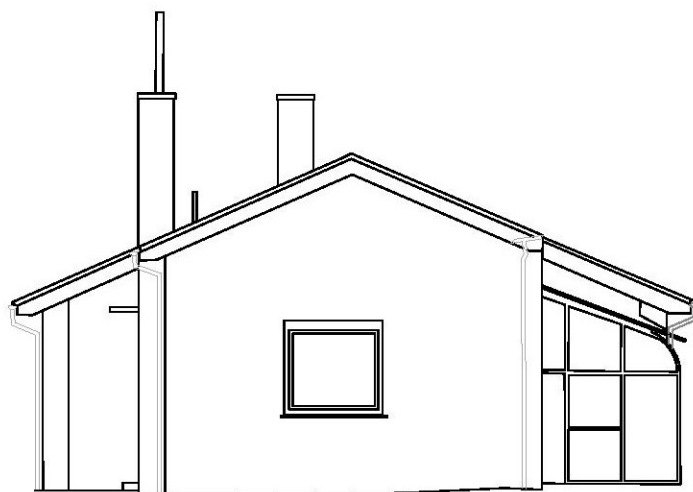


Proposed Rear Elevation

Scale 1:100



Proposed Side Elevation

Scale 1:100

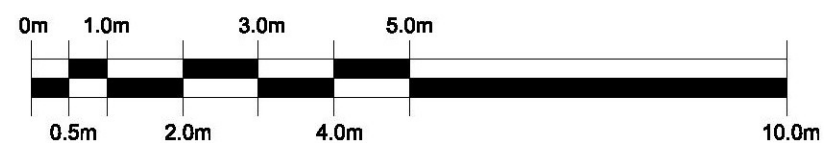

Notes.

- Do not scale.
- The contractor is responsible for checking dimensions, tolerances and references. Report all discrepancies to OSG Architecture Limited before proceeding with the works.
- Where an item is covered by drawings to different scales the larger scale drawing is to be worked to.

COPYRIGHT: OSG Architecture Limited own the copyright to this drawing. Their written consent must be obtained before this drawing is copied or used for any purpose other than the one for which it was supplied.

Rev A:	23.08.16	Drawings Updated
Rev.	Date.	Description.

Wyseplan Building, Occupation Road,
Wye, Ashford, Kent TN25 6EN
01233 812148
www.osgarchitecture.com

Z:\OSG_JOBS\Usefull docs\Stationary\OSG Logo 4.jpg

Project Title.
**Linch Development at
Barn Bungalow
Stone Street
Stanford North
Kent, TN25 6DF**

Drawing Description.
Existing Elevations

Scale.
1:100 @ A3

Date.
Nov 2018

Drawn By.
BR

Checked By.
KO

Purpose.
SKETCH

Drawing No.
18-0650-5

Revision.