



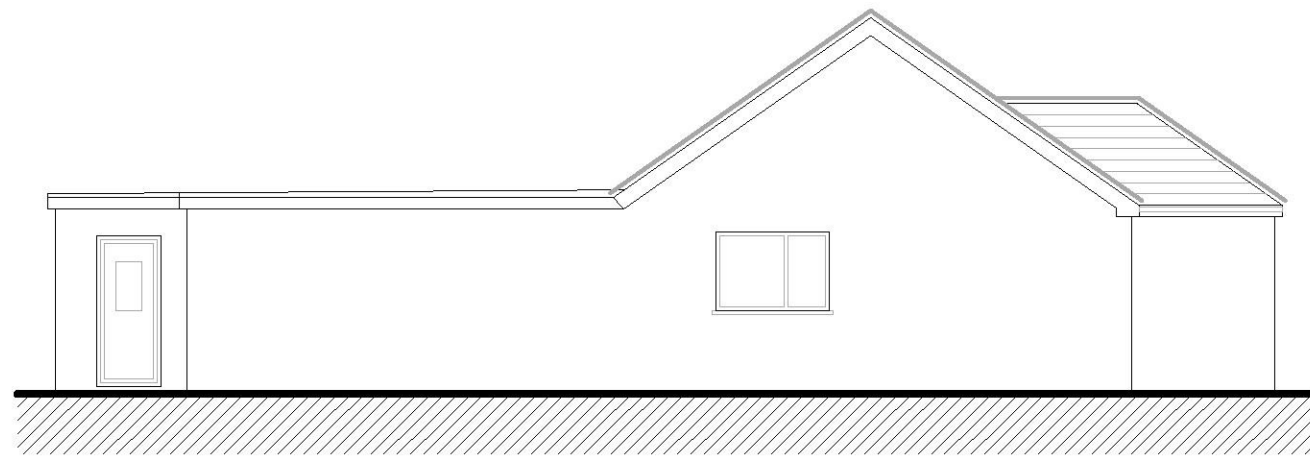


Side Elevation
Existing




Front Elevation
Existing

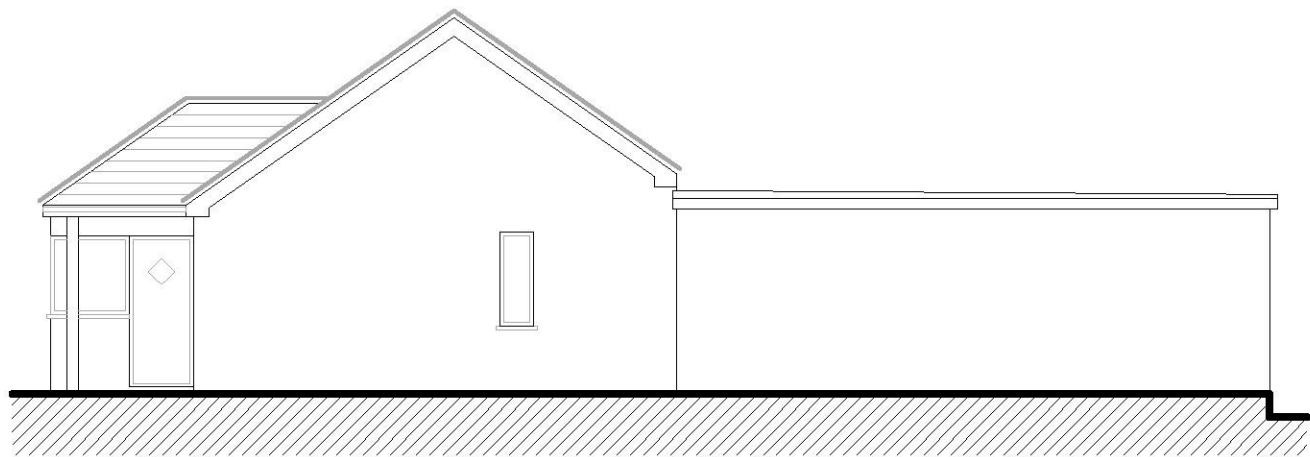

Side Elevation
Existing

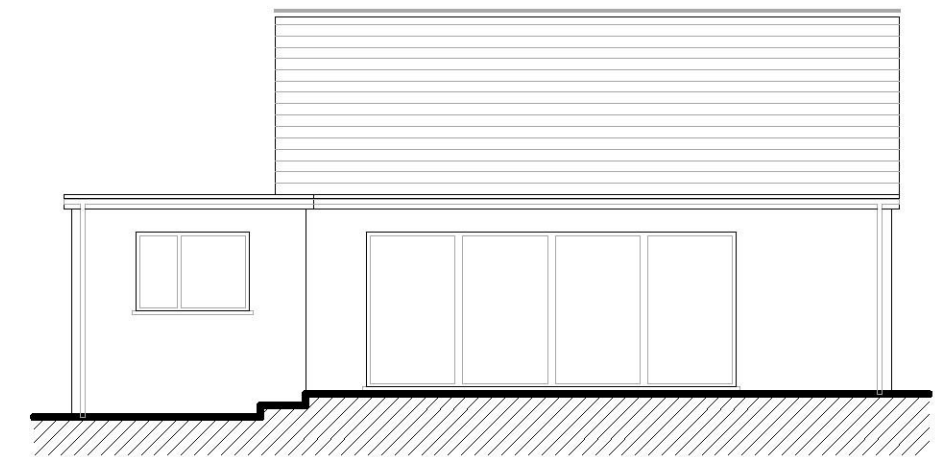

Rear Elevation
Existing

 

rev.	date	amendment
Kent Building Control Ltd 134 High Street Hythe Kent CT21 5LB 01303 656001		
Client Mr & Mrs Timms		
Project Silverside High Street Elham CT4 6SX		
Drawing Title Existing Elevations		
Scale 1:100	Date 06.11.18	Drawn by KT
Dwg No. KBC/ 18/ 181/ 003		Rev. 0