


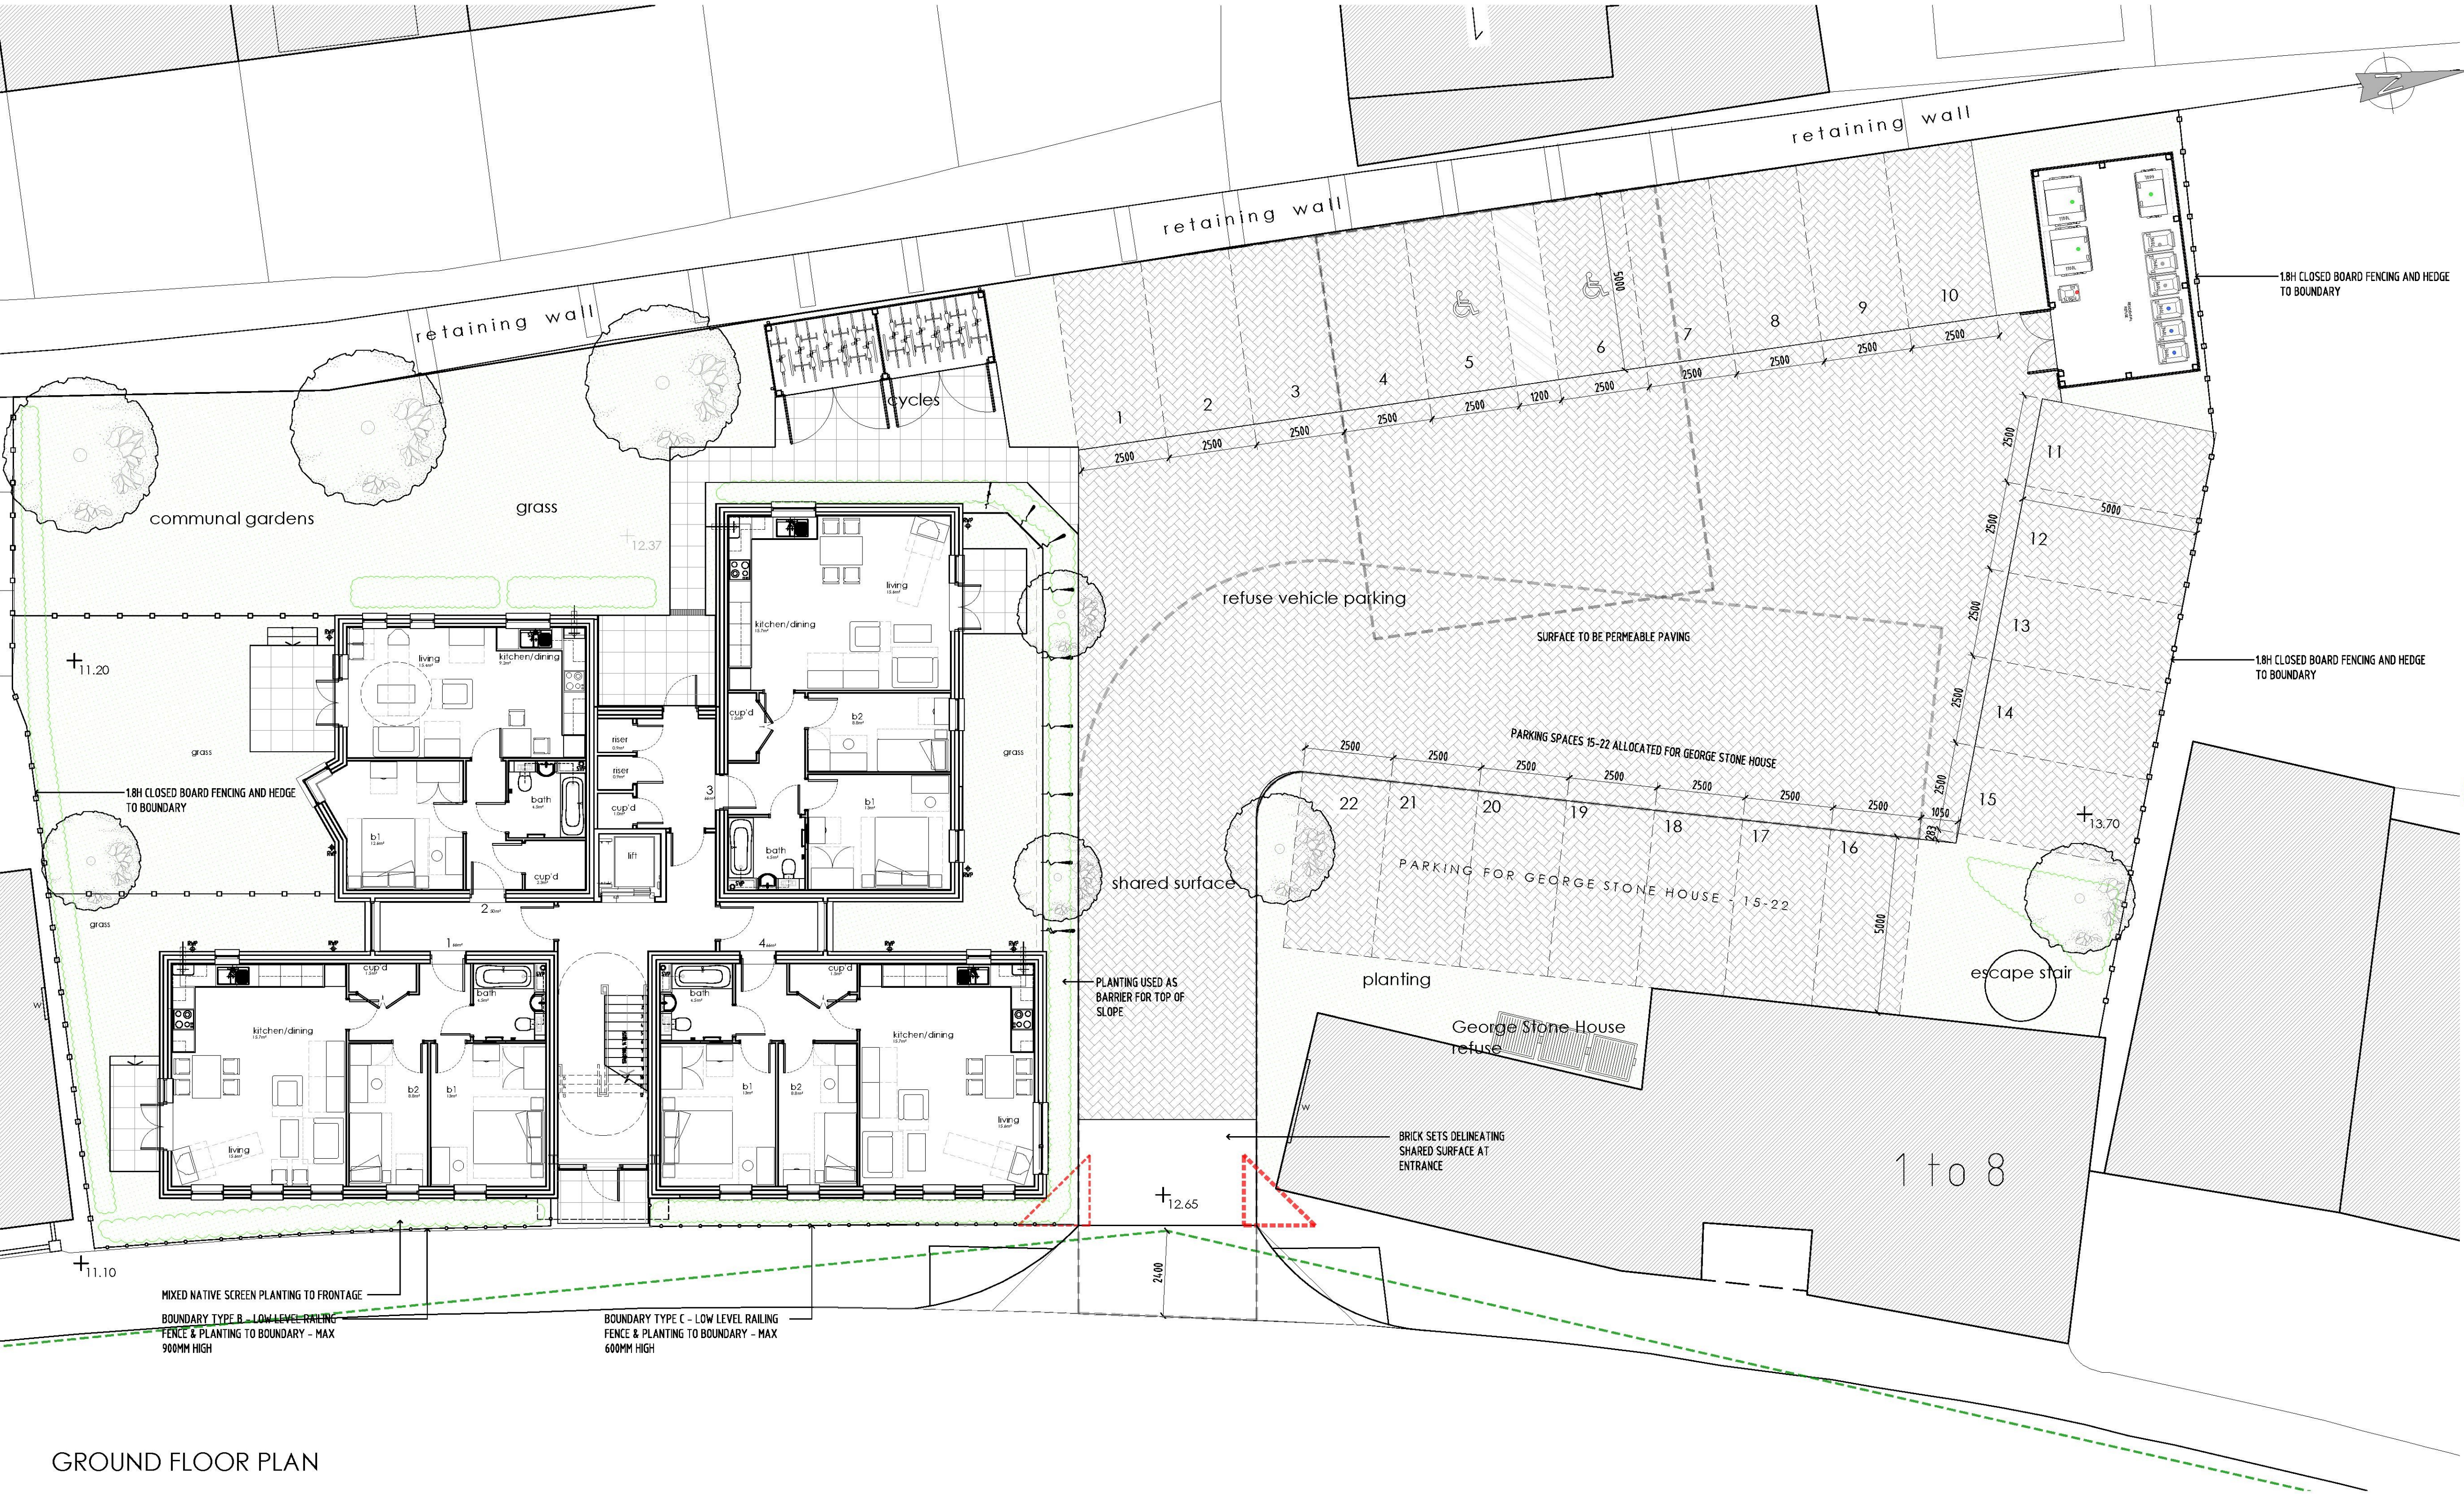

DO NOT SCALE FROM THIS DRAWING
ALL DIMENSIONS TO BE VERIFIED BY THE CONTRACTOR ON SITE


1:100 2 4 6 8 10m

LEGEND:


- 1.8M HIGH CLOSE BOARDED FENCE (BOUNDARY TYPE A)
- HIGH METAL RAILING FENCE (BOUNDARY TYPE B AND C)
- BLOCK PAVERS PERMEABLE
- 600 X 600MM PAVING SLABS. PAVING LAID ON 50MM DRY MORTAR BED ON 150MM SUBBASE.
- NEW TREE TO BE PLANTED
- GRASS
- HEDGES TO BE PLANTED

NOTES:
REFER TO DRAWINGS 440 FOR CYCLE STORE DETAILS, 441 FOR BIND STORE DETAILS AND 442 FOR BOUNDARY TREATMENT DETAILS.




GROUND FLOOR PLAN

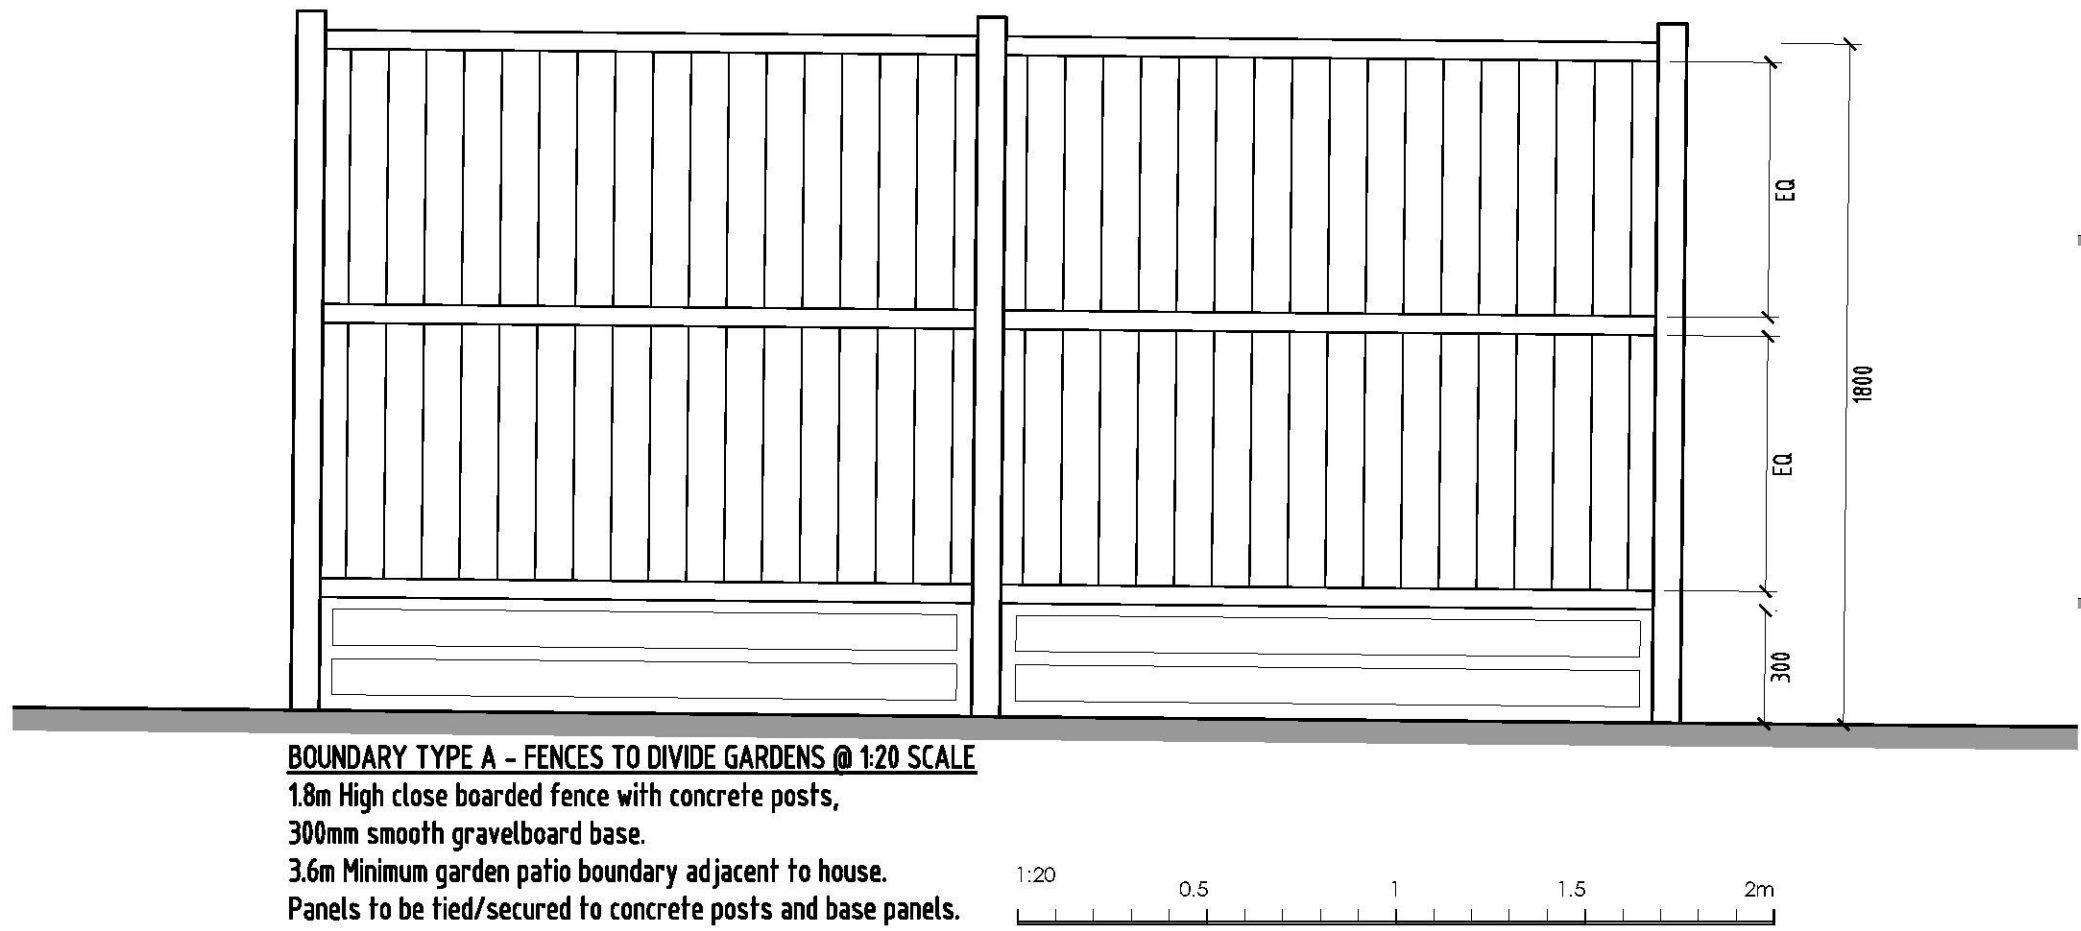

BOUNDARY TYPE B - FENCES TO FRONT ELEVATION
900mm high metal railing fence

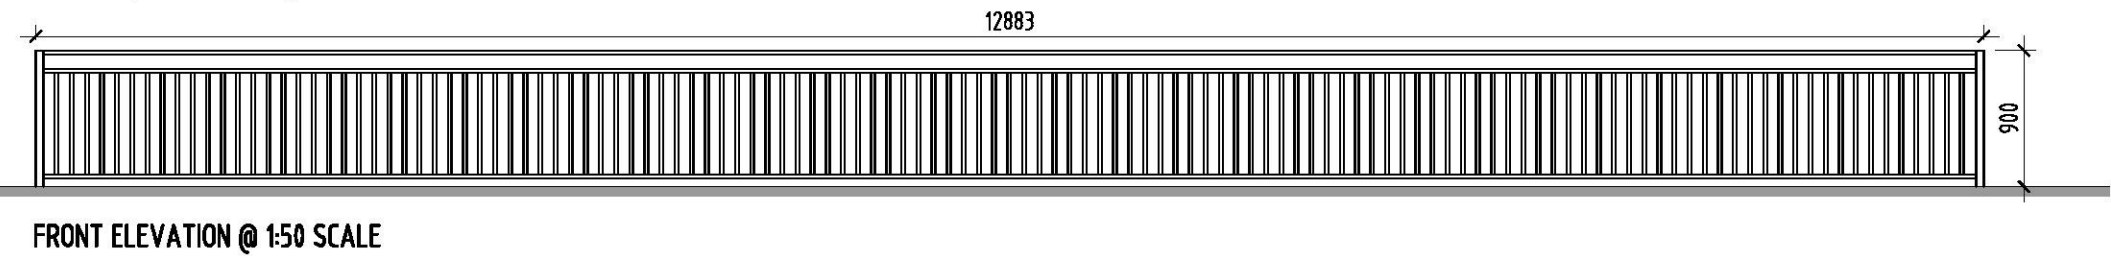

BOUNDARY TYPE C - FENCES TO FRONT ELEVATION
600mm high metal railing fence

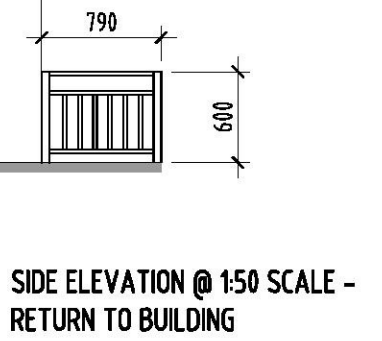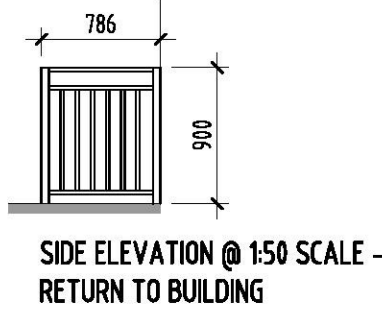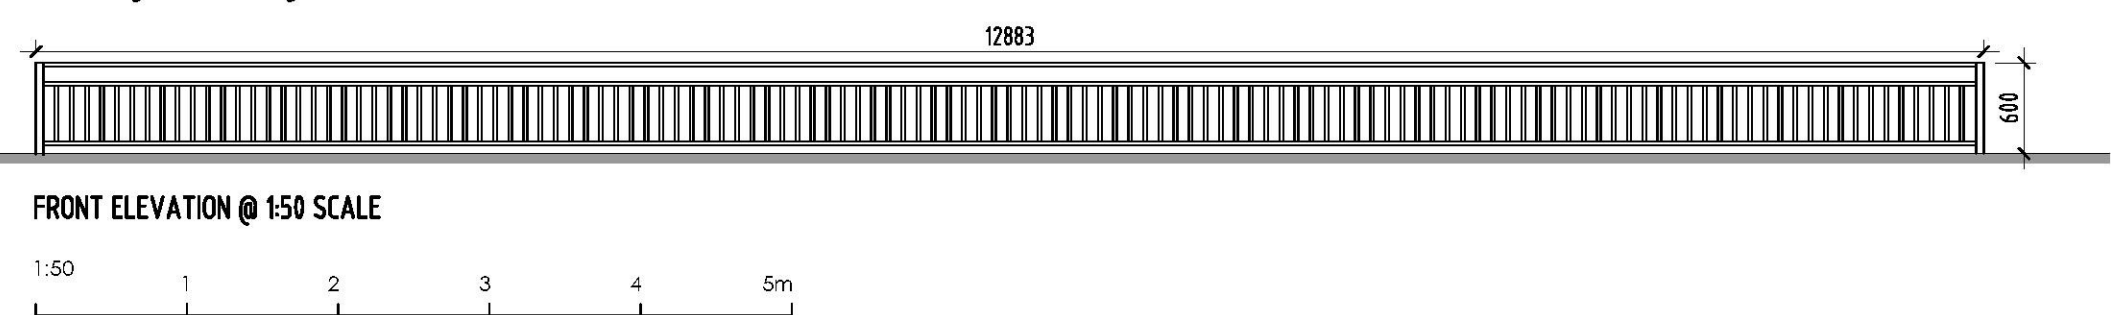

GIARTI

Amphenol Business Complex
Thanet Way
Whitstable
Kent CT5 3JF

t: 01227 261453
f: 01227 261456
e: info@giarti.co.uk
www.giarti.co.uk

client details
Development House Ltd

project details
Tram Road, Folkestone, Kent, CT20 1QR

drawing title
Hard and Soft Landscaping Plan

date scale drawn by checked by
Oct'18 1:100 @ A1 CM

project no: 1313 drawing no: 013 revision: P1