





Front Elevation
0 1m 2m 3m 4m 5m

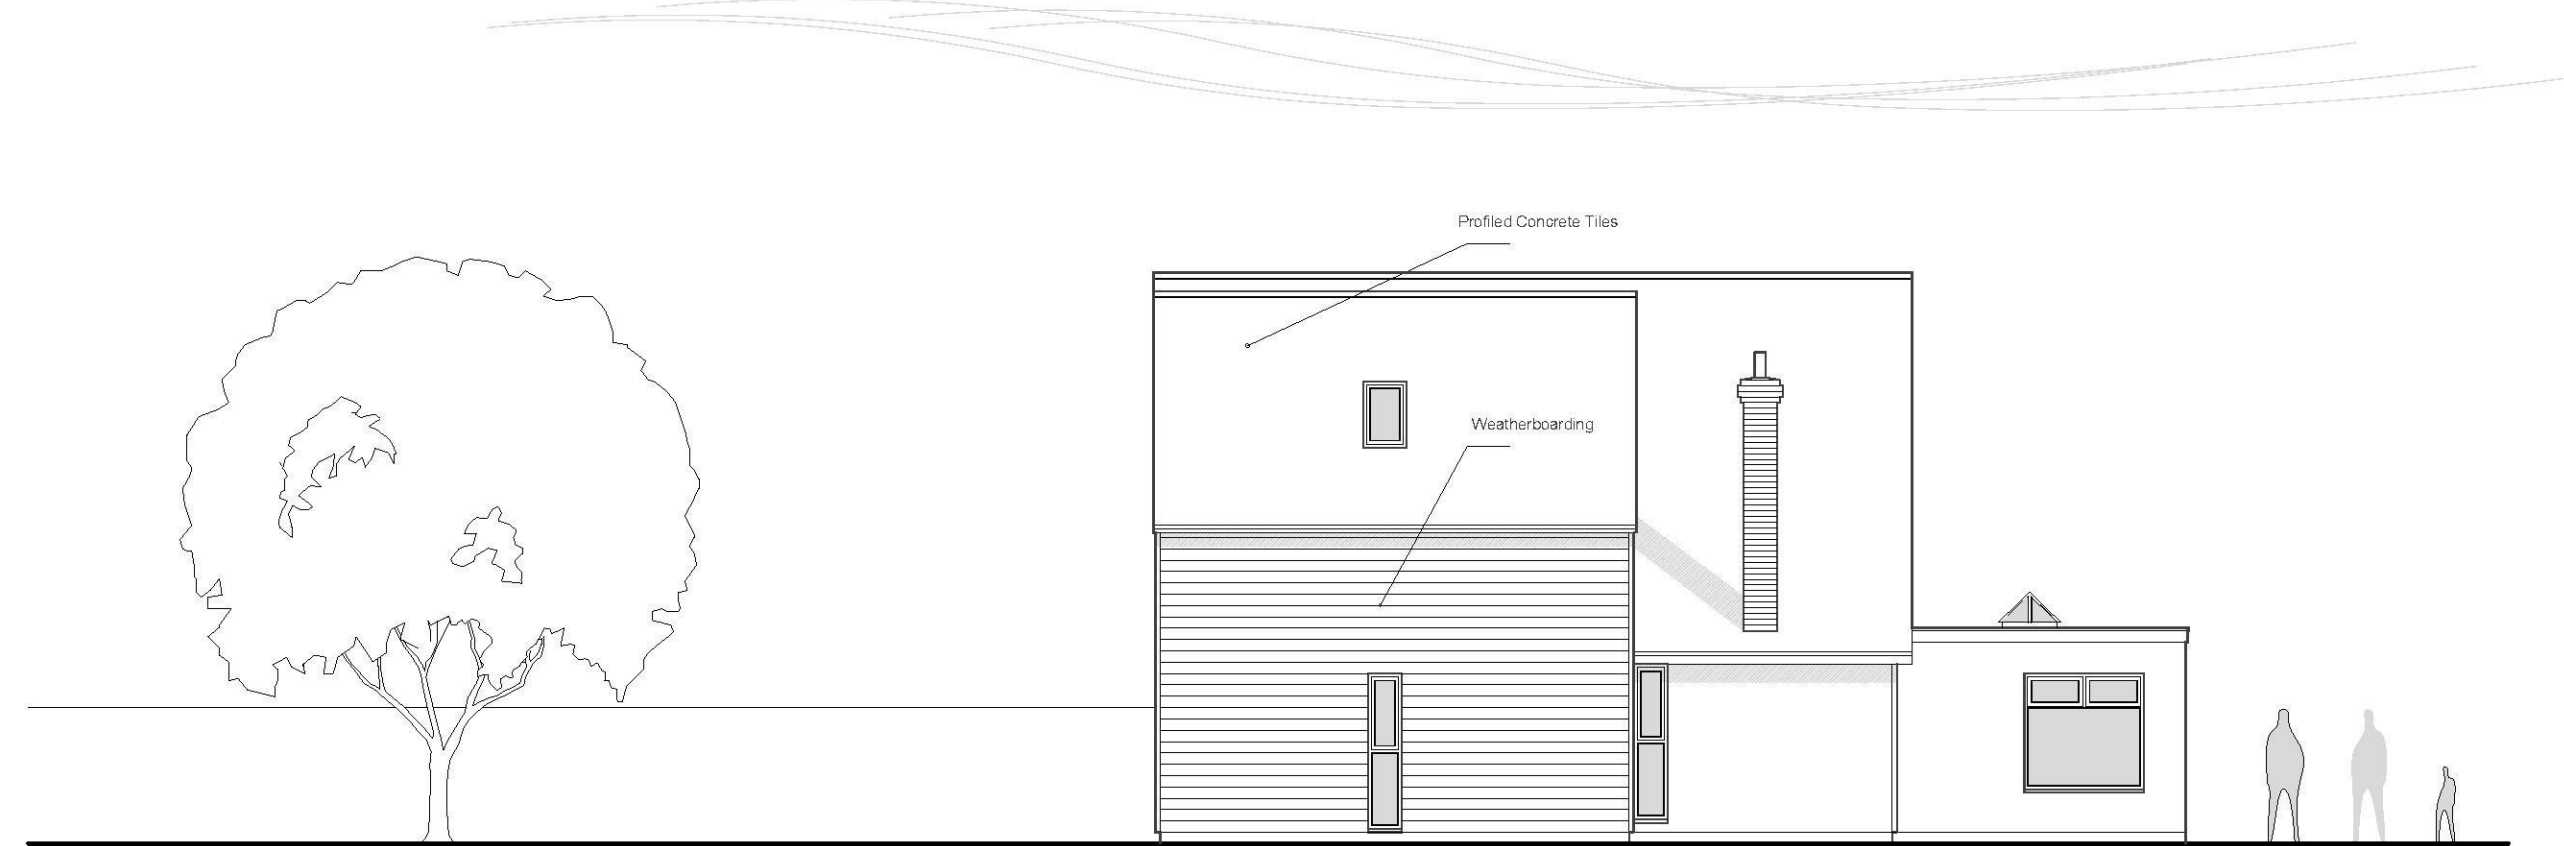

Side Elevation

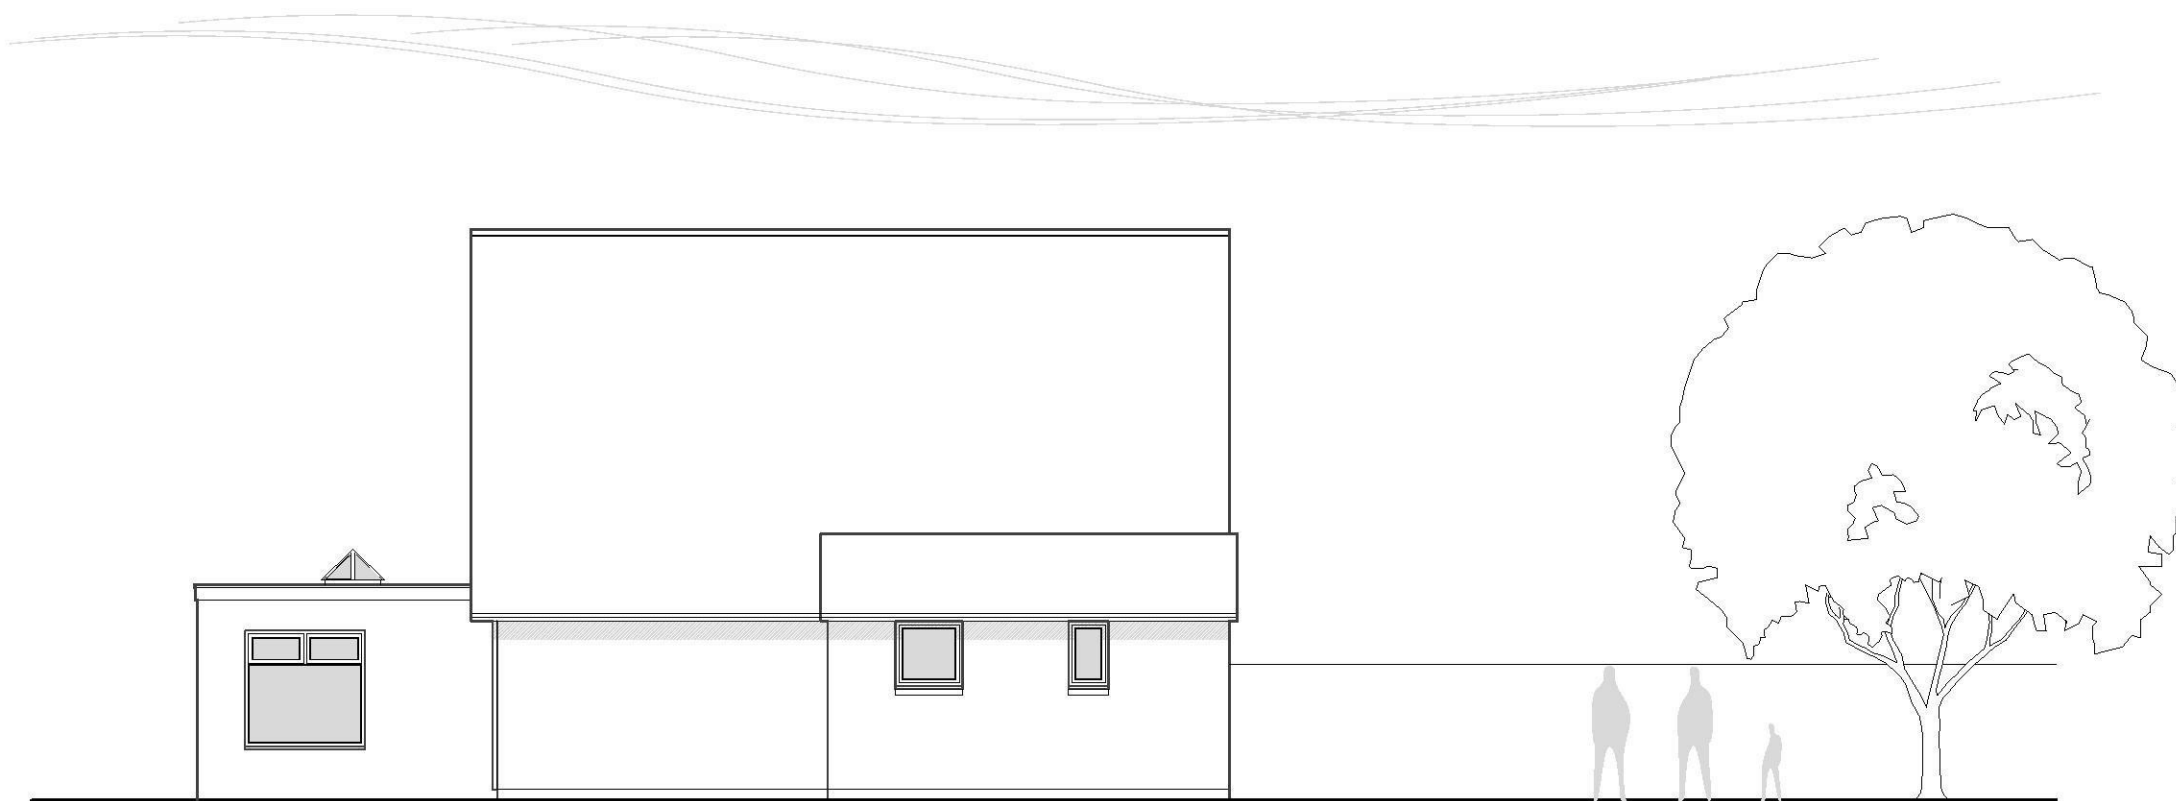

Side Elevation



Rear Elevation

Proposed Extension
at
Holcombe,
Cliff Road,
Hythe

Proposed Elevations

Scale 1:100

Drawing No. 18/27/06B