


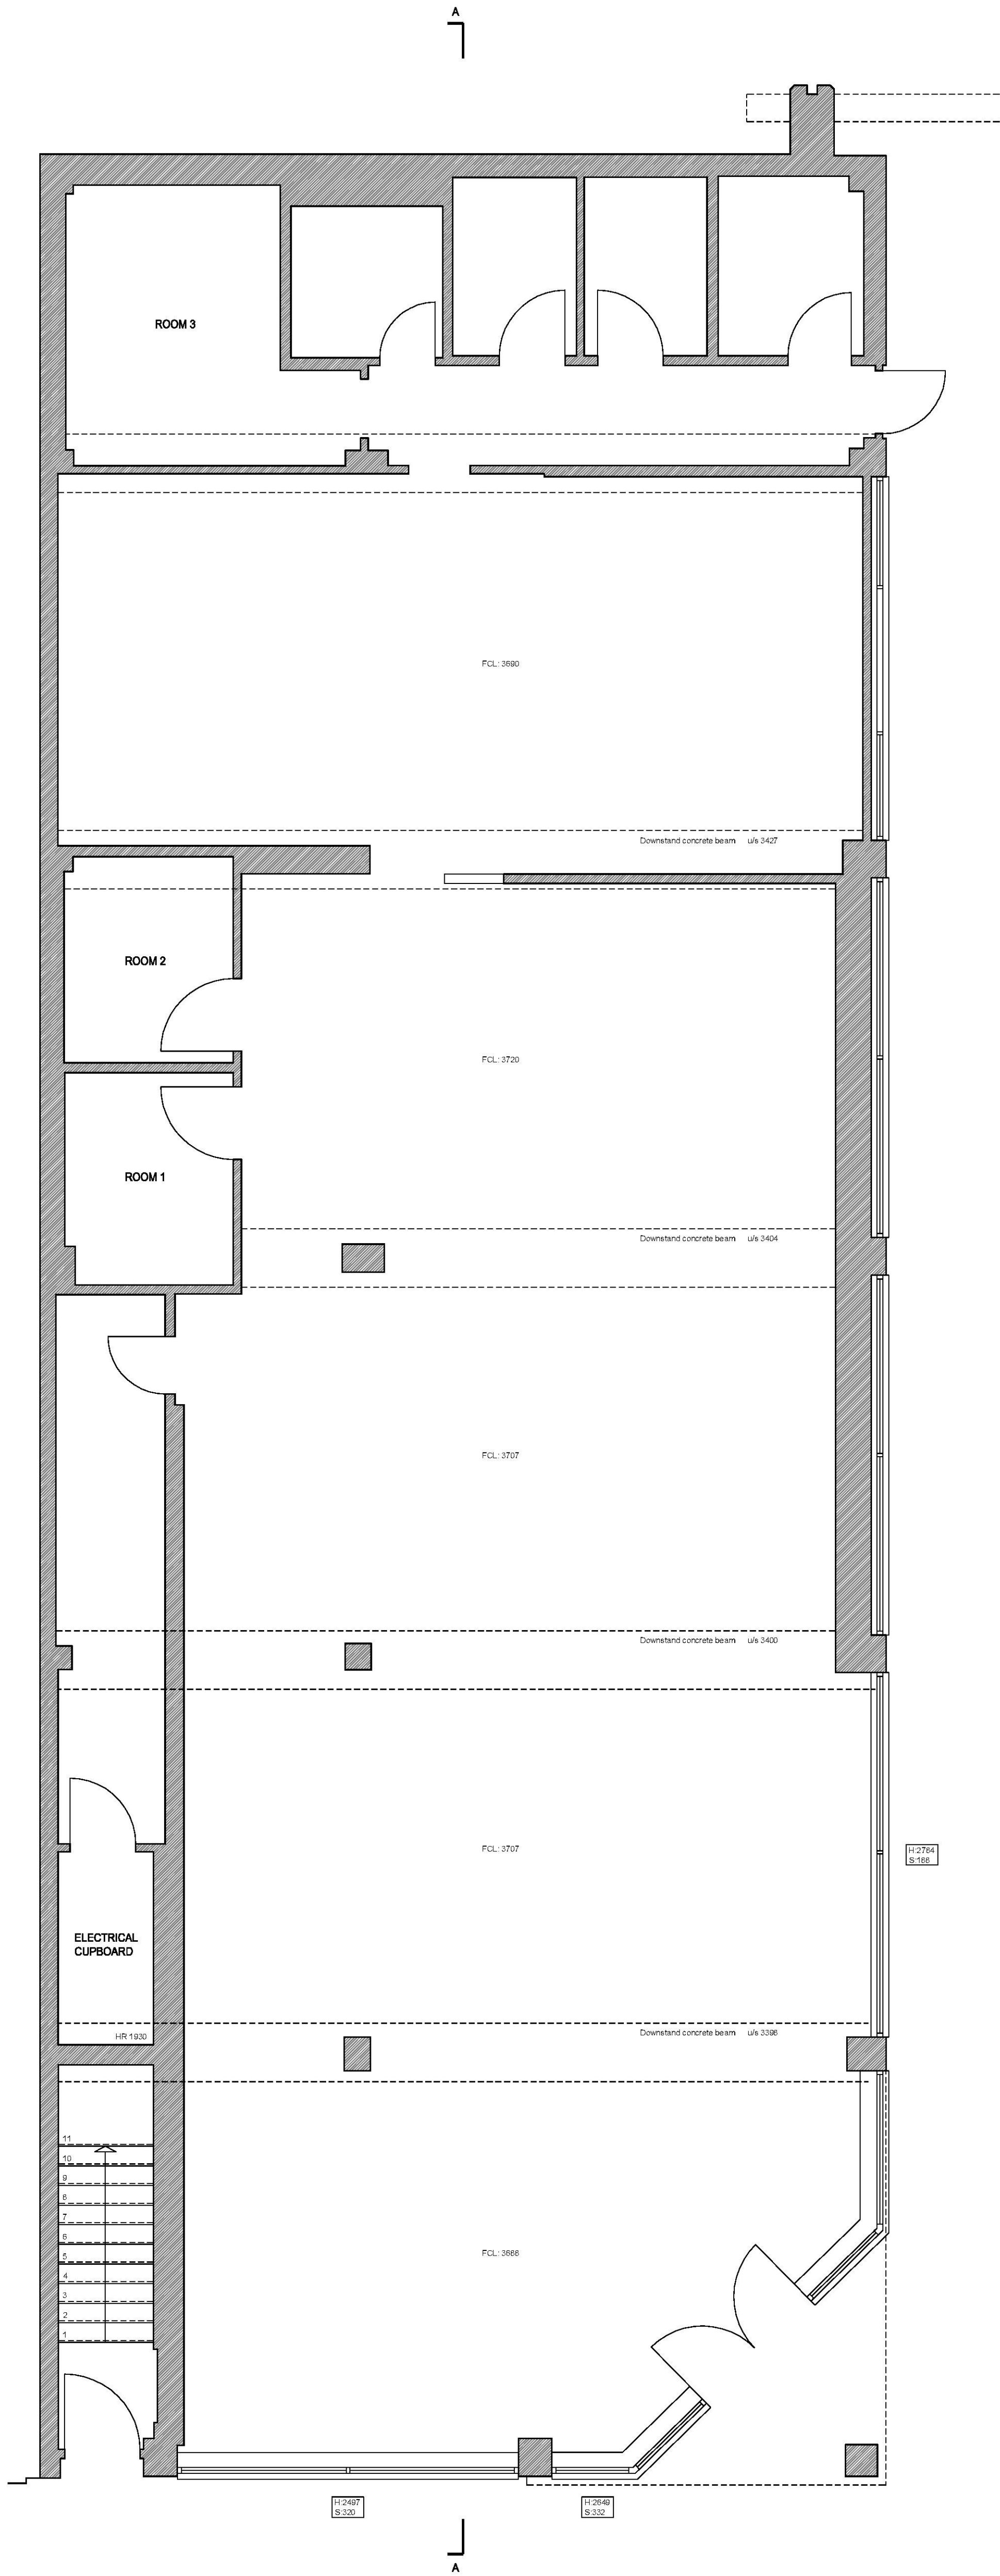

EXISTING GROUND FLOOR PLAN

Notes :

Rev.	Description	Date	By

Client :
Brown Reality Limited

Project No :
-

Project :
**114 Sandgate Road
Folkestone
Kent**

Drawing Title :
Existing Ground Floor Plan

Drawn by :
Checked by :
Date :
November 2018
Scale @ A1:
1:50
Status:
PLANNING
Drawing No :
003
R1