




Front Elevation



Side Elevation

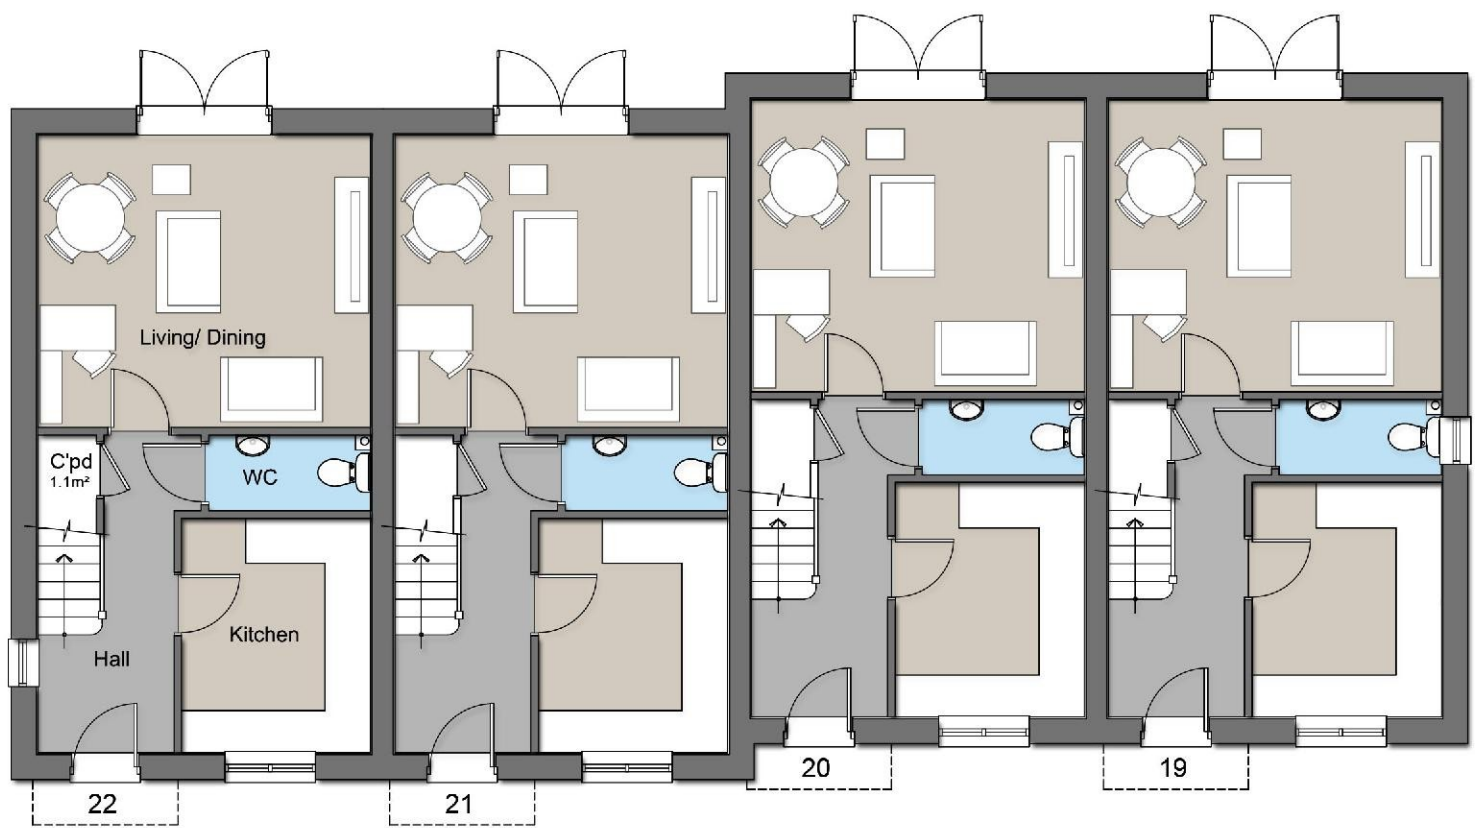

Ground Floor Plan

House Type 2A 2b bed (3p)
71.8 m²



First Floor Plan



Rear Elevation



Side Elevation

Materials

Roof: Concrete Roofing Tile (to the approval of the Local Authority);
Walls: Multi Red Brick;
Weatherboarding (to the approval of the Local Authority) Colour Blue to match adjacent development.
Entrance Door: Composite Security Door (to the approval of the Local Authority).
Windows and French Doors: Upvc Colour - White
Gutters: Half round Upvc Colour - Black

project title
Dwyer Engineering Limited.
Proposed Residential Development
Shepway Close
Folkestone
Kent

drawing title
Plots 19-22

scale
1:100@A1

drawing number

18_21_26

date
November 2018

revision