


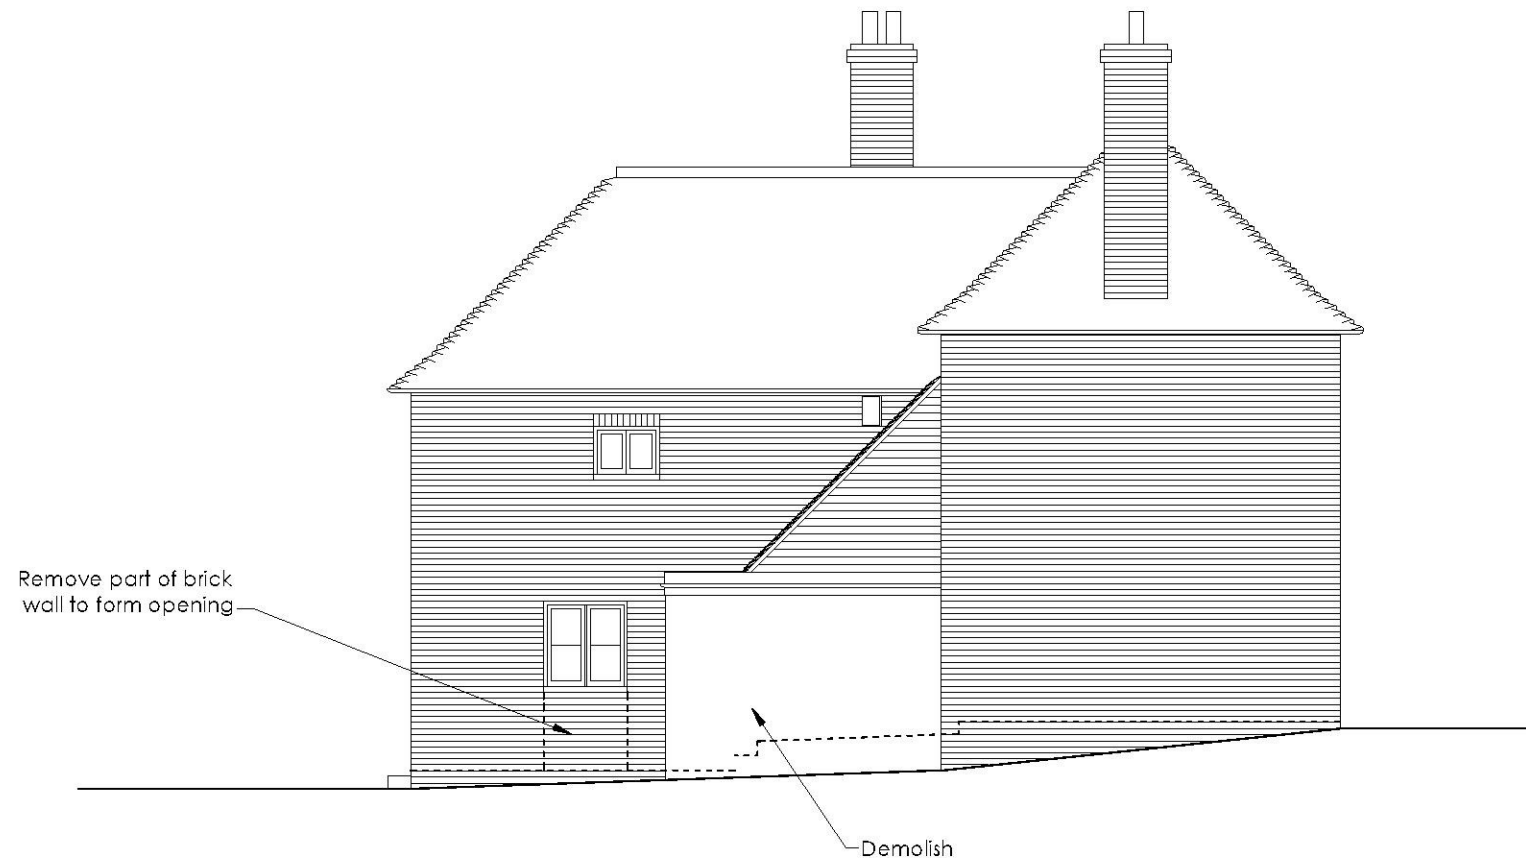


AL(0)09.01
SOUTH ELEVATION
AS EXISTING
SCALE 1:100



AL(0)09.02
EAST ELEVATION
AS EXISTING
SCALE 1:100

AL(0)09
SOUTH & EAST ELEVATIONS
AS EXISTING
SCALE 1:100

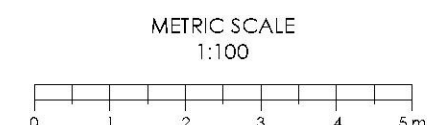

NOTES

ALL DIMENSIONS ARE TO BE CHECKED ON SITE. ANY DISCREPANCIES ARE TO BE VERIFIED WITH THE ARCHITECT BEFORE PROCEEDING WITH THE WORKS.

WHERE ITEMS ARE COVERED BY DRAWINGS OF A DIFFERENT SCALE THE LARGER SCALE DRAWINGS ARE TO BE WORKED TO.

DO NOT SCALE OFF DRAWINGS. FIGURED DIMENSIONS TO BE WORKED TO IN ALL CASES.

ALL DIMENSIONS INDICATED ARE STRUCTURAL UNLESS STATED OTHERWISE.

THIS DRAWING IS TO BE READ IN CONJUNCTION WITH ALL OTHER GENERAL ARRANGEMENT DRAWINGS, DETAILS AND SPECIFICATIONS.

ALL WORKS TO COMPLY WITH THE REQUIREMENTS OF BUILDING REGULATIONS 1991 AND SUBSEQUENT AMENDMENTS.

issue	initials & date	modification	QA
-------	-----------------	--------------	----

DRAWING TYPE

PLANNING

PROJECT TITLE

Ittinge Farm
Elmslead, Nr. Ashford
Kent, TN25 5JX

CLIENT

Julie & Jonathan Bates

DRAWING TITLE

South & East
Elevations
As Existing

date	scales	size	drawn by
MAR/18	1:100	A3	AA

job no.	drawing no.	revision no.
18/105/IFE	AL(0)09	*

 **Cyma Architects**
55 The Old High Street,
Folkestone, Kent, CT20 1RN
Tel: 01233 666667
Fax: 01233 666663
Website: www.cymaarchitects.co.uk
Chartered Architects Email: enquiries@cymaarchitects.co.uk



CHARTERED ARCHITECTS

© 2018 Cyma Architects Ltd & Roger Joyce Associates.
THIS DOCUMENT IS CONFIDENTIAL. THE DOCUMENT, COPYRIGHT AND ANY DESIGN THEREIN ARE THE PROPERTY OF CYMA ARCHITECTS LTD AND ROGER JOYCE ASSOCIATES. UNLESS OTHERWISE SPECIFIED IN THIS DOCUMENT, THE DOCUMENT AND ANY INFORMATION THEREIN MAY NOT BE USED, COPIED OR DISCLOSED TO ANY THIRD PARTY WITHOUT THE WRITTEN AUTHORIZATION OF CYMA ARCHITECTS LTD AND ROGER JOYCE ASSOCIATES.

COPYRIGHT ACKNOWLEDGEMENT
THE COPYRIGHT OF THE FOLLOWING IS/ARE IN CONTACT WITH THIS DOCUMENT ARE
ACKNOWLEDGED AND DESCRIBED BELOW:

COPYRIGHT
COPYRIGHT