


10m 5m 0m 5m 10m

DO NOT SCALE
These drawings and designs are
the copyright of
SEVENCROFT LTD.

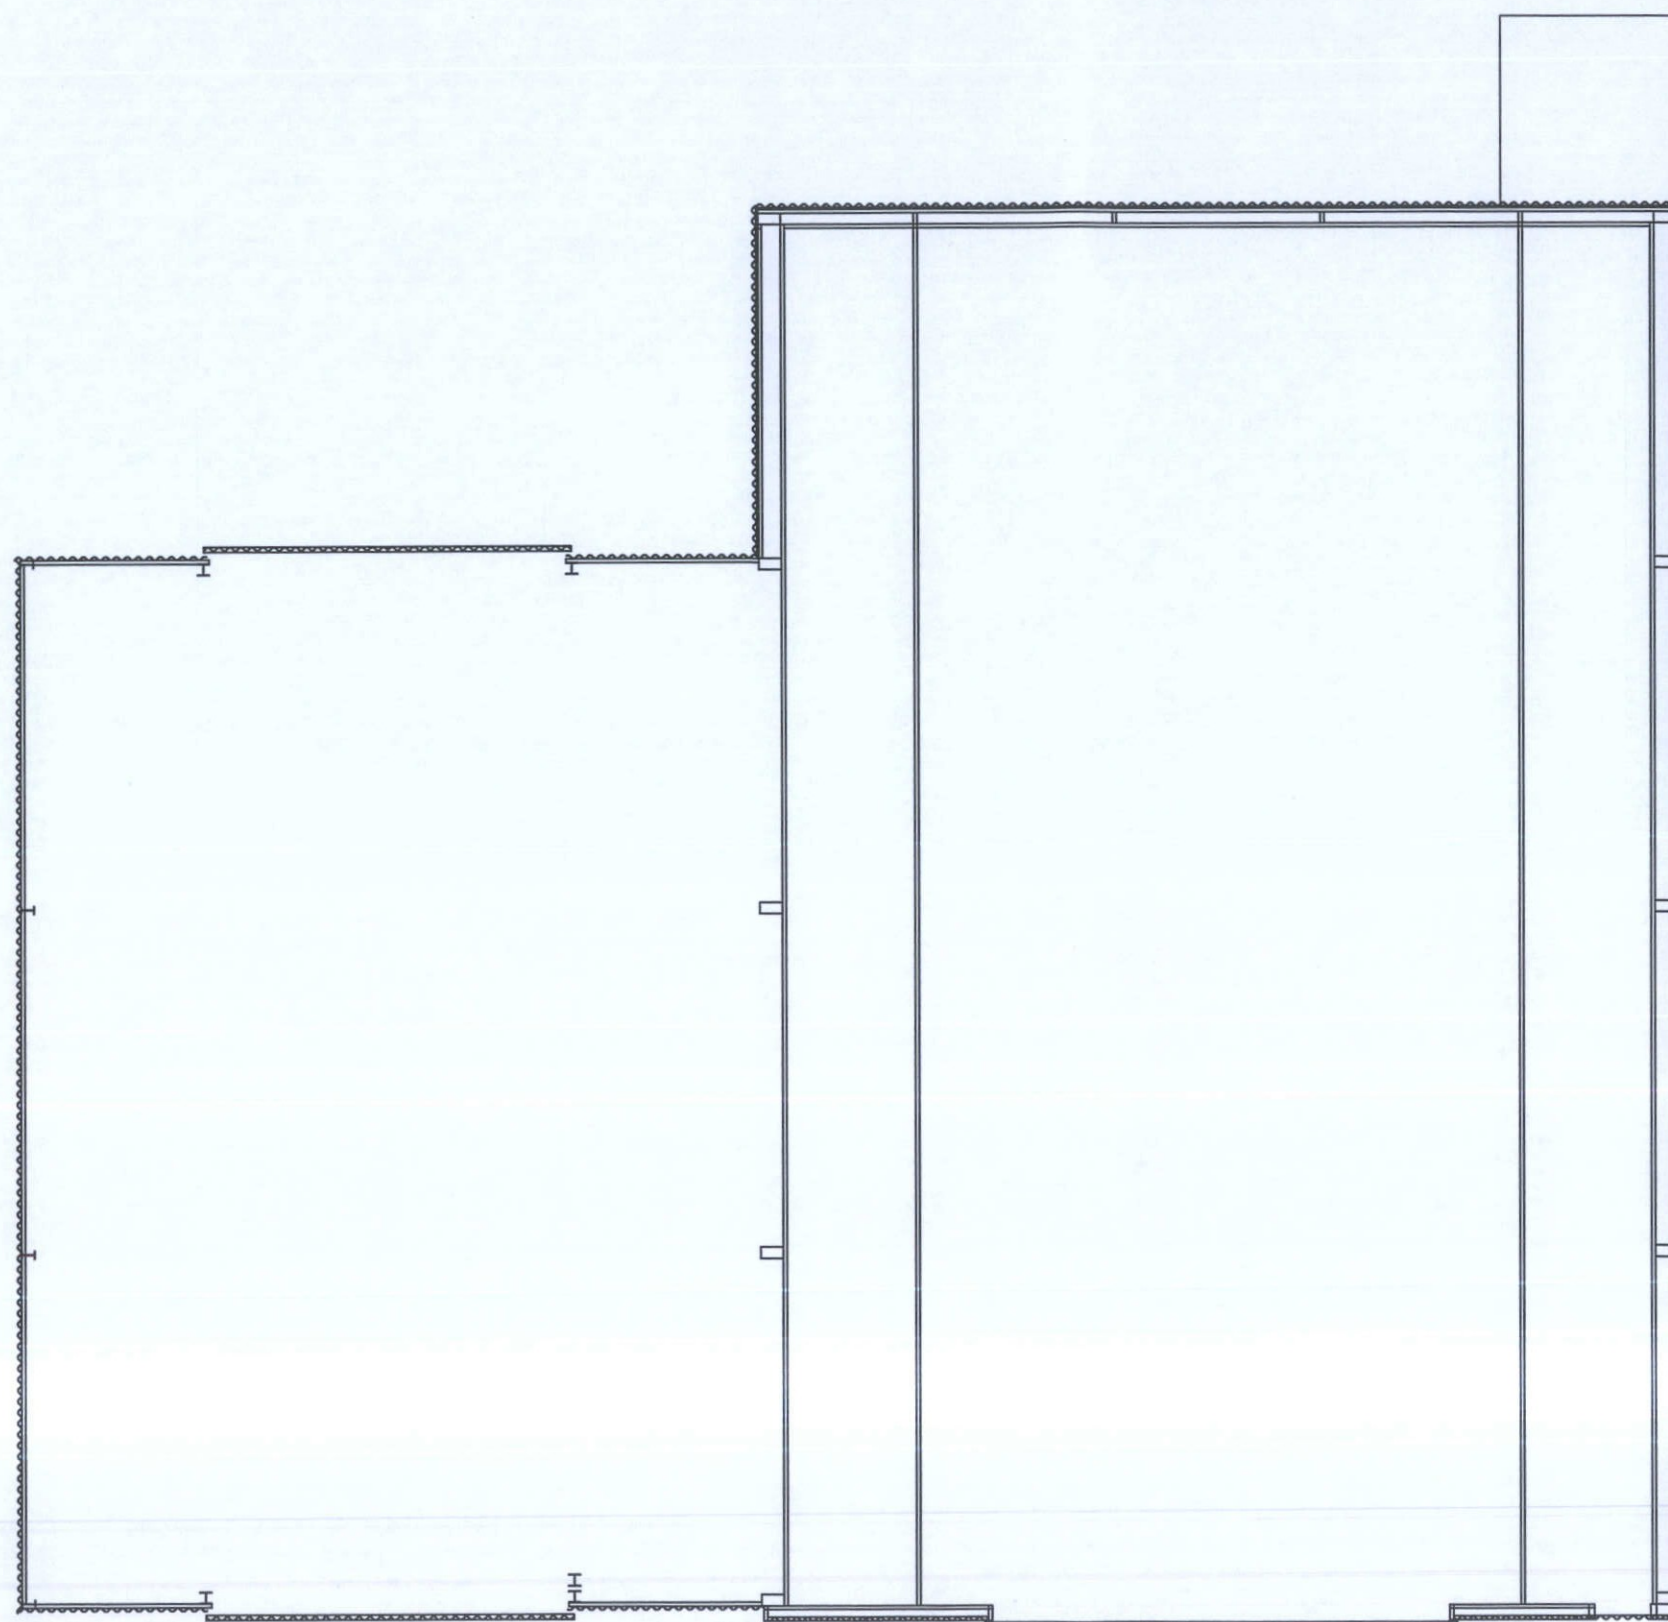

Single storey
dilapidated
outbuilding to be
removed not
surveyed

Existing Ground Floor Plan - Scale 1:100@A3

Change of use of Redundant Farm Building known and land within its curtilage from use as agricultural building to a use falling within Class C3 (dwelling house) into 1 no. Residential unit at Hope Farm House, Ashford Road, New Romney, Kent TN28 8TH.

Date Nov 2018

Drawing No. 2018/76/02

Corporate Post House
19 DEC 2018

CORPORATE ARCHITECTURE &
DESIGN GROUP



SEVENCROFT LTD.

277 Canterbury Road, Kennington
Ashford, Kent TN24 9QW
Tel : 01233 625553
E-mail : sevincroft@hotmail.co.uk