

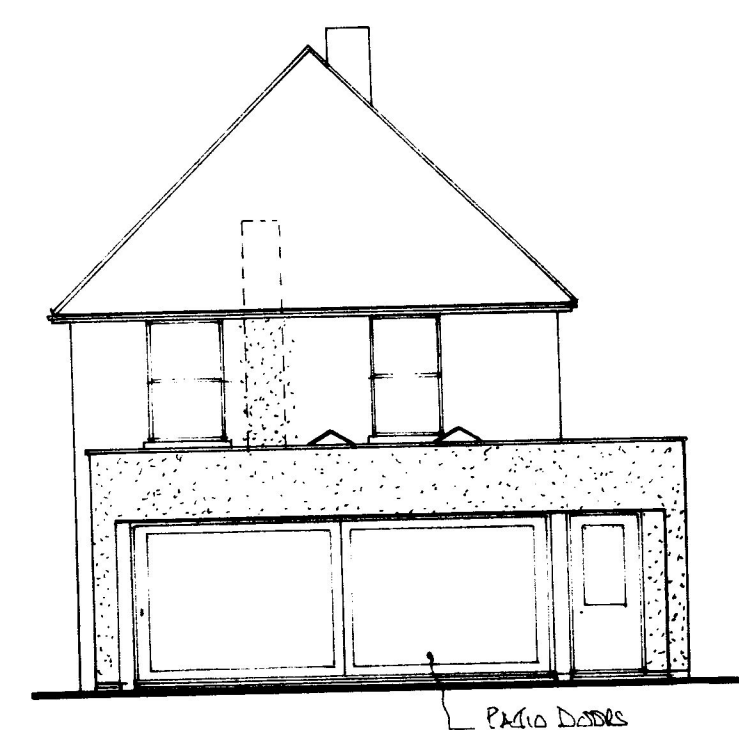



ALL DIMENSIONS TO BE CHECKED AND VERIFIED ON SITE PRIOR TO CONSTRUCTION AND ANY ERRORS OR DISCREPANCIES TO BE NOTIFIED TO THE ORIGINATOR.

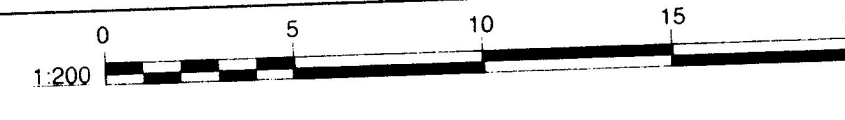


Rear

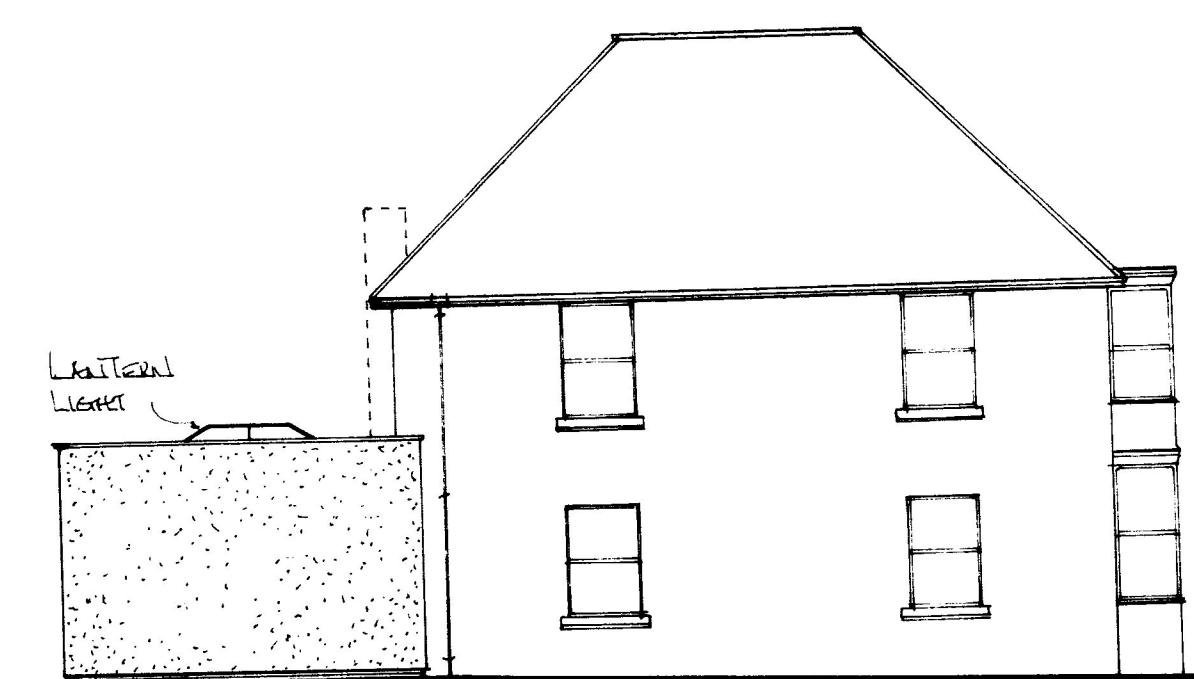


Side

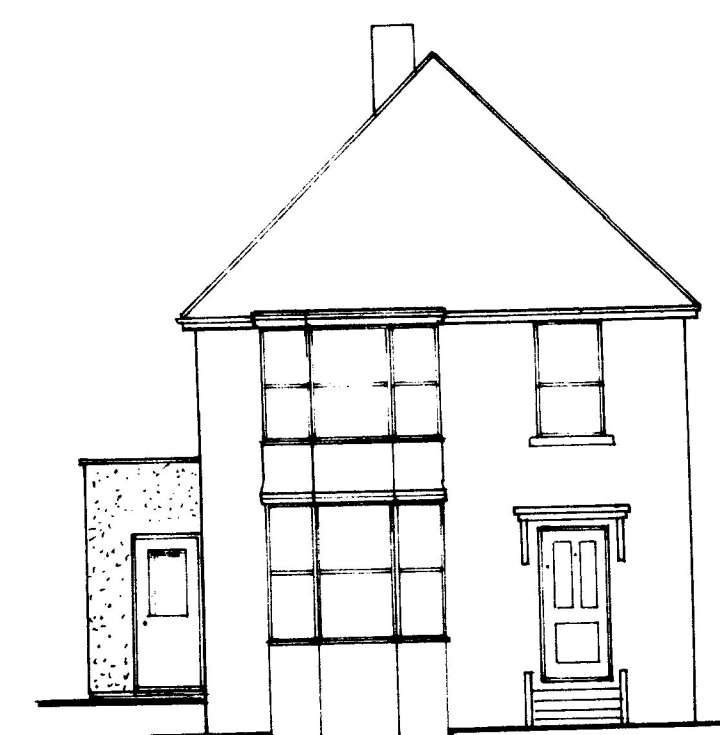


Front

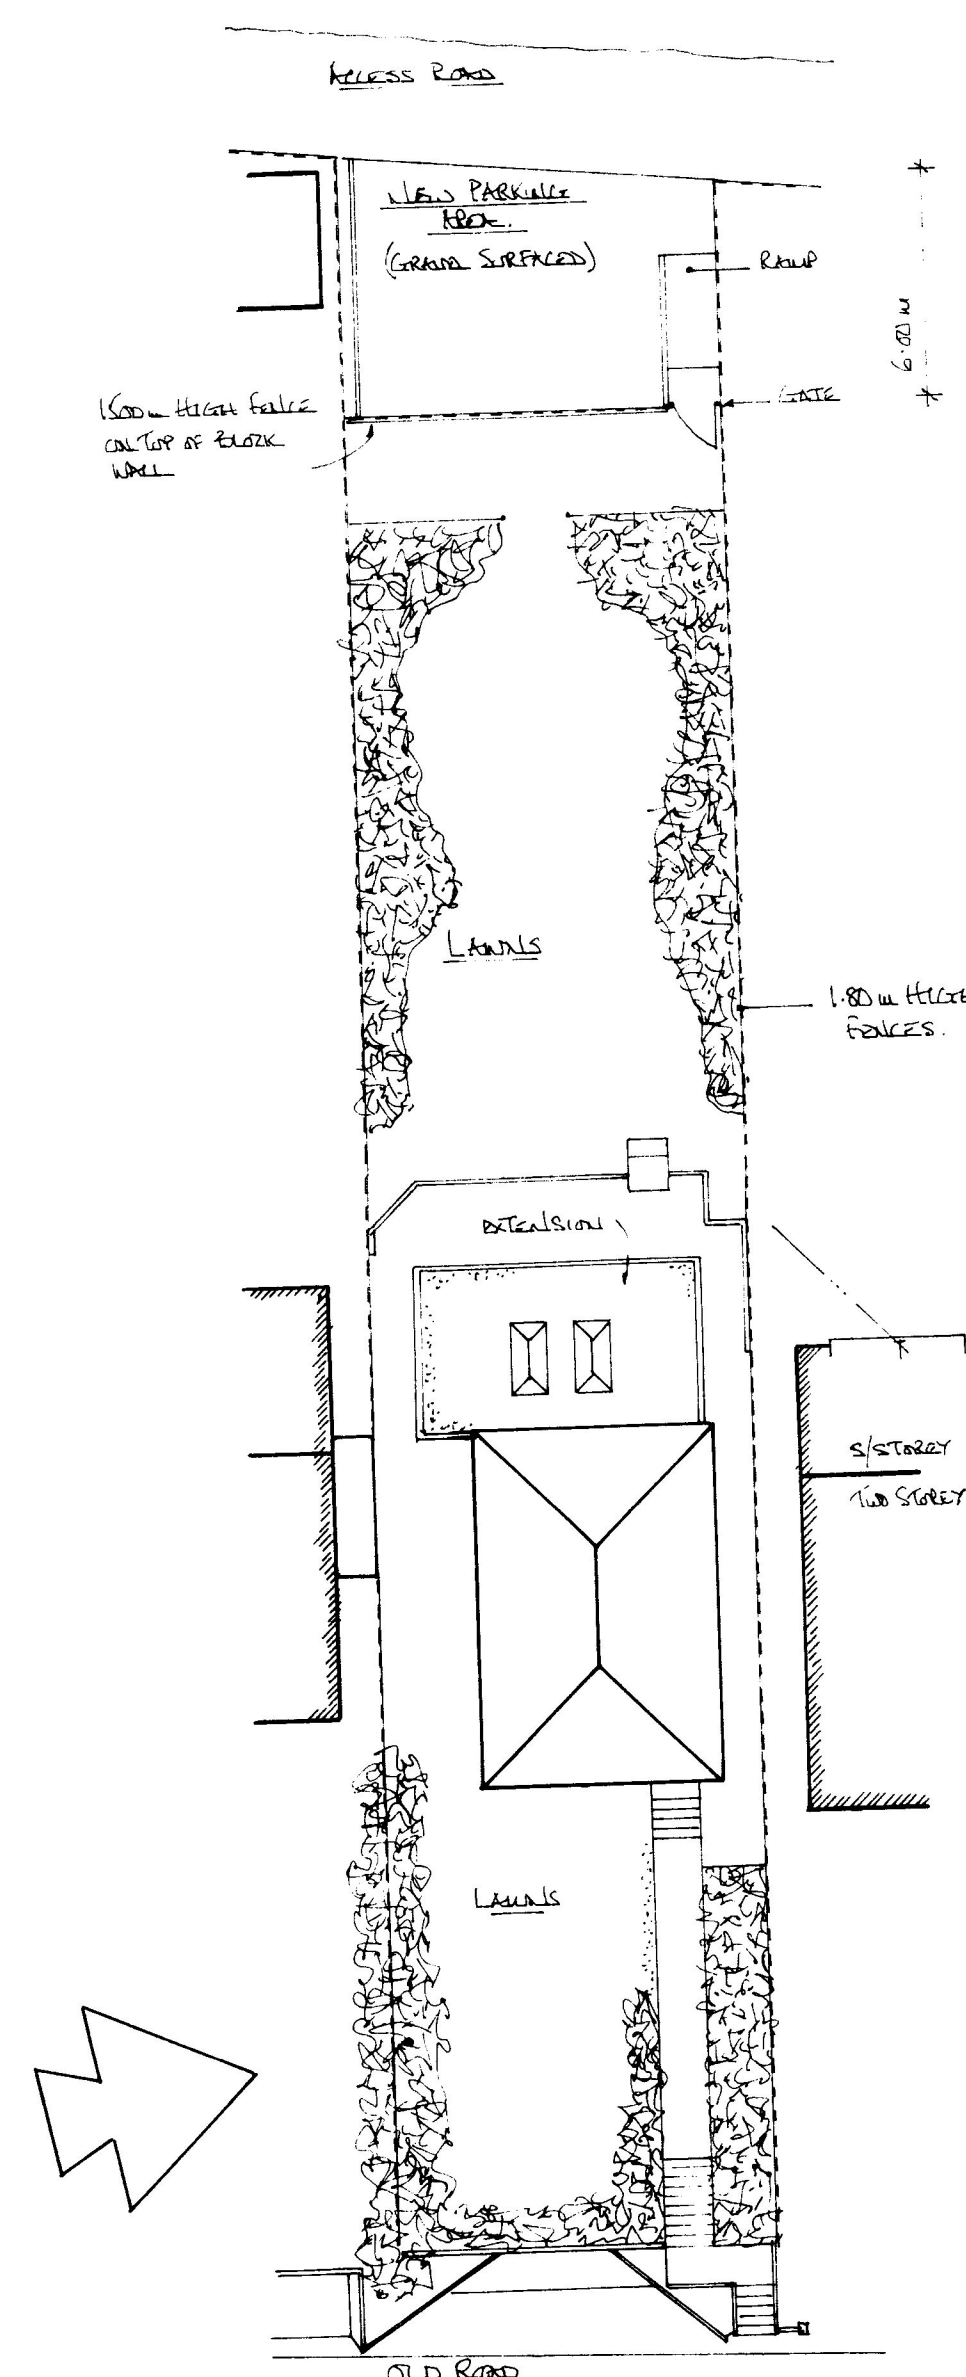

Site plan 1:200

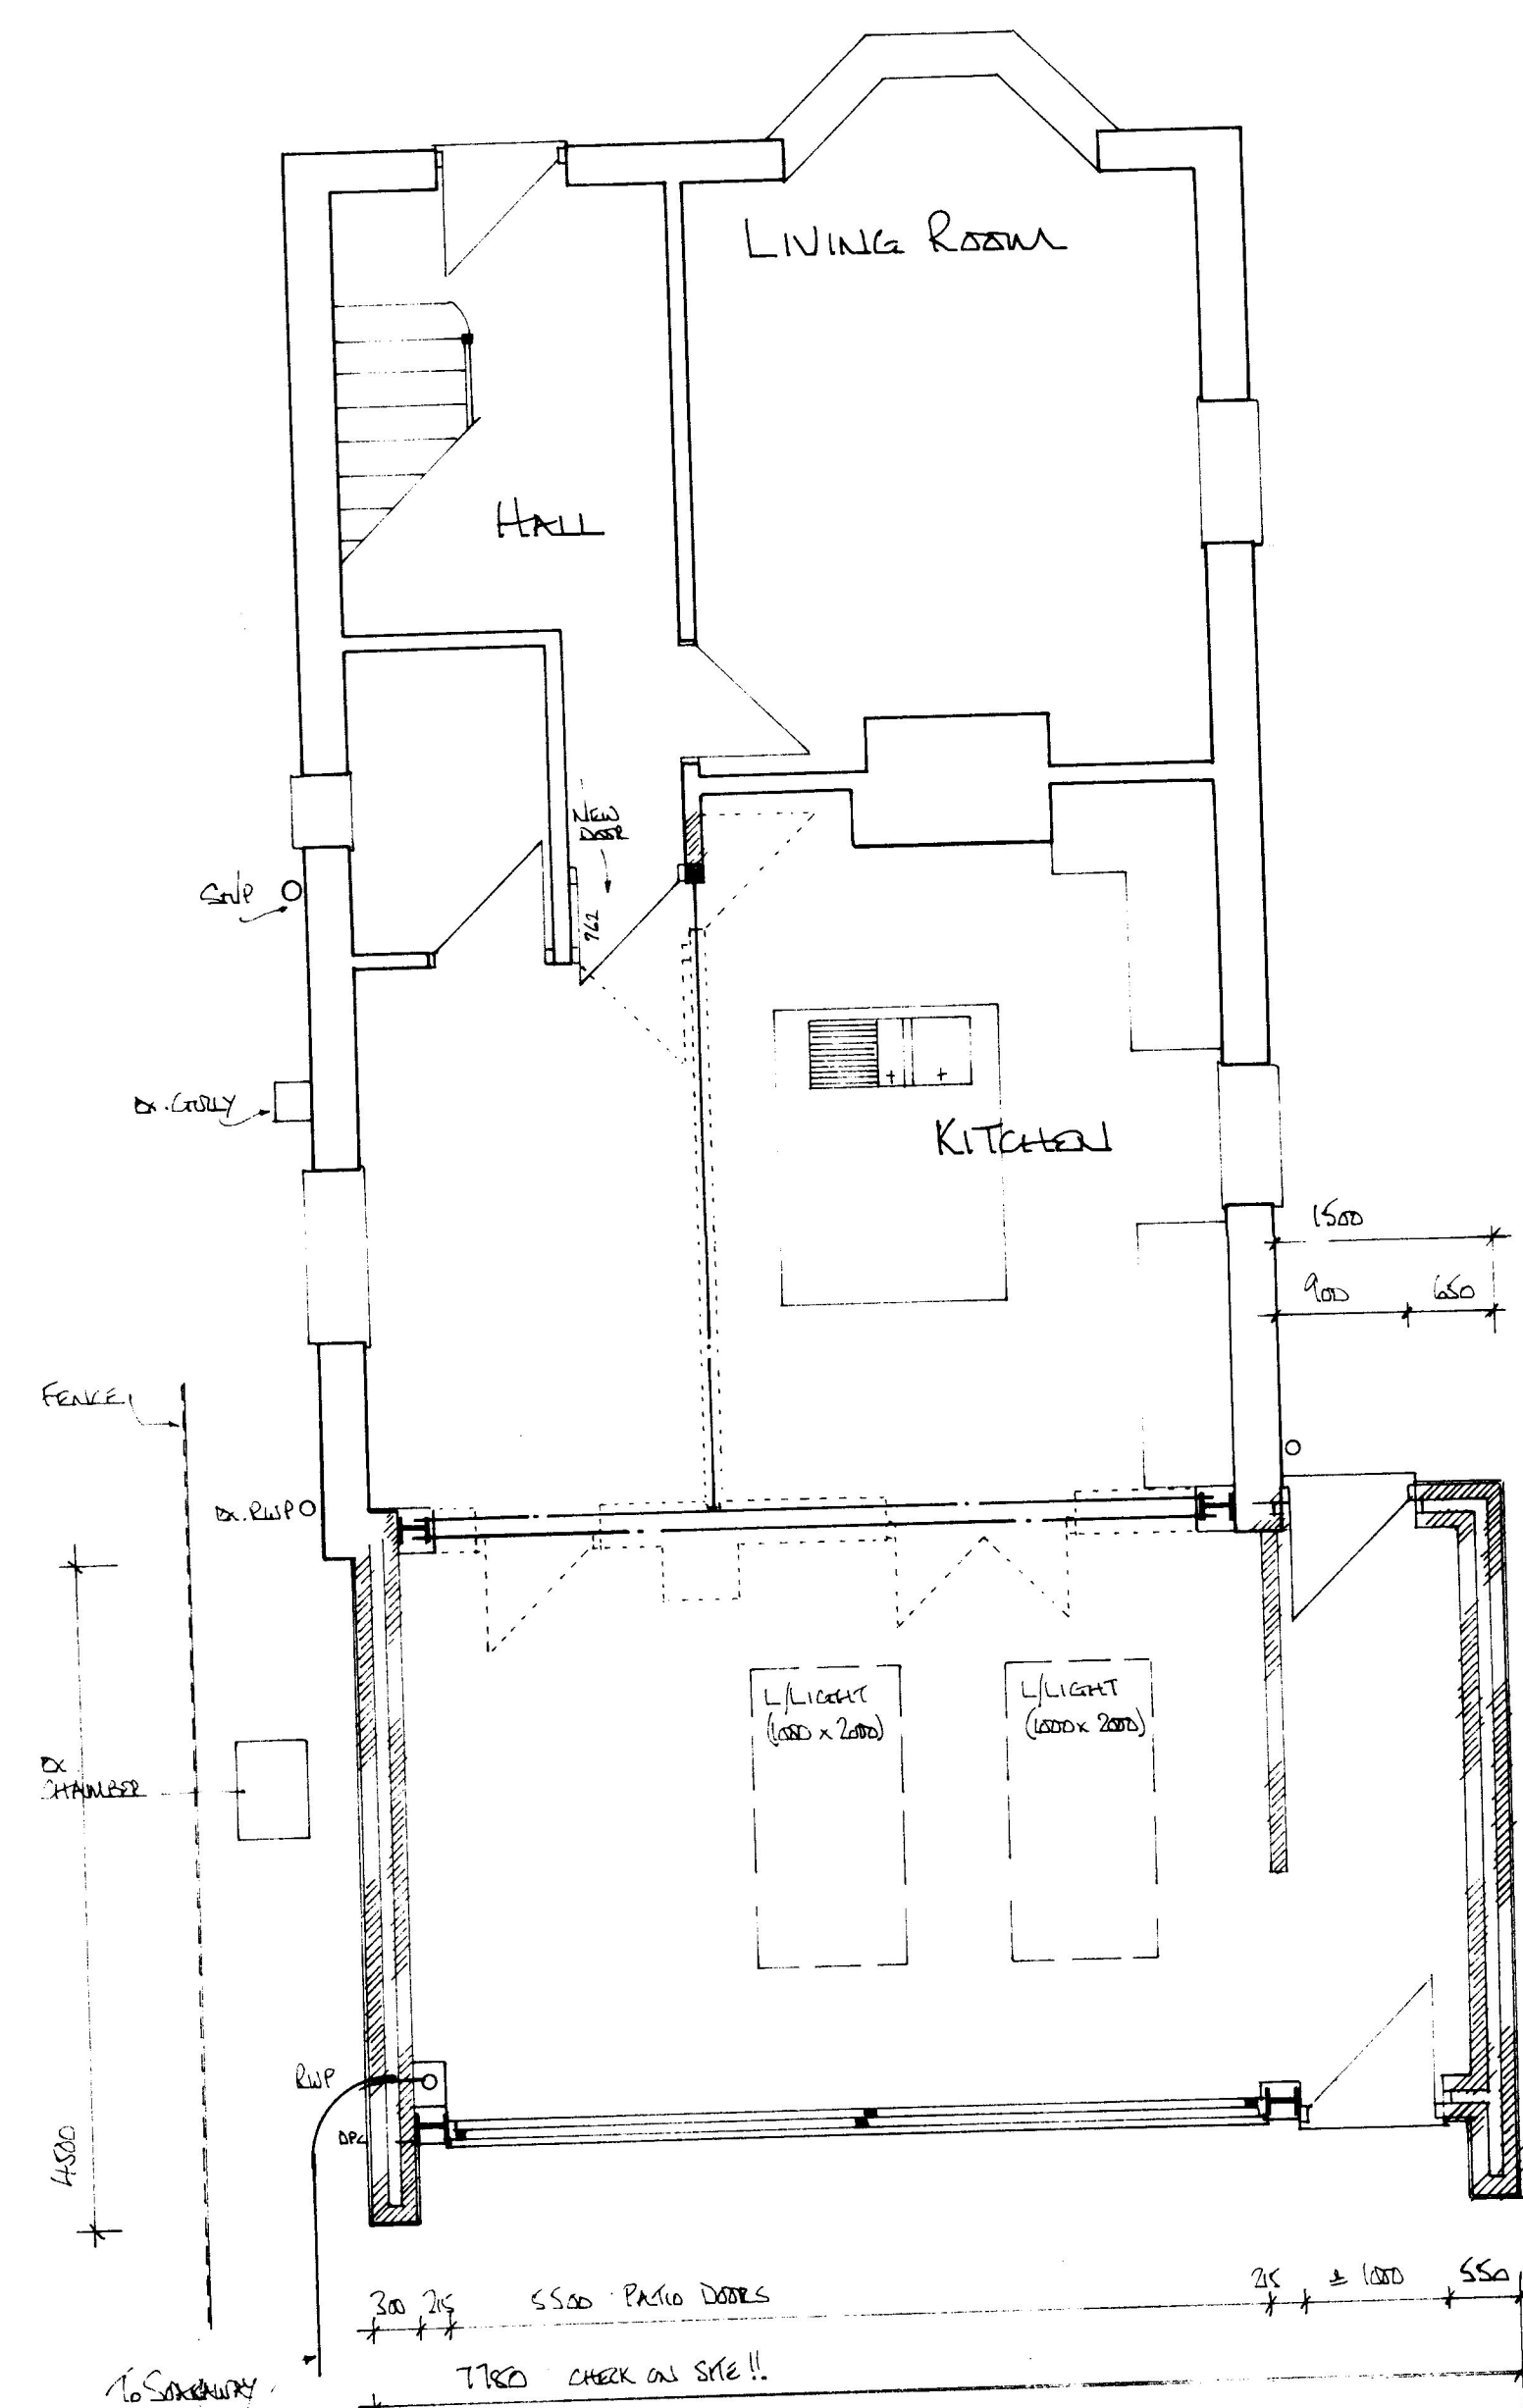

Ground floor

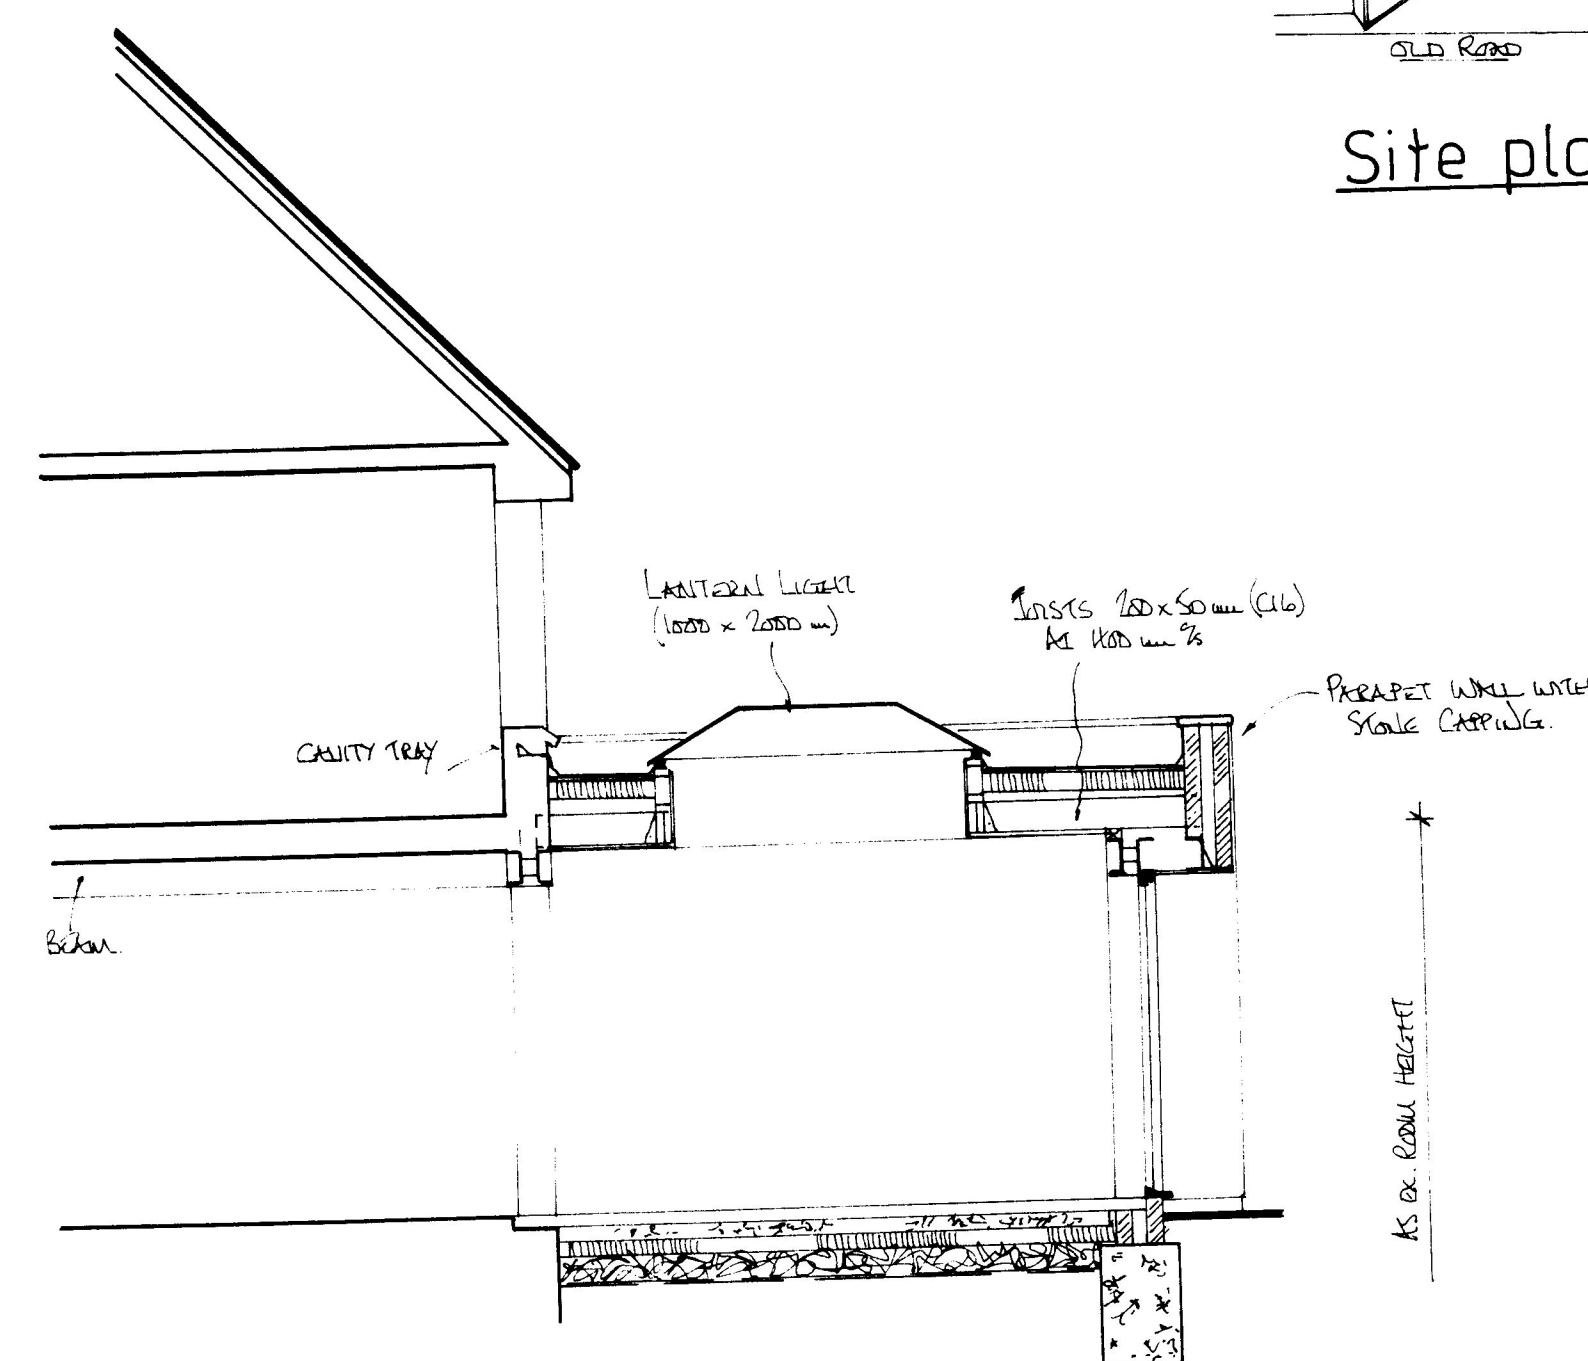

Section

AMMENDMENTS:

'A' - Dec. '18: WIDTH OF EXTENSION REDUCED

LOCATION:
Hoath House,
Old Road,
Elham.

11 DEC 2018

DATE:
Oct. '18

**11 CHERRY GARDEN LANE
FOLKESTONE
KENT CT19 4AD
Tel: 01303 279907**

SCALES:
1:50, 1:100

DRAWING NUMBER:
18/48 - 2

A

DRAWING DETAIL:
Proposed details