



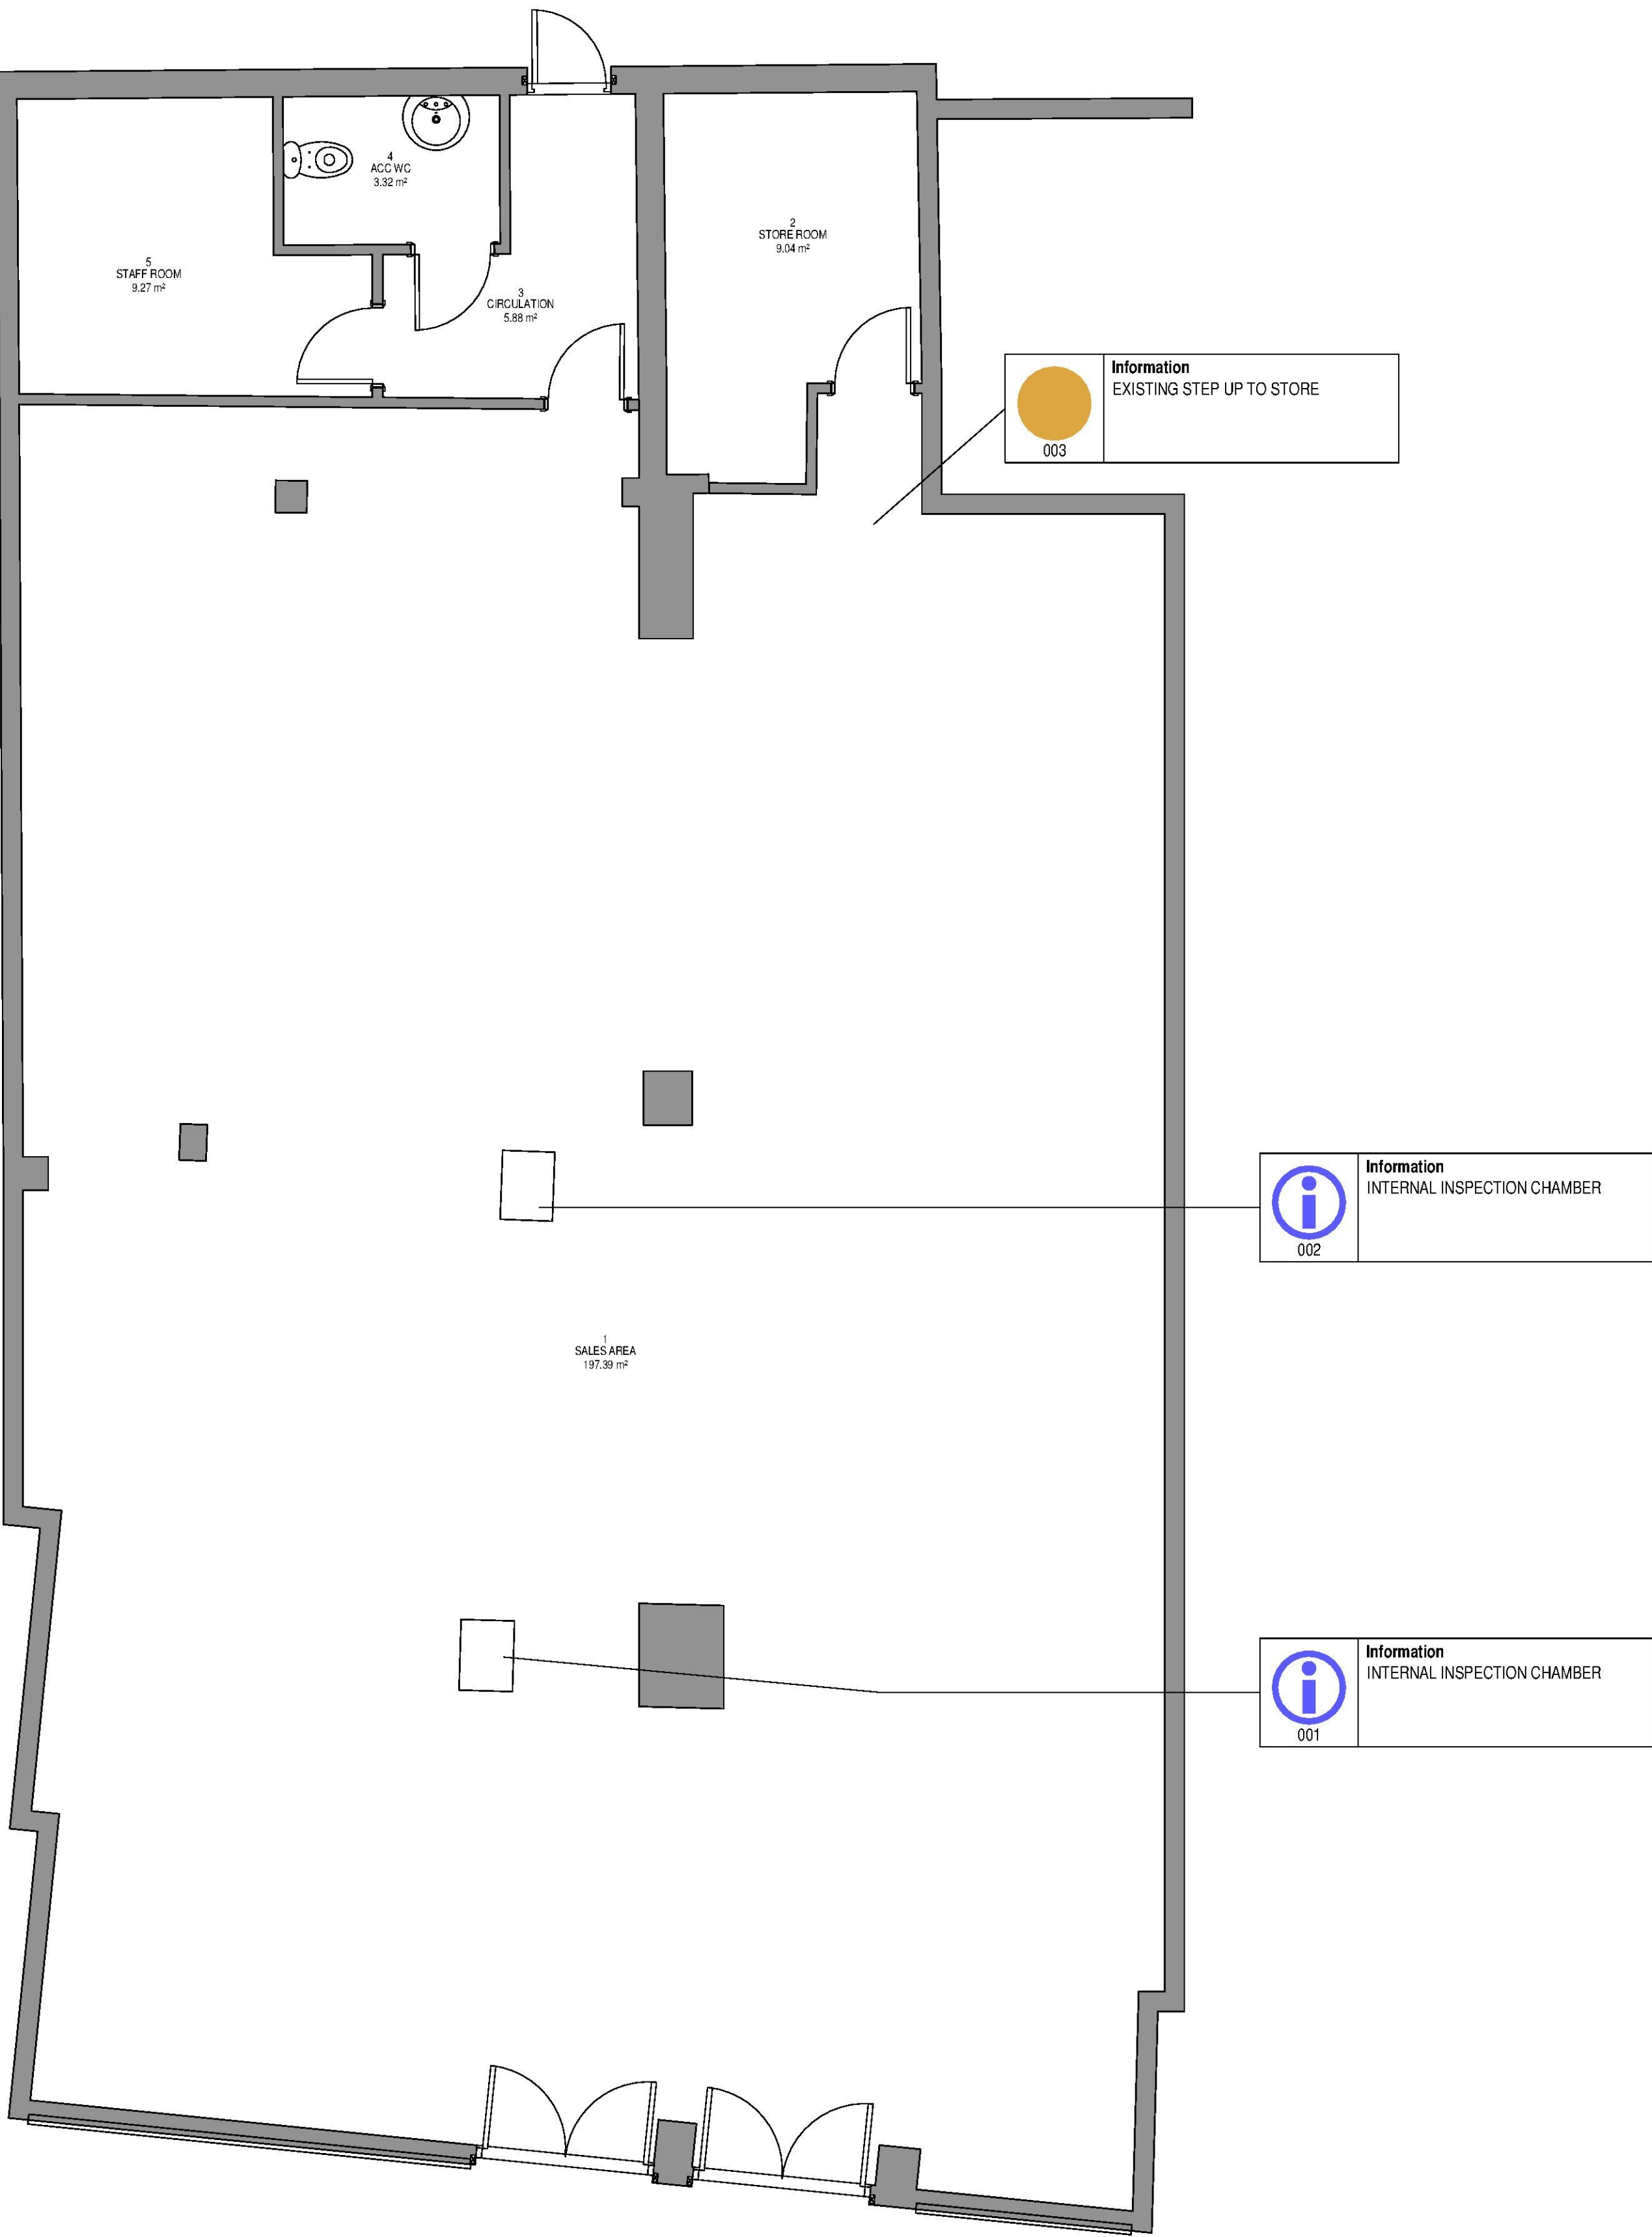

MODEL BASED ON TRUPLAN SURVEY No. 38375

DRAWINGS SUBJECT TO CHECK DIMENSIONS AND FURTHER SURVEYS TO BE CARRIED WHERE REQUIRED. CONTRACTOR TO REPORT ANY ERRORS OR OMISSIONS ON DRAWINGS TO ADP FOR COMMENT PRIOR TO WORKS STARTING ON SITE.

ALL DRAWING REQUIRE STRUCTURAL AND M&E COORDINATION. ADP ACCEPTS NO RESPONSIBILITY FOR SUBCONTRACTOR INFORMATION.

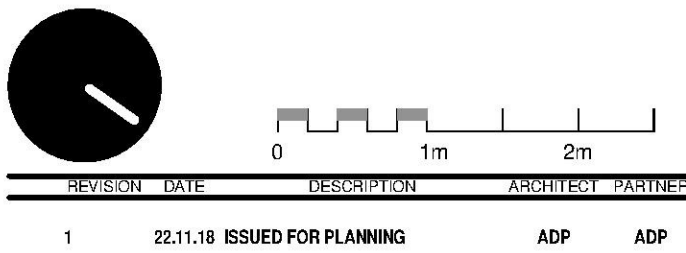

CHECK ALL DIMENSIONS AND VERIFY ON SITE. REPORT ANY ERRORS OR OMISSIONS

STAGE B

First Floor Cathedral Buildings
Dean Street Newcastle Upon Tyne NE1 1PG
T +44 (0)191 261 4438
E newcastle@adp-architecture.com
www.adp-architecture.com

JOB TITLE:
**27 GUILDHALL STREET
FOLKESTONE KENT
CT20 1EB**

DRAWING TITLE:
**EXISTING FLOOR PLAN
All Phases**

SCALE: 1 : 50	DRAWING SHEET SIZE: A1	
JOB CODE: SE27	DRAWING NUMBER: ADP-00-00-DR- A-0002	REVISION: 1