


Notes.

- Do not scale.
- The contractor is responsible for checking dimensions, tolerances and references. Report all discrepancies to OSG Architecture Limited before proceeding with the works.
- Where an item is covered by drawings to different scales the larger scale drawing is to be worked to.

COPYRIGHT: OSG Architecture Limited own the copyright to this drawing. Their written consent must be obtained before this drawing is copied or used for any purpose other than the one for which it was supplied.

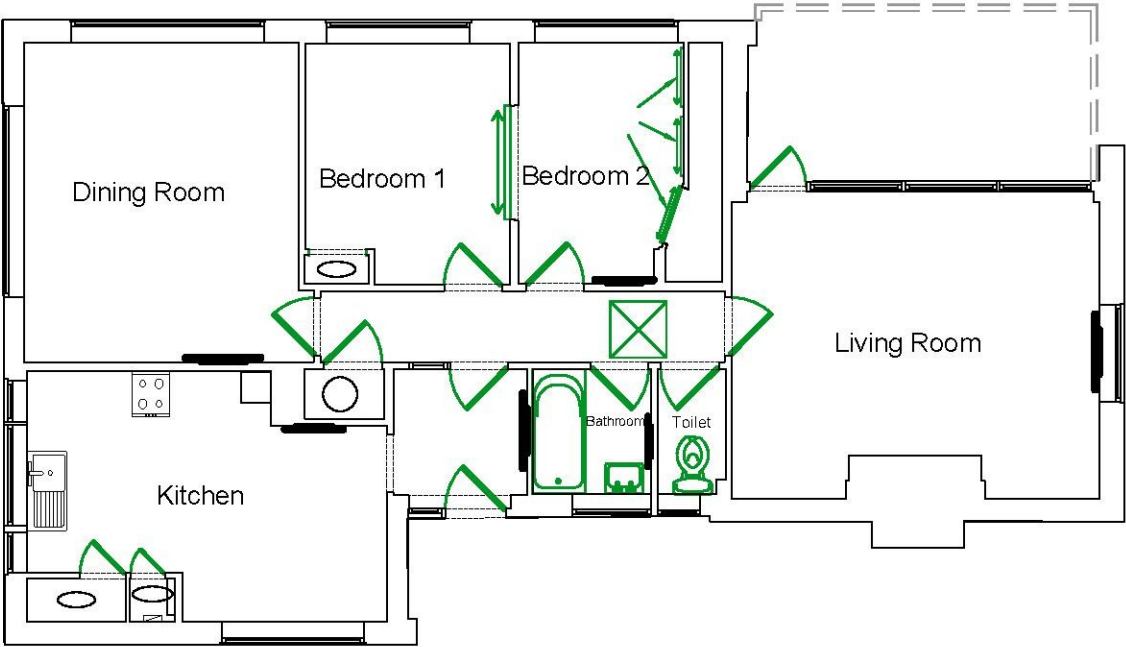

Rev.	Date	Description
Wyseplan Building, Occupation Road, Wye, Ashford, Kent TN25 5EN 01233 812148 www.osgarchitecture.com		

Z:\OSG_JOBS\Useful docs\Stationary\OSG Logo 4.jpg

Project Title:
**Development at
Barn Bungalow
Stone Street
Stanford North
Kent, TN25 6DF**

Drawing Description:
Existing Floor Plan

Scale: 1:100 @ A3	Date: Dec 2018
Drawn By:	Checked By: KO

Purpose:
SKETCH

Drawing No. 18-0650-6	Revision:
---------------------------------	-----------

Floor Plan
Scale 1:100

