


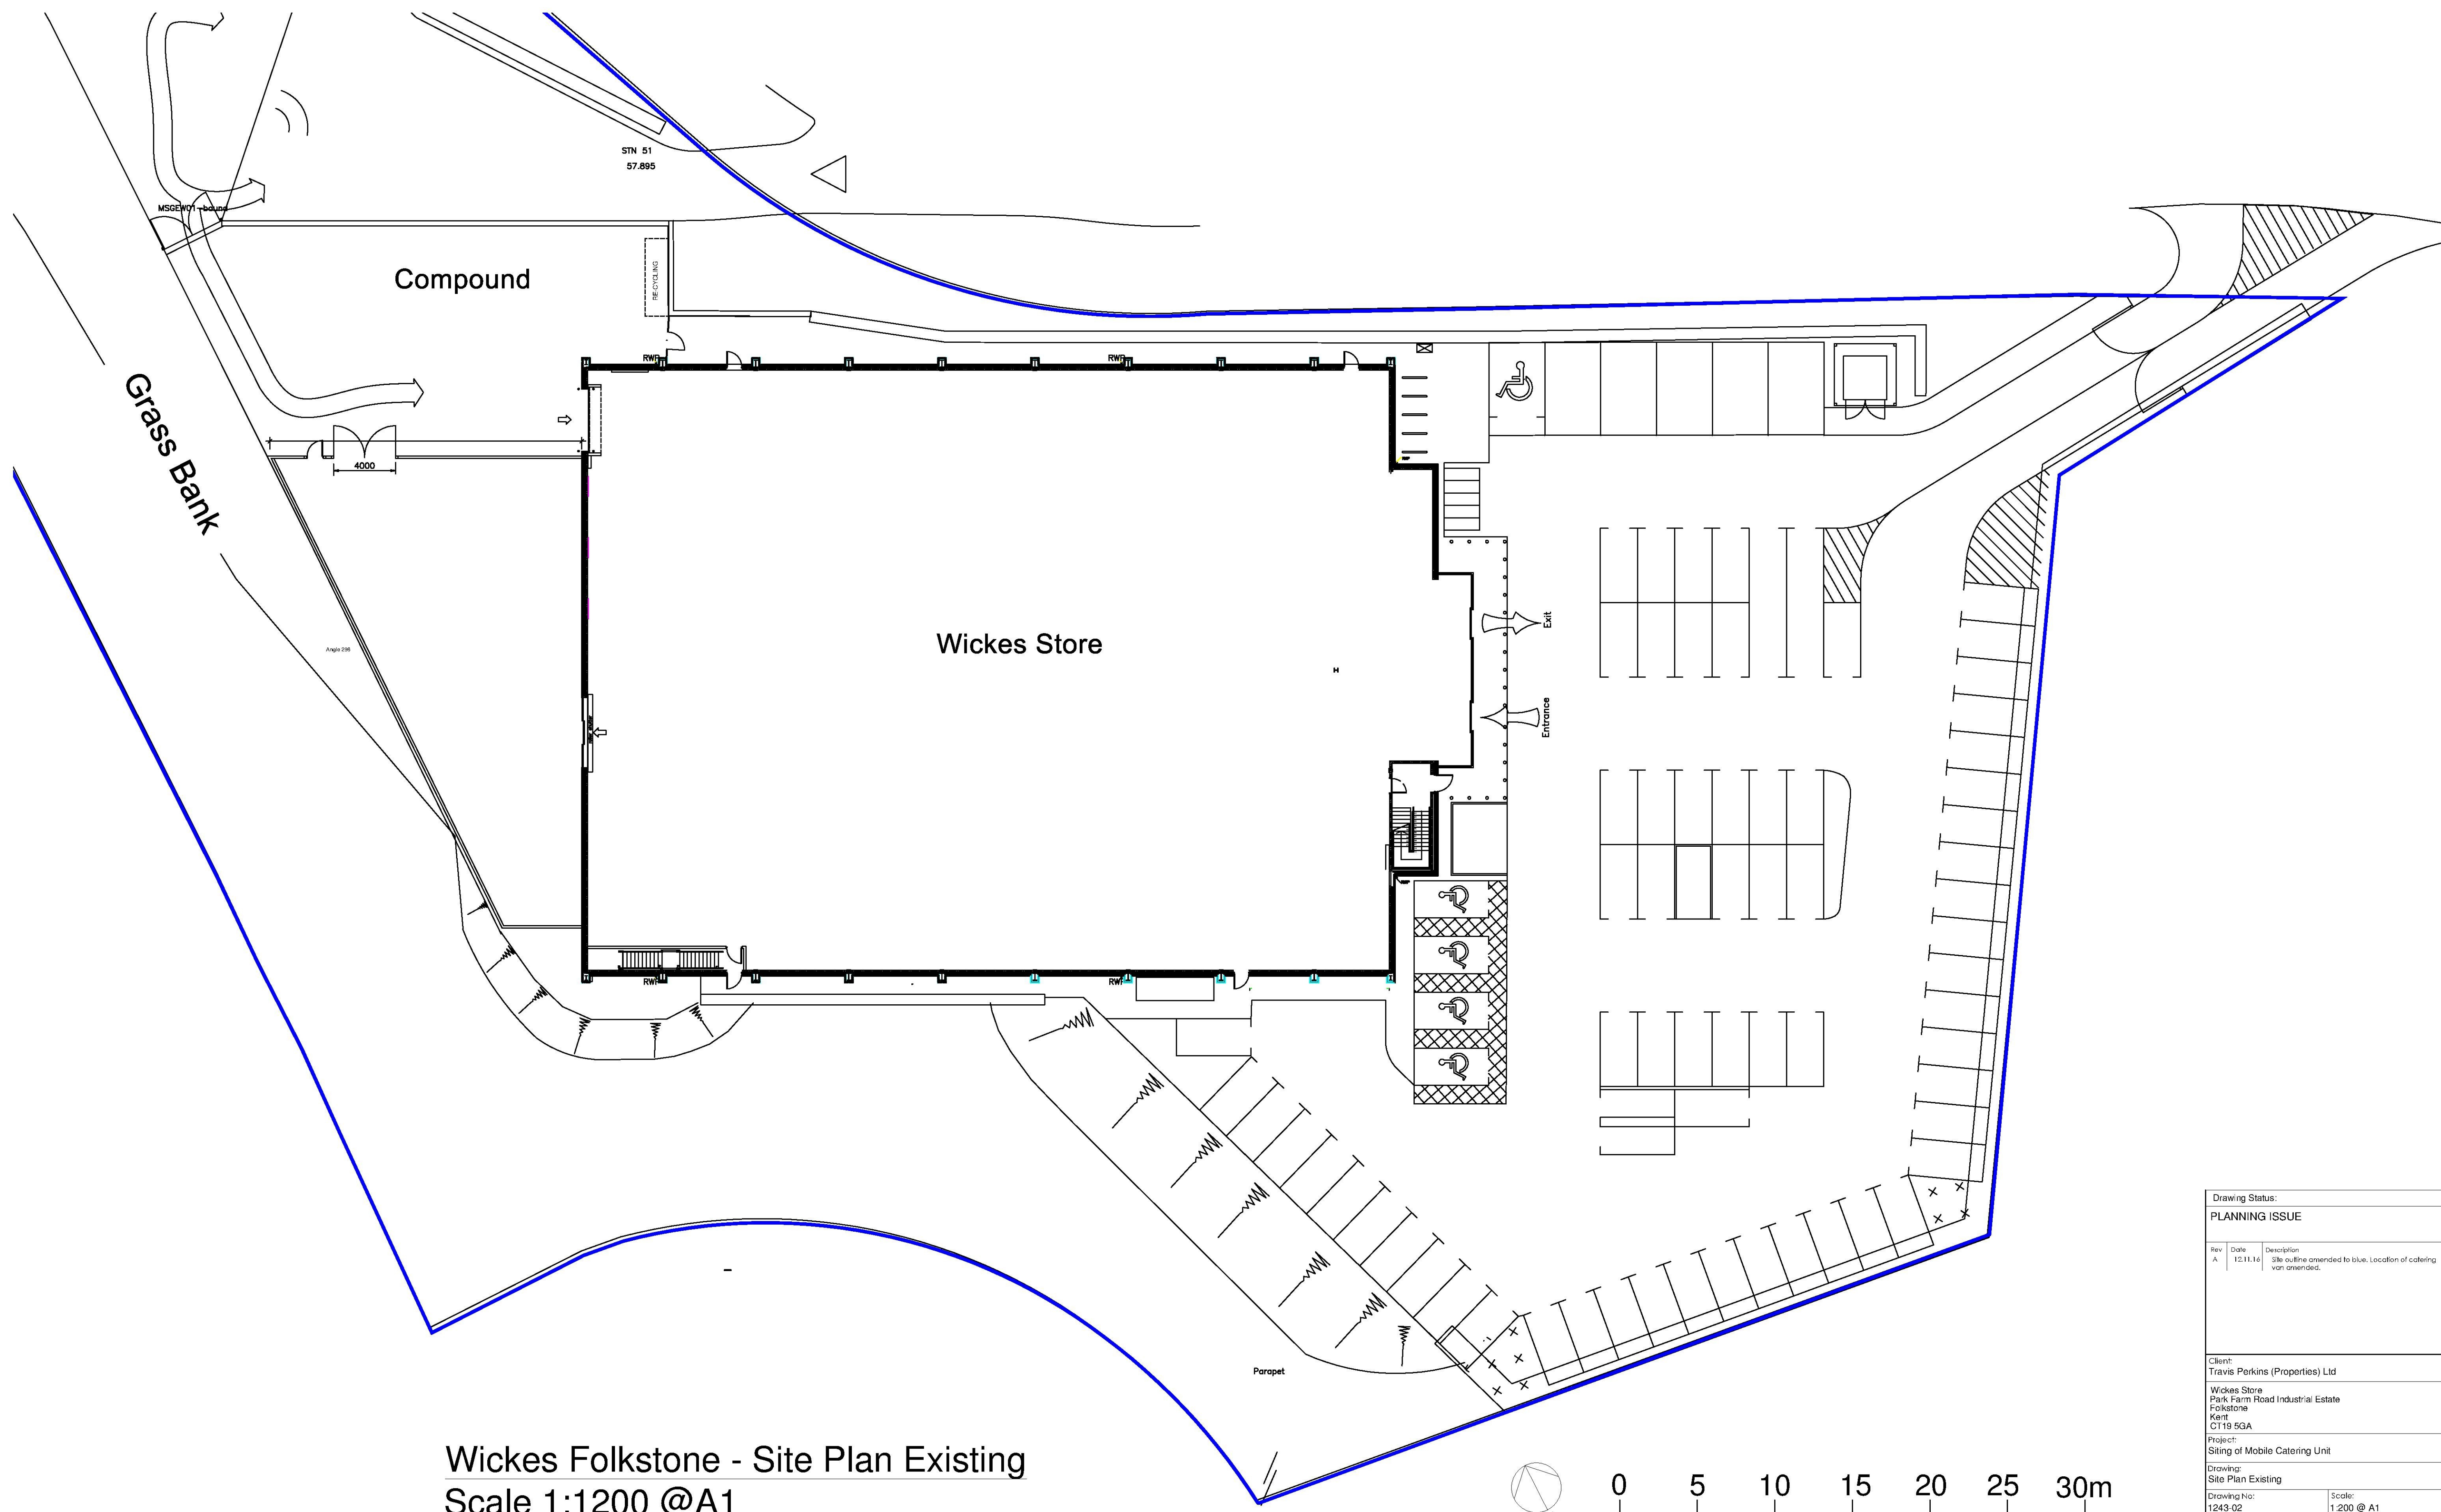

Wickes Folkstone - Site Plan Existing
Scale 1:1200 @A1

Application Site
0.983 ha

Drawing Status:		
PLANNING ISSUE		
Rev	Date	Description
A	12.11.16	Site outline amended to blue. Location of catering van amended.
Client: Travis Perkins (Properties) Ltd		
Wickes Store Park Farm Road Industrial Estate Folkestone Kent CT19 5GA		
Project: Siting of Mobile Catering Unit		
Drawing: Site Plan Existing		
Drawing No: 1243-02	Scale: 1:200 @ A1	
Date: April 2014	Revision: A	
Plan-A Designworks Interior architecture and design		
9 Maxey Close Market Deeping Peterborough Lincolnshire PE9 6BP		
M: +44 (0) 7824 632144 E: info@planadesignworks.co.uk		