





REAR ELEVATION

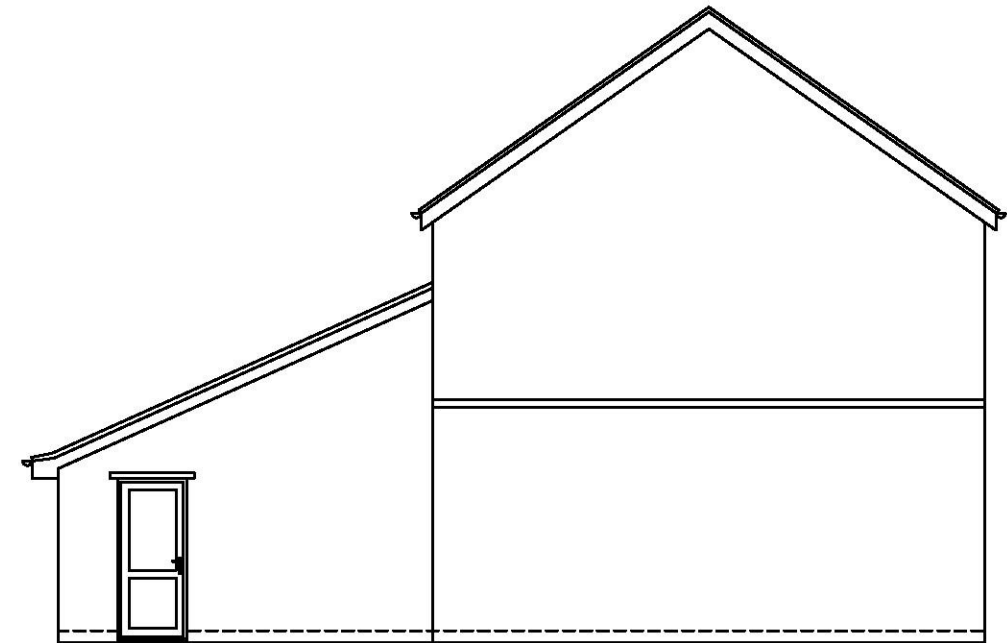

RIGHT ELEVATION

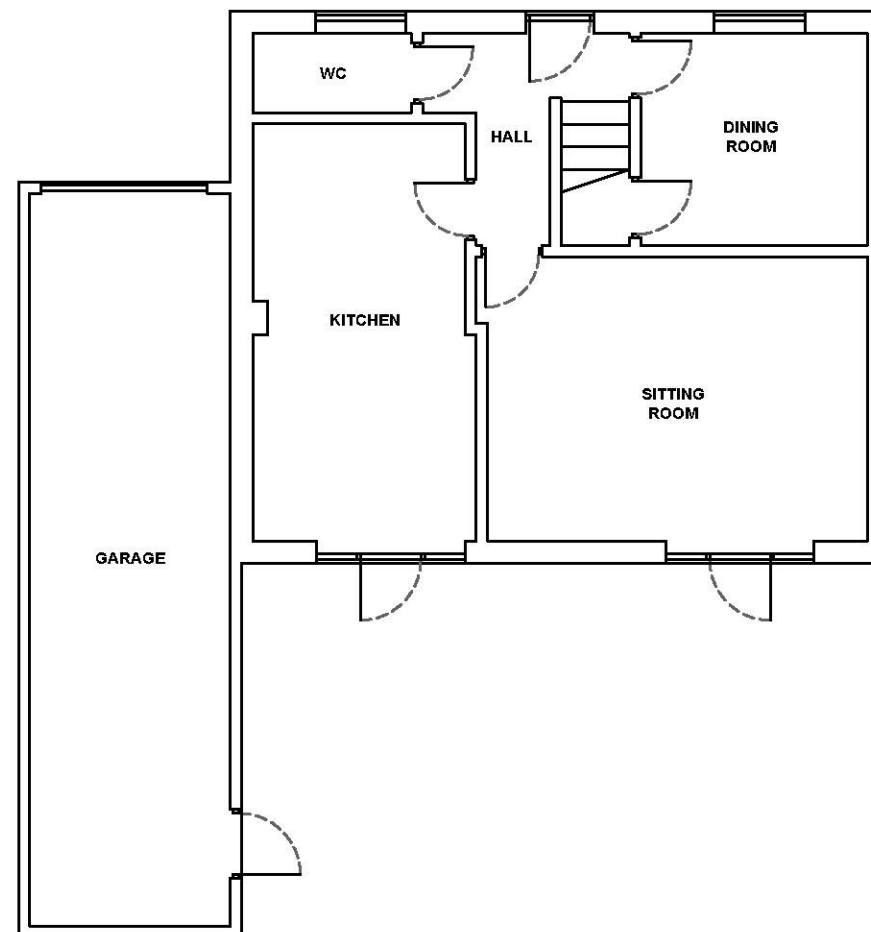

Notes:
Any drawings or plans depicted make no allowance for the provision of any tie bars within the roof of the proposed Living space This can only be determined once the roof is put into manufacture.

Existing physical barrier to remain.

These drawings are the property of Anglian Home Improvements and must not be used, distributed, loaned or copied without the express permission of Anglian Home Improvements.
All dimensions are in millimetres (mm) unless notes otherwise.
Do not use for base laying purposes.

Produced on A3 paper

Rev.	Date	Description	Initials

 Anglian Home Improvements TELEPHONE: 0845 437 3600			
Drawing title: Existing Plan and Elevations			
CONTRACT No. : 900/01493		Page 1 of 2	
Proposed: PVCu Conservatory at: 10 Trunley Way Hawkinge Folkestone Kent, CT18 7SD			
For :..... Mrs Hibbert			
Drawers initials: BN		Scale : 1:100	Date: 30/11/18