

Des Harman

6 Sheringham Close  
Maidstone  
Kent  
ME16 0NF

t: 01622 679190  
m: 07711 200634

e: [des@building-drawings.co.uk](mailto:des@building-drawings.co.uk)  
w: [www.building-drawings.co.uk](http://www.building-drawings.co.uk)

Drawing Title:  
Proposed North Elevation


Drawing Number:  
16002MC-PP-07

Paper Size: A3

Scale: 1:50

Date: 11/01/2016

Client:  
Mr & Mrs Cook

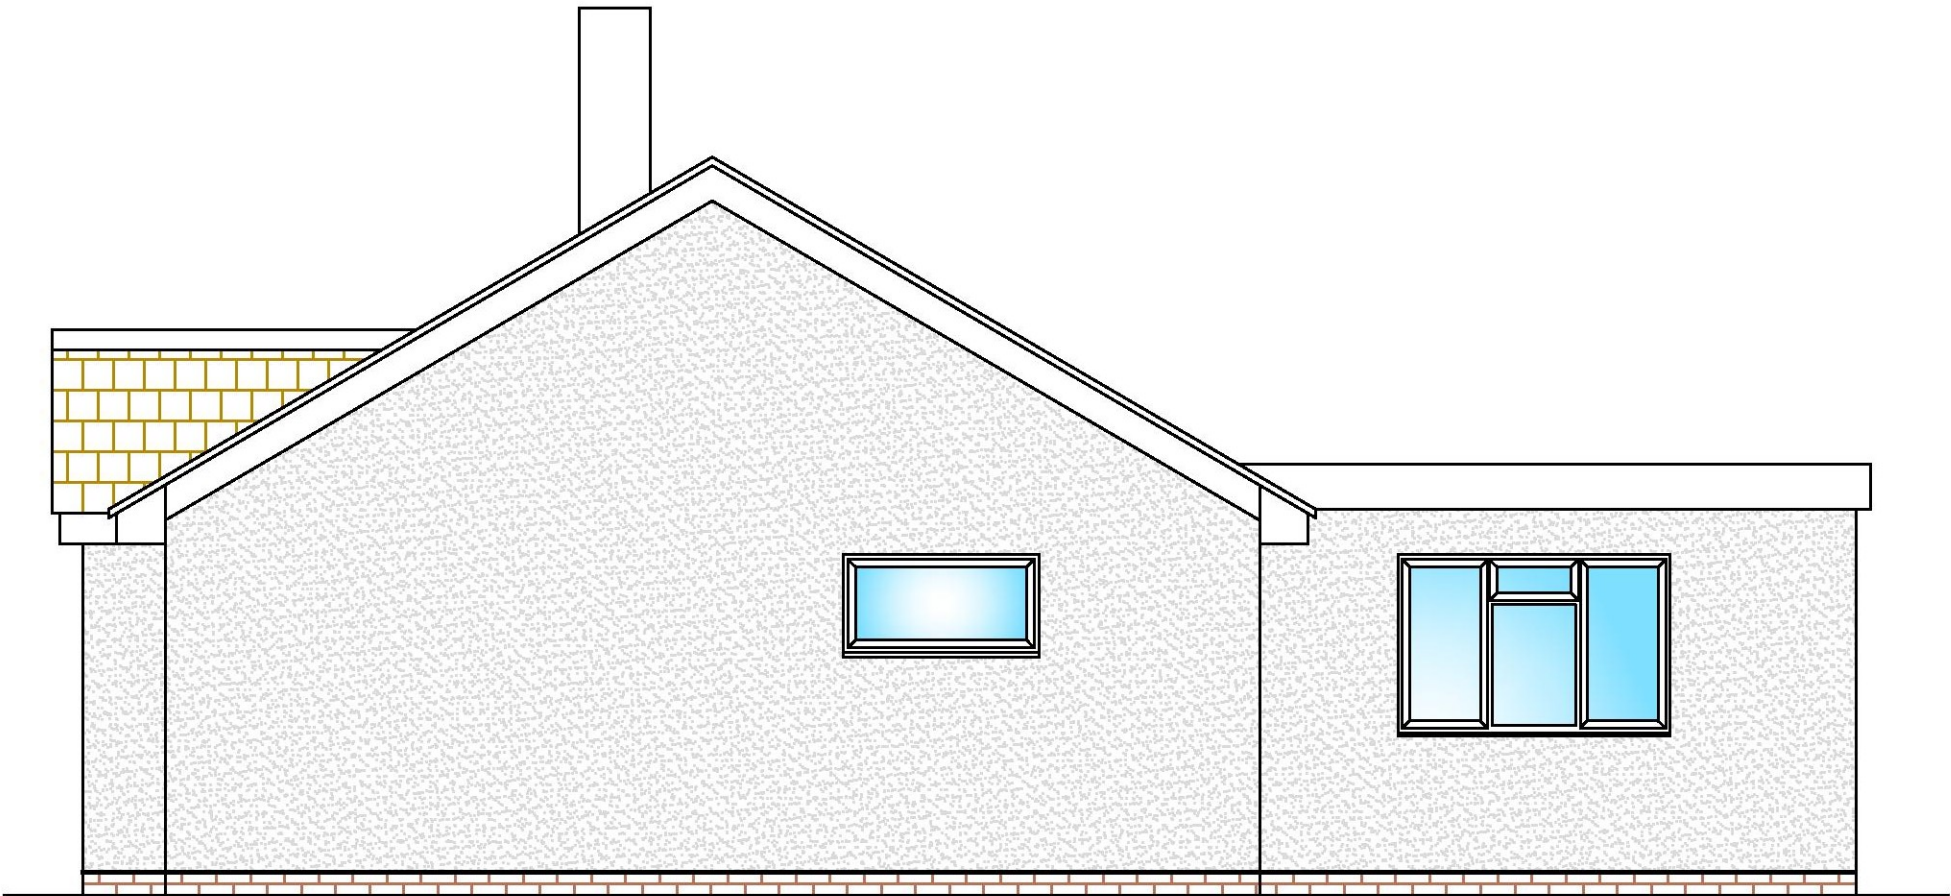

Proposed North Elevation