


Ground Floor Plan Drawing - After

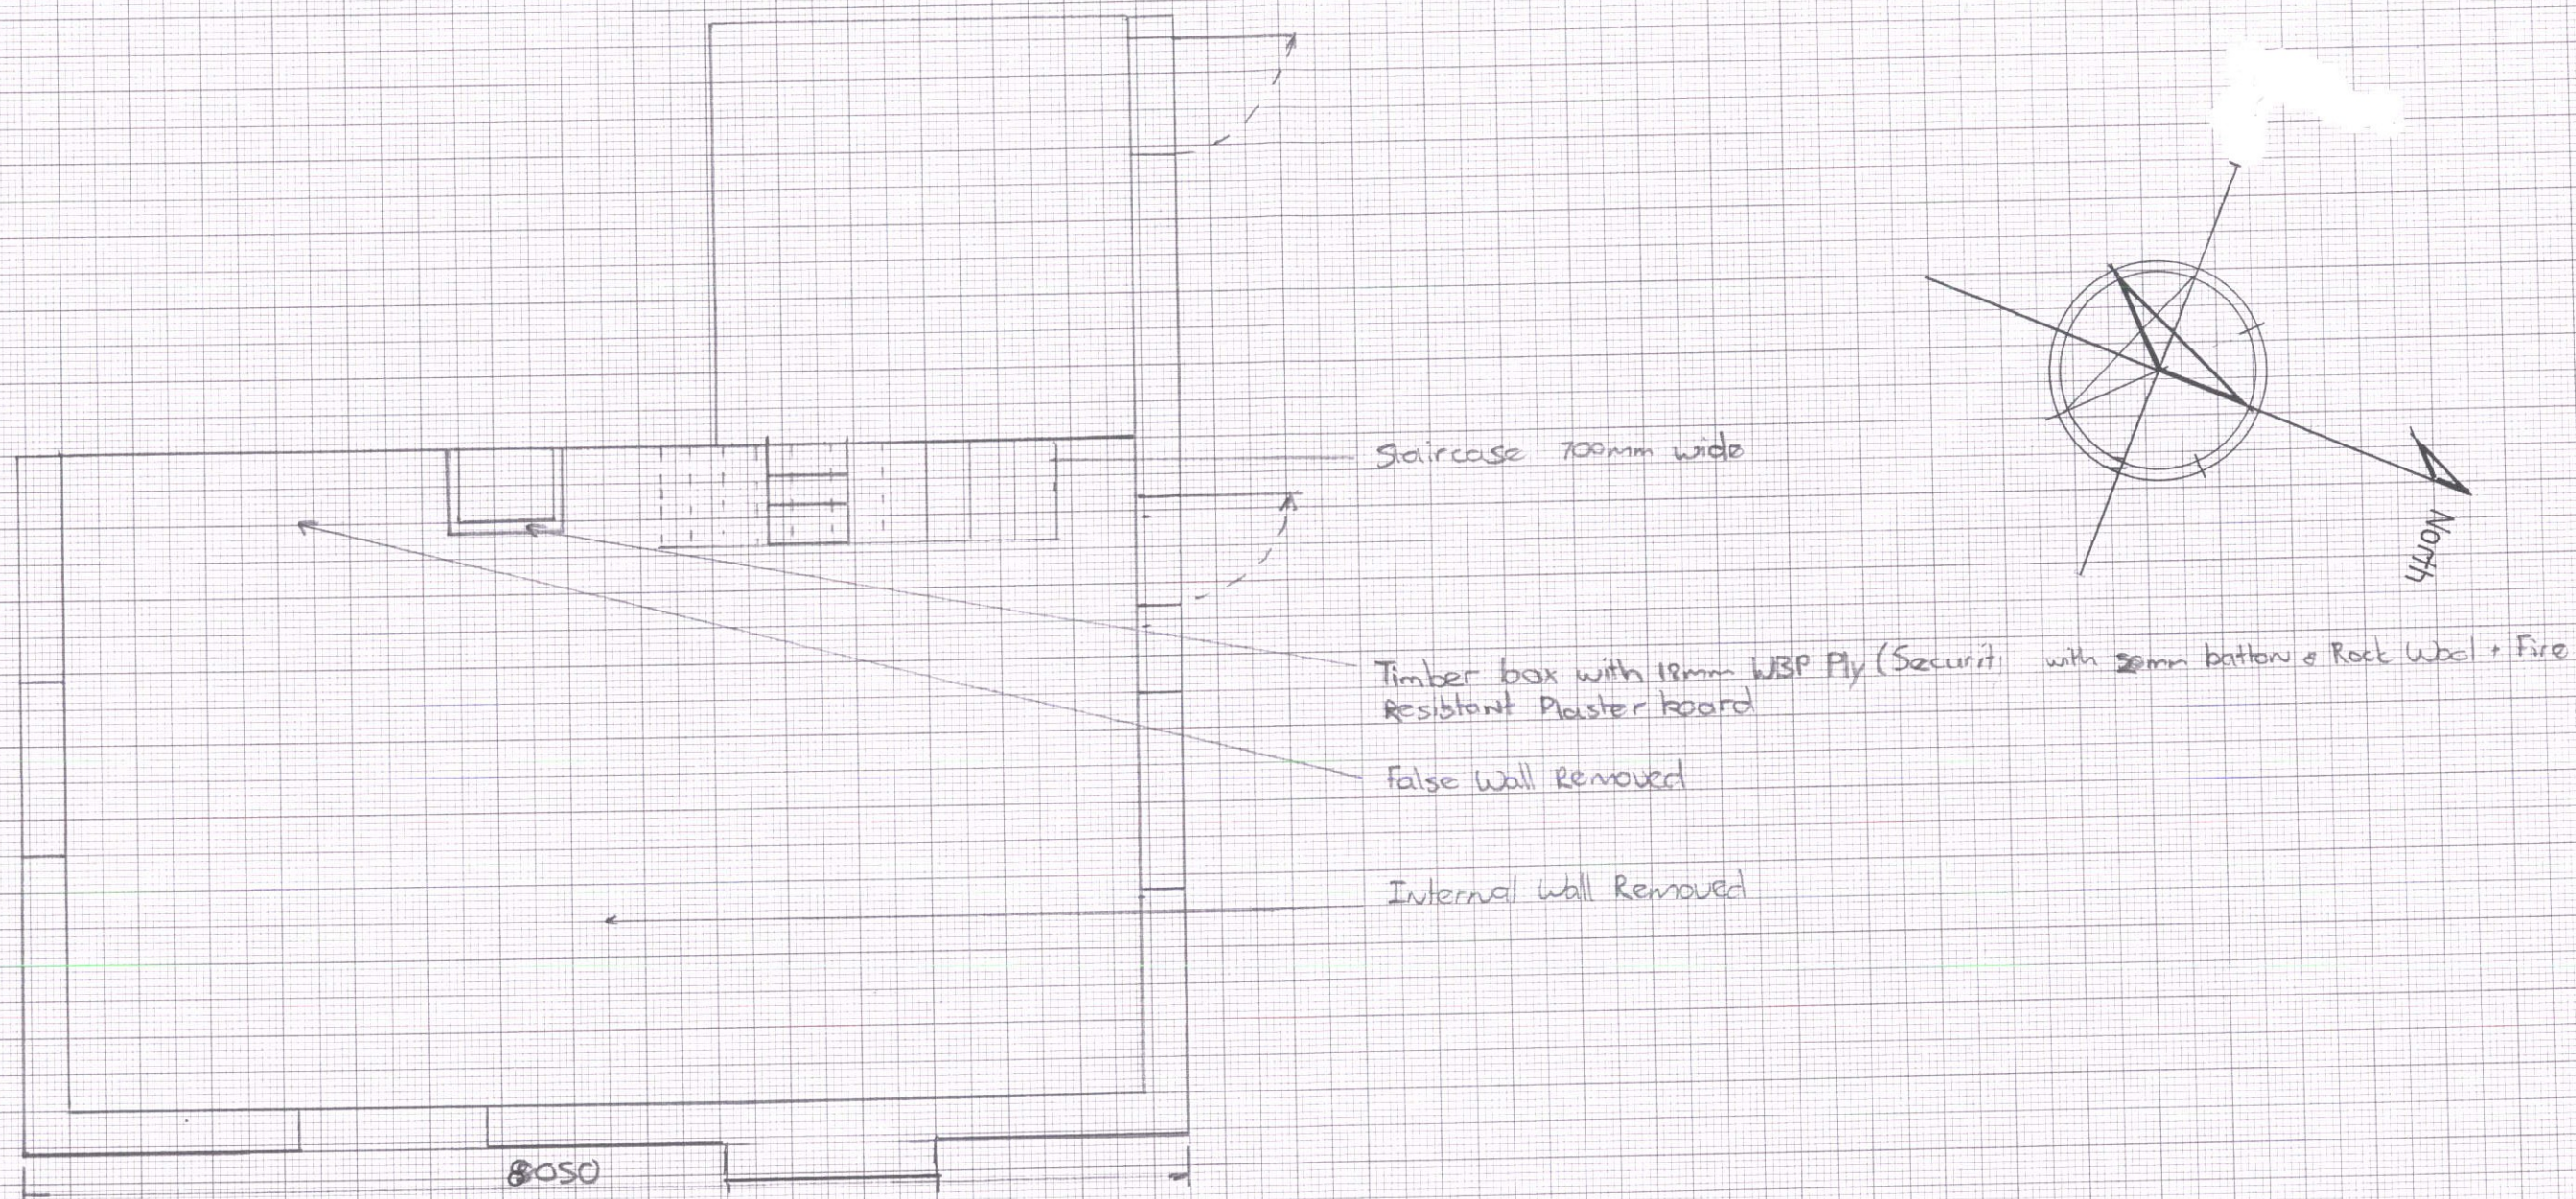

7 Belle Vue Cottages Coopers Lane, Sellindge

Ground floor plan as proposed

Scale: 1:50 at A3 Scale bar:



Drwg.: BVC/02