
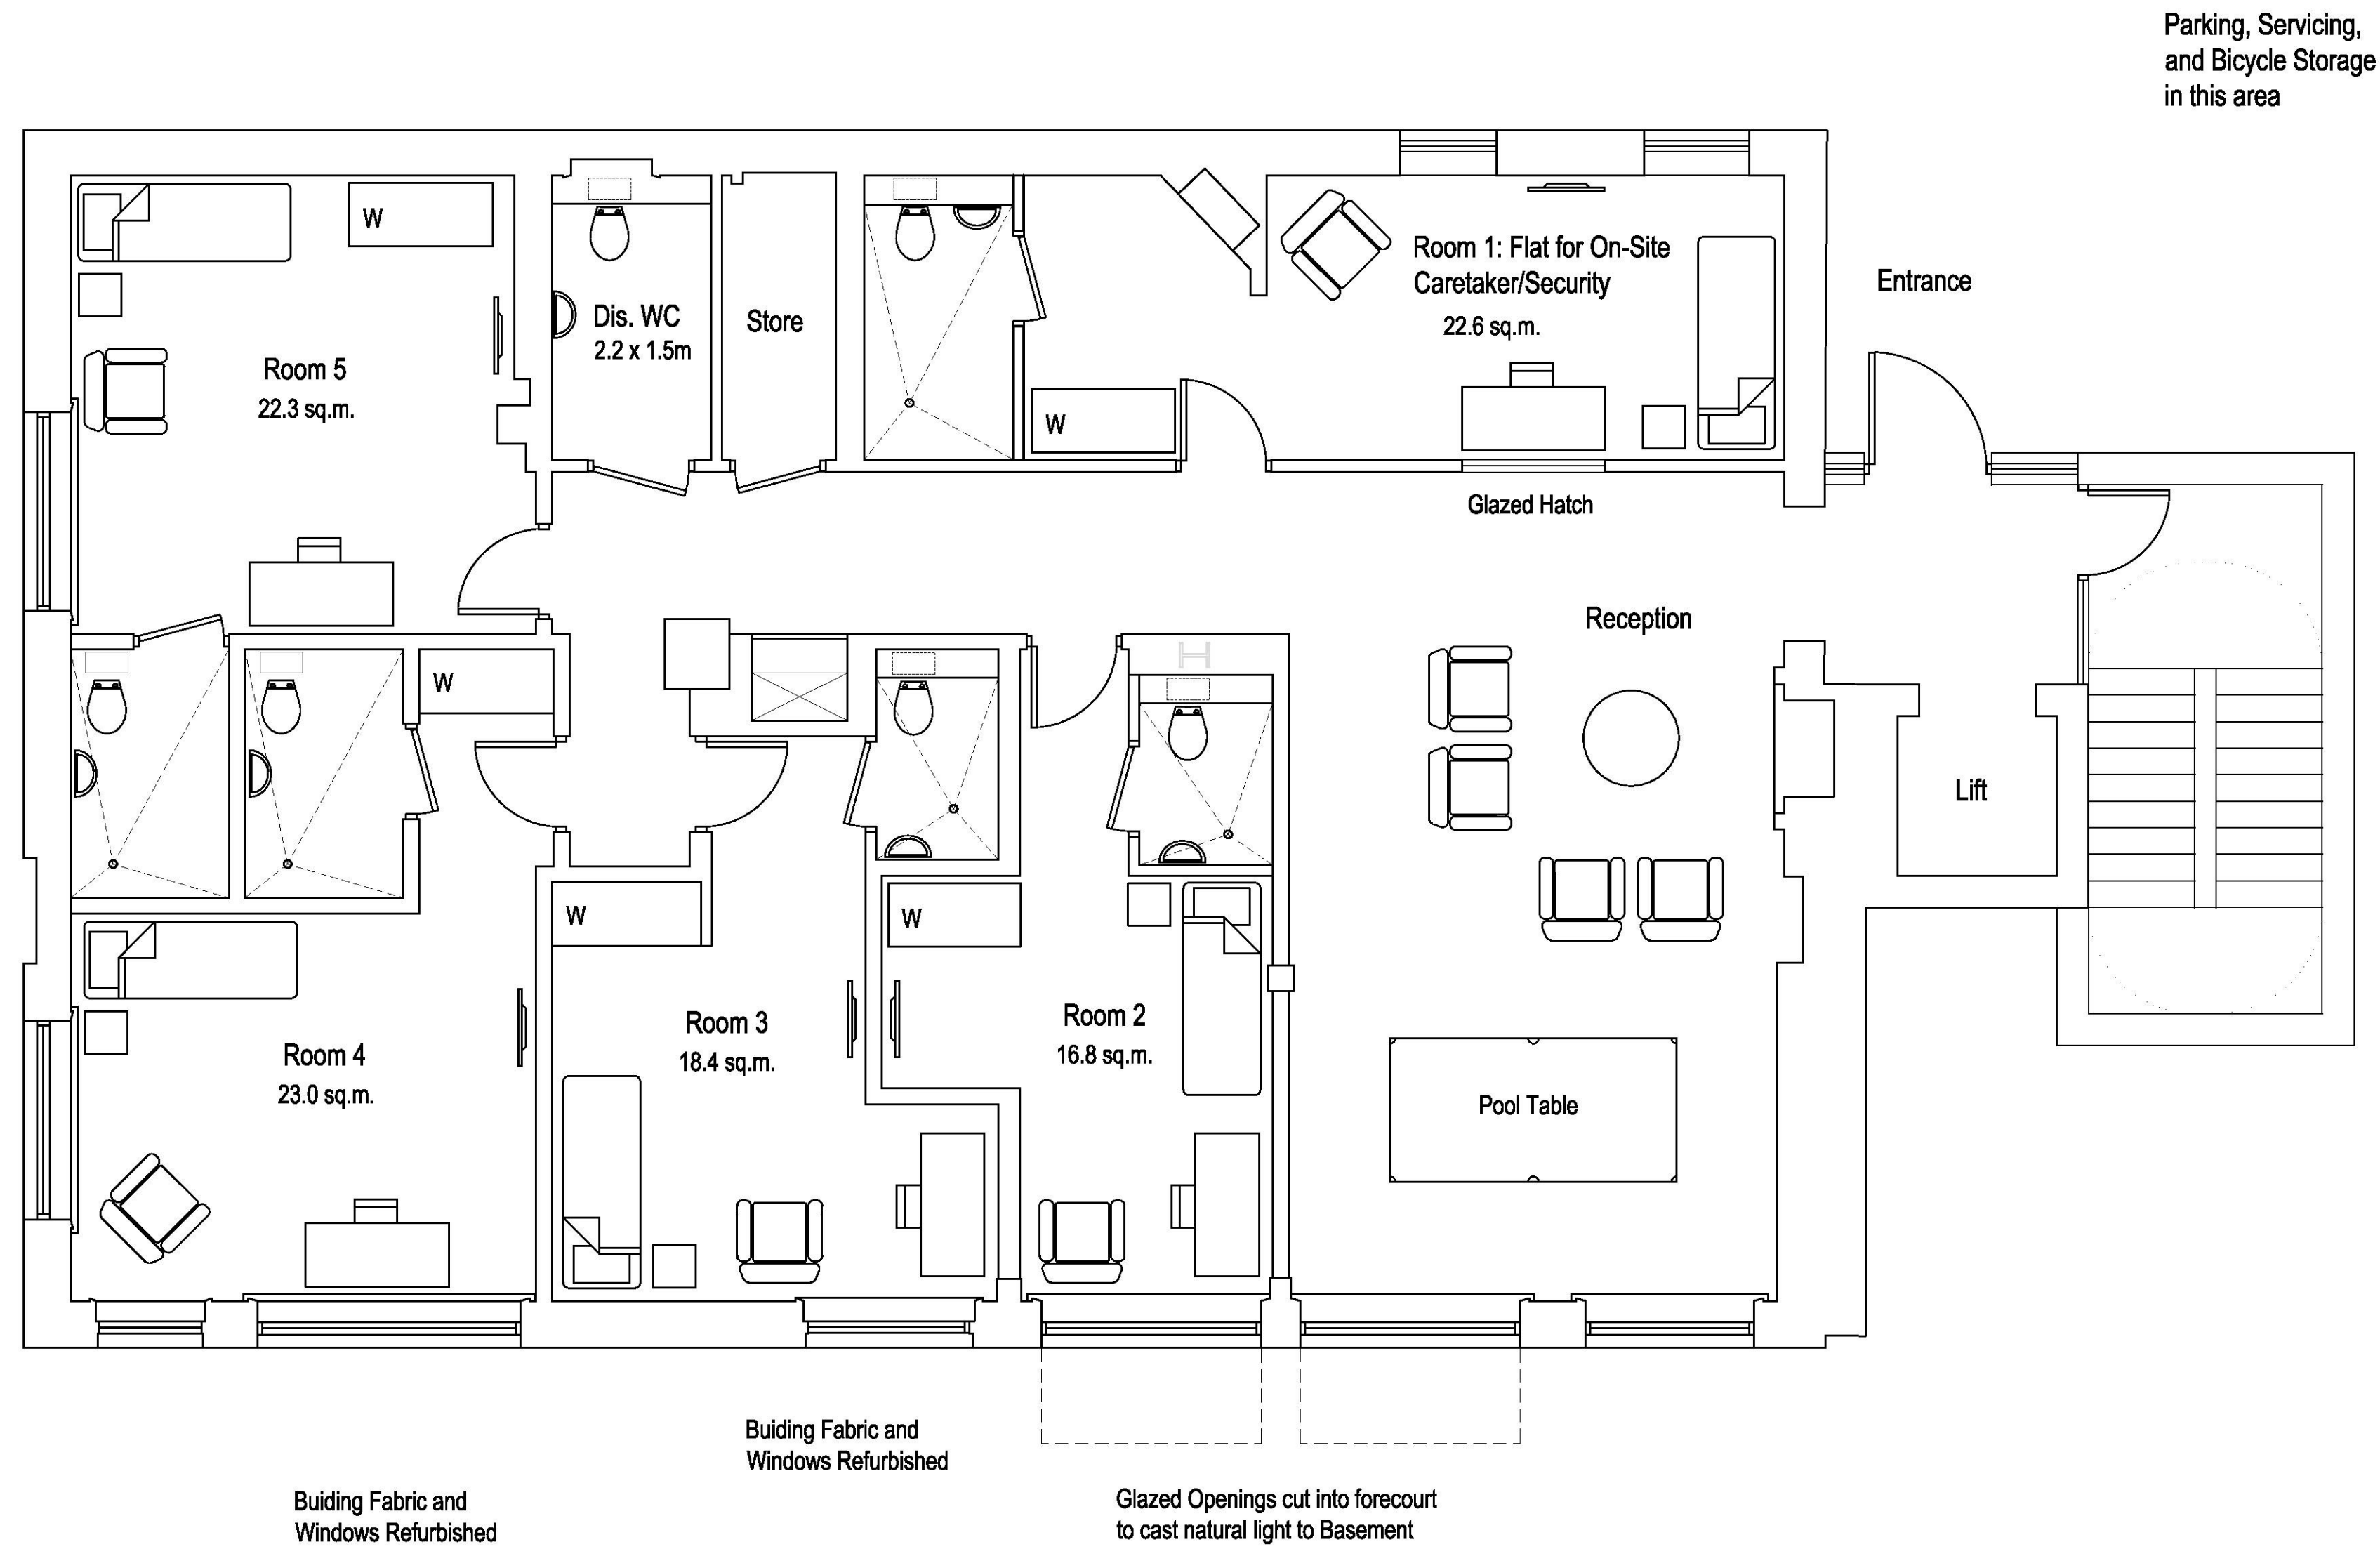


 

		DESIGNSCAPE Consultancy Limited ARCHITECTURE + URBAN DESIGN		1A The Landway, Bearsted, Maidstone Kent, ME14 4BD Tel: 01622 735977 Fax: 01622 736087 designscapeconsultancy.co.uk	
Client Atlas Partners Cheriton					
Project Former White Lion PH, 70 Cheriton High Street, CT19 4HF					
Drawing Title Conversion of PH: Ground Floor Plan					
Scale 1:50 @ A1 1:100 @ A3	Drawn KH	Date Apr 2016	Dwg. No 231/300	Revision	