




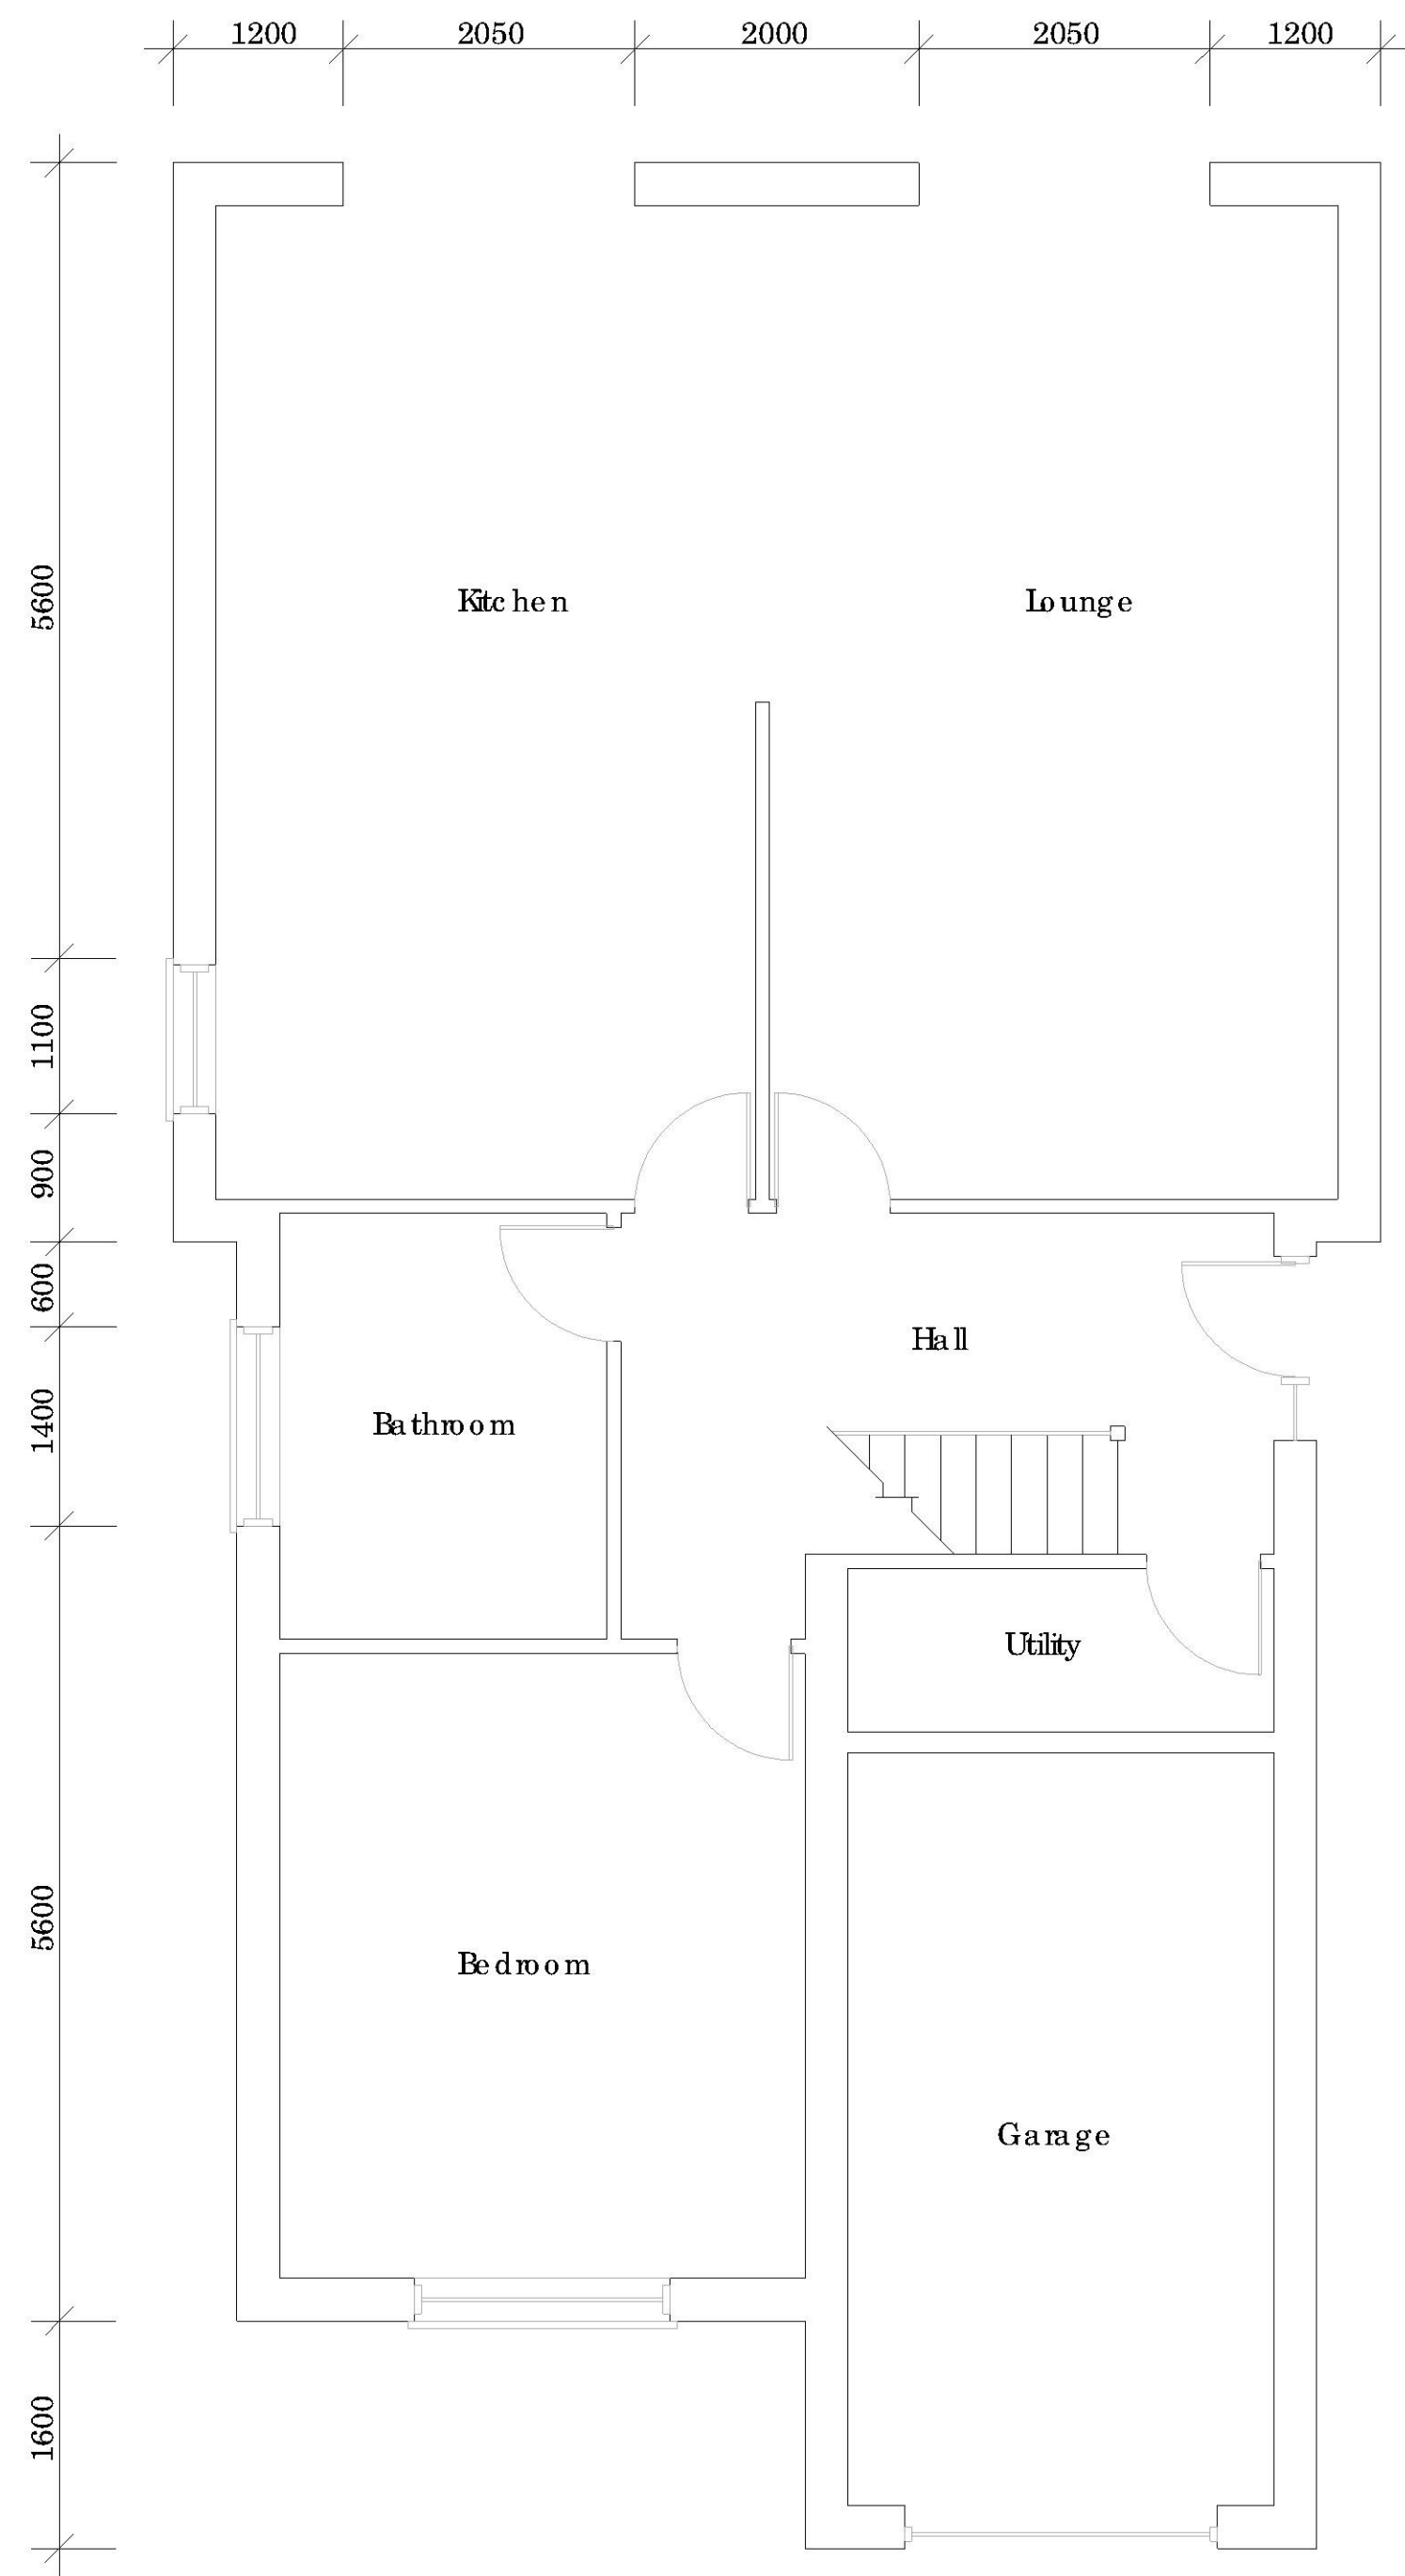


Ground Floor Plan
Proposed

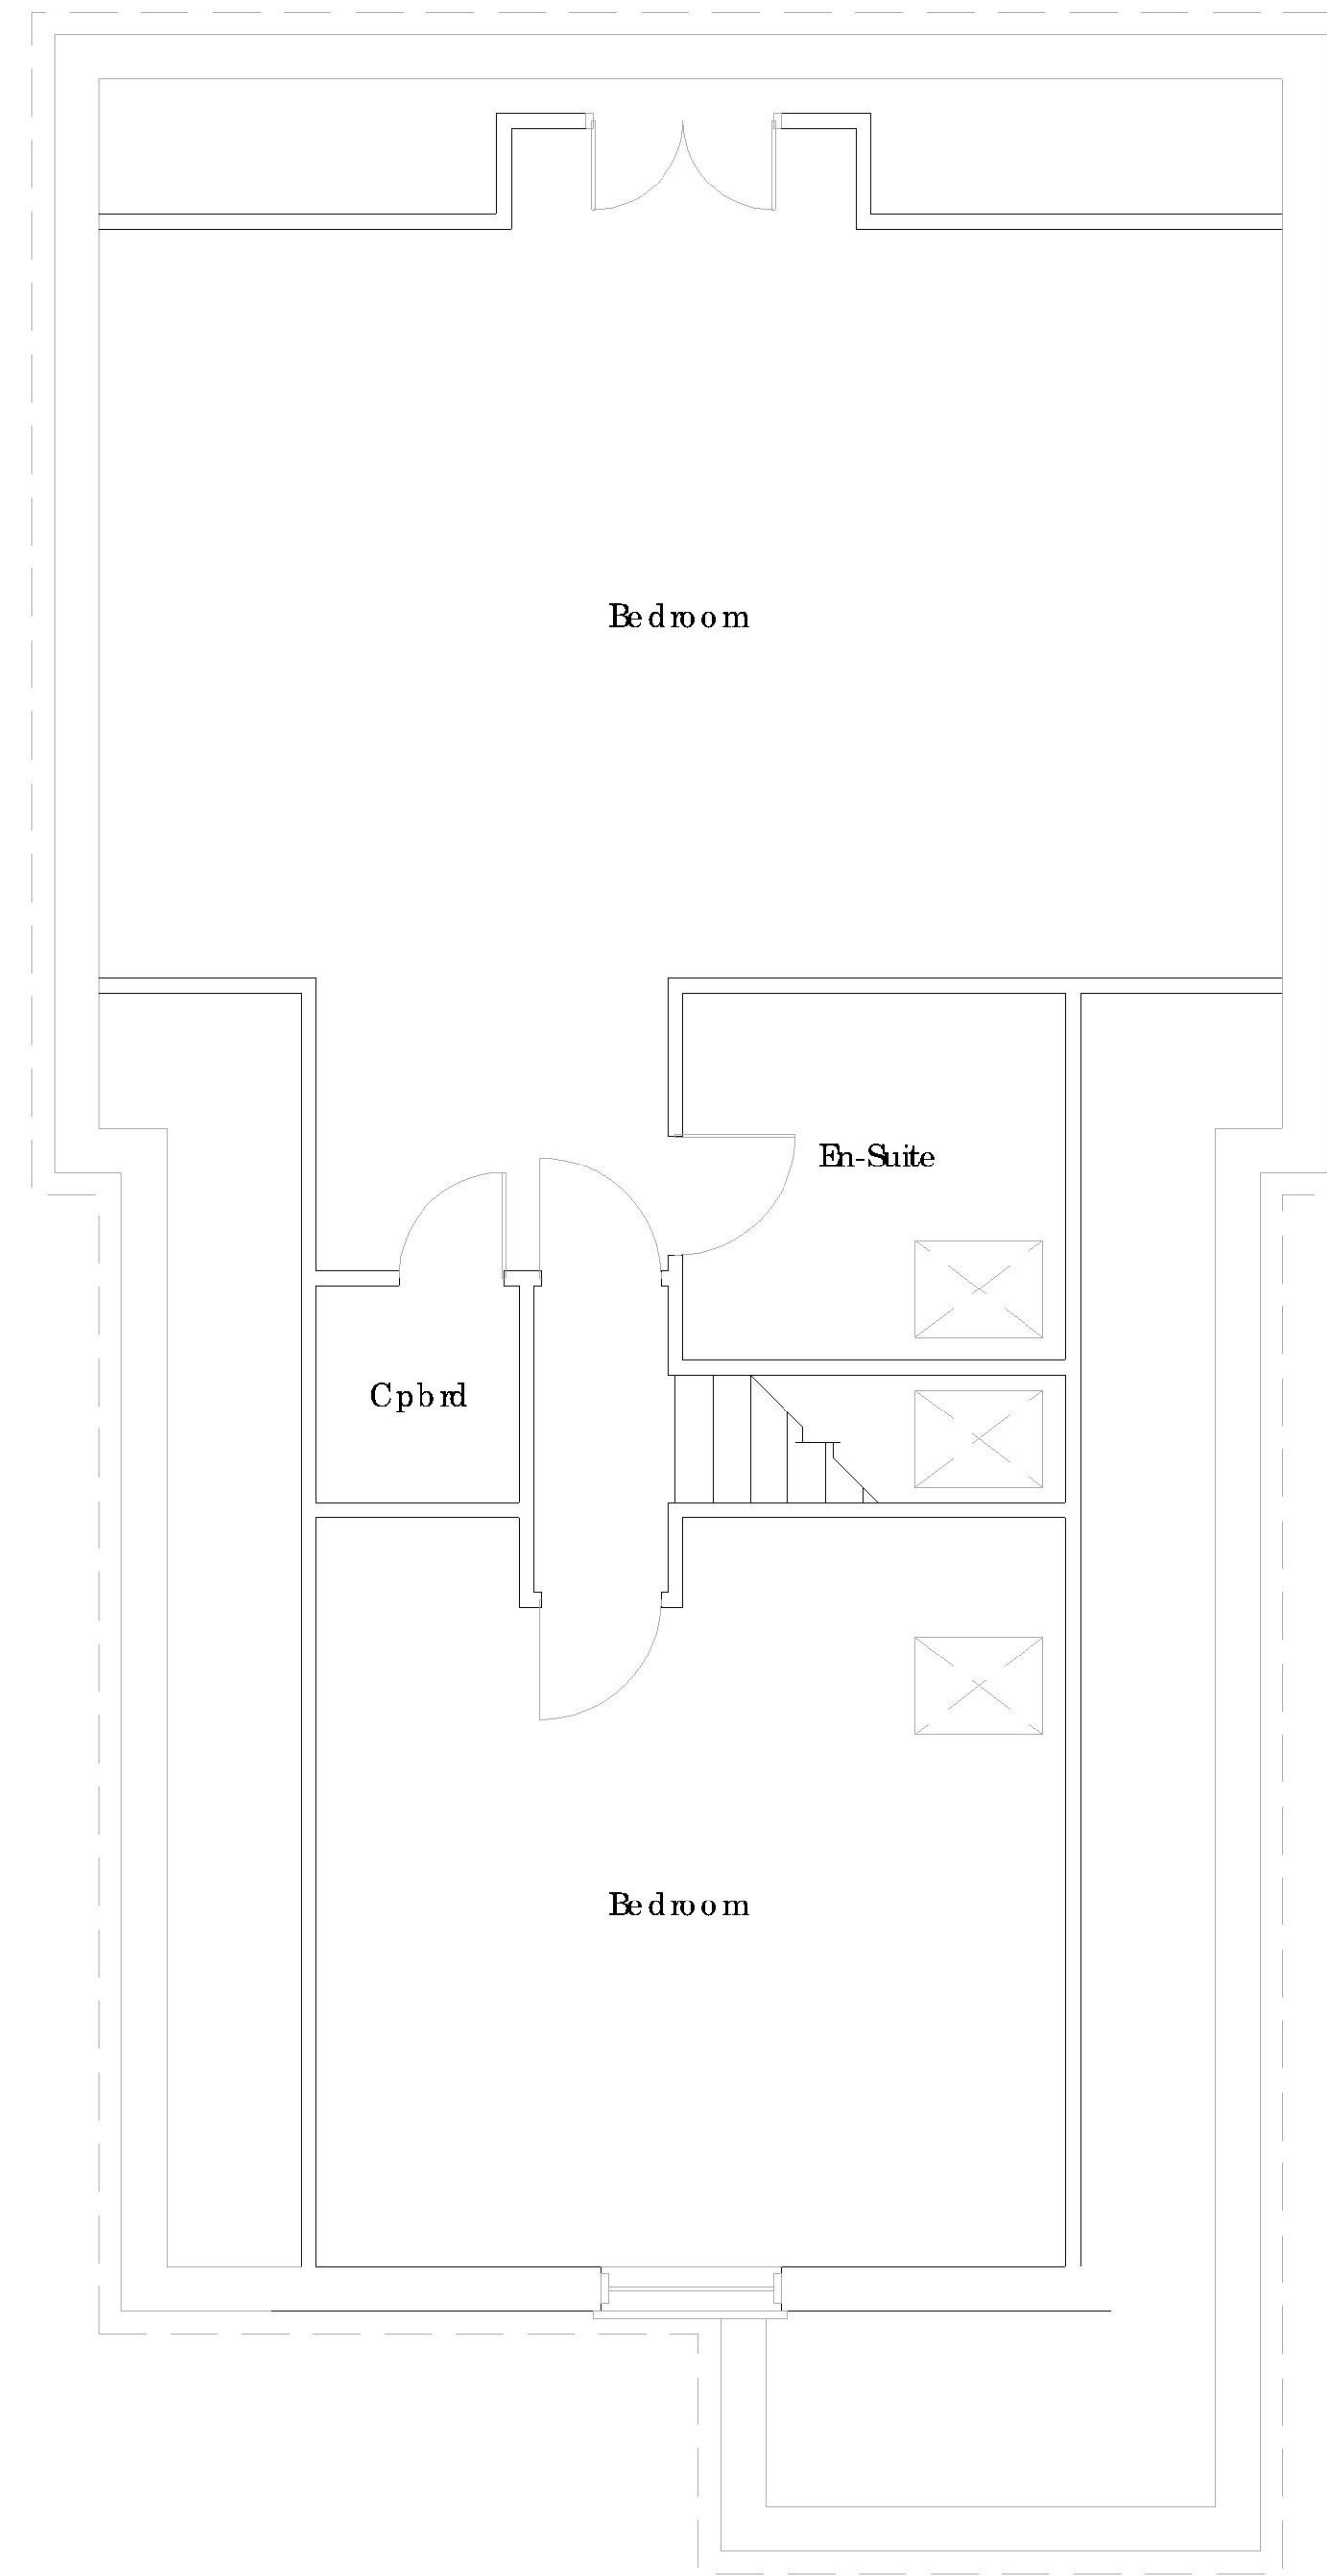



First Floor Plan
Proposed

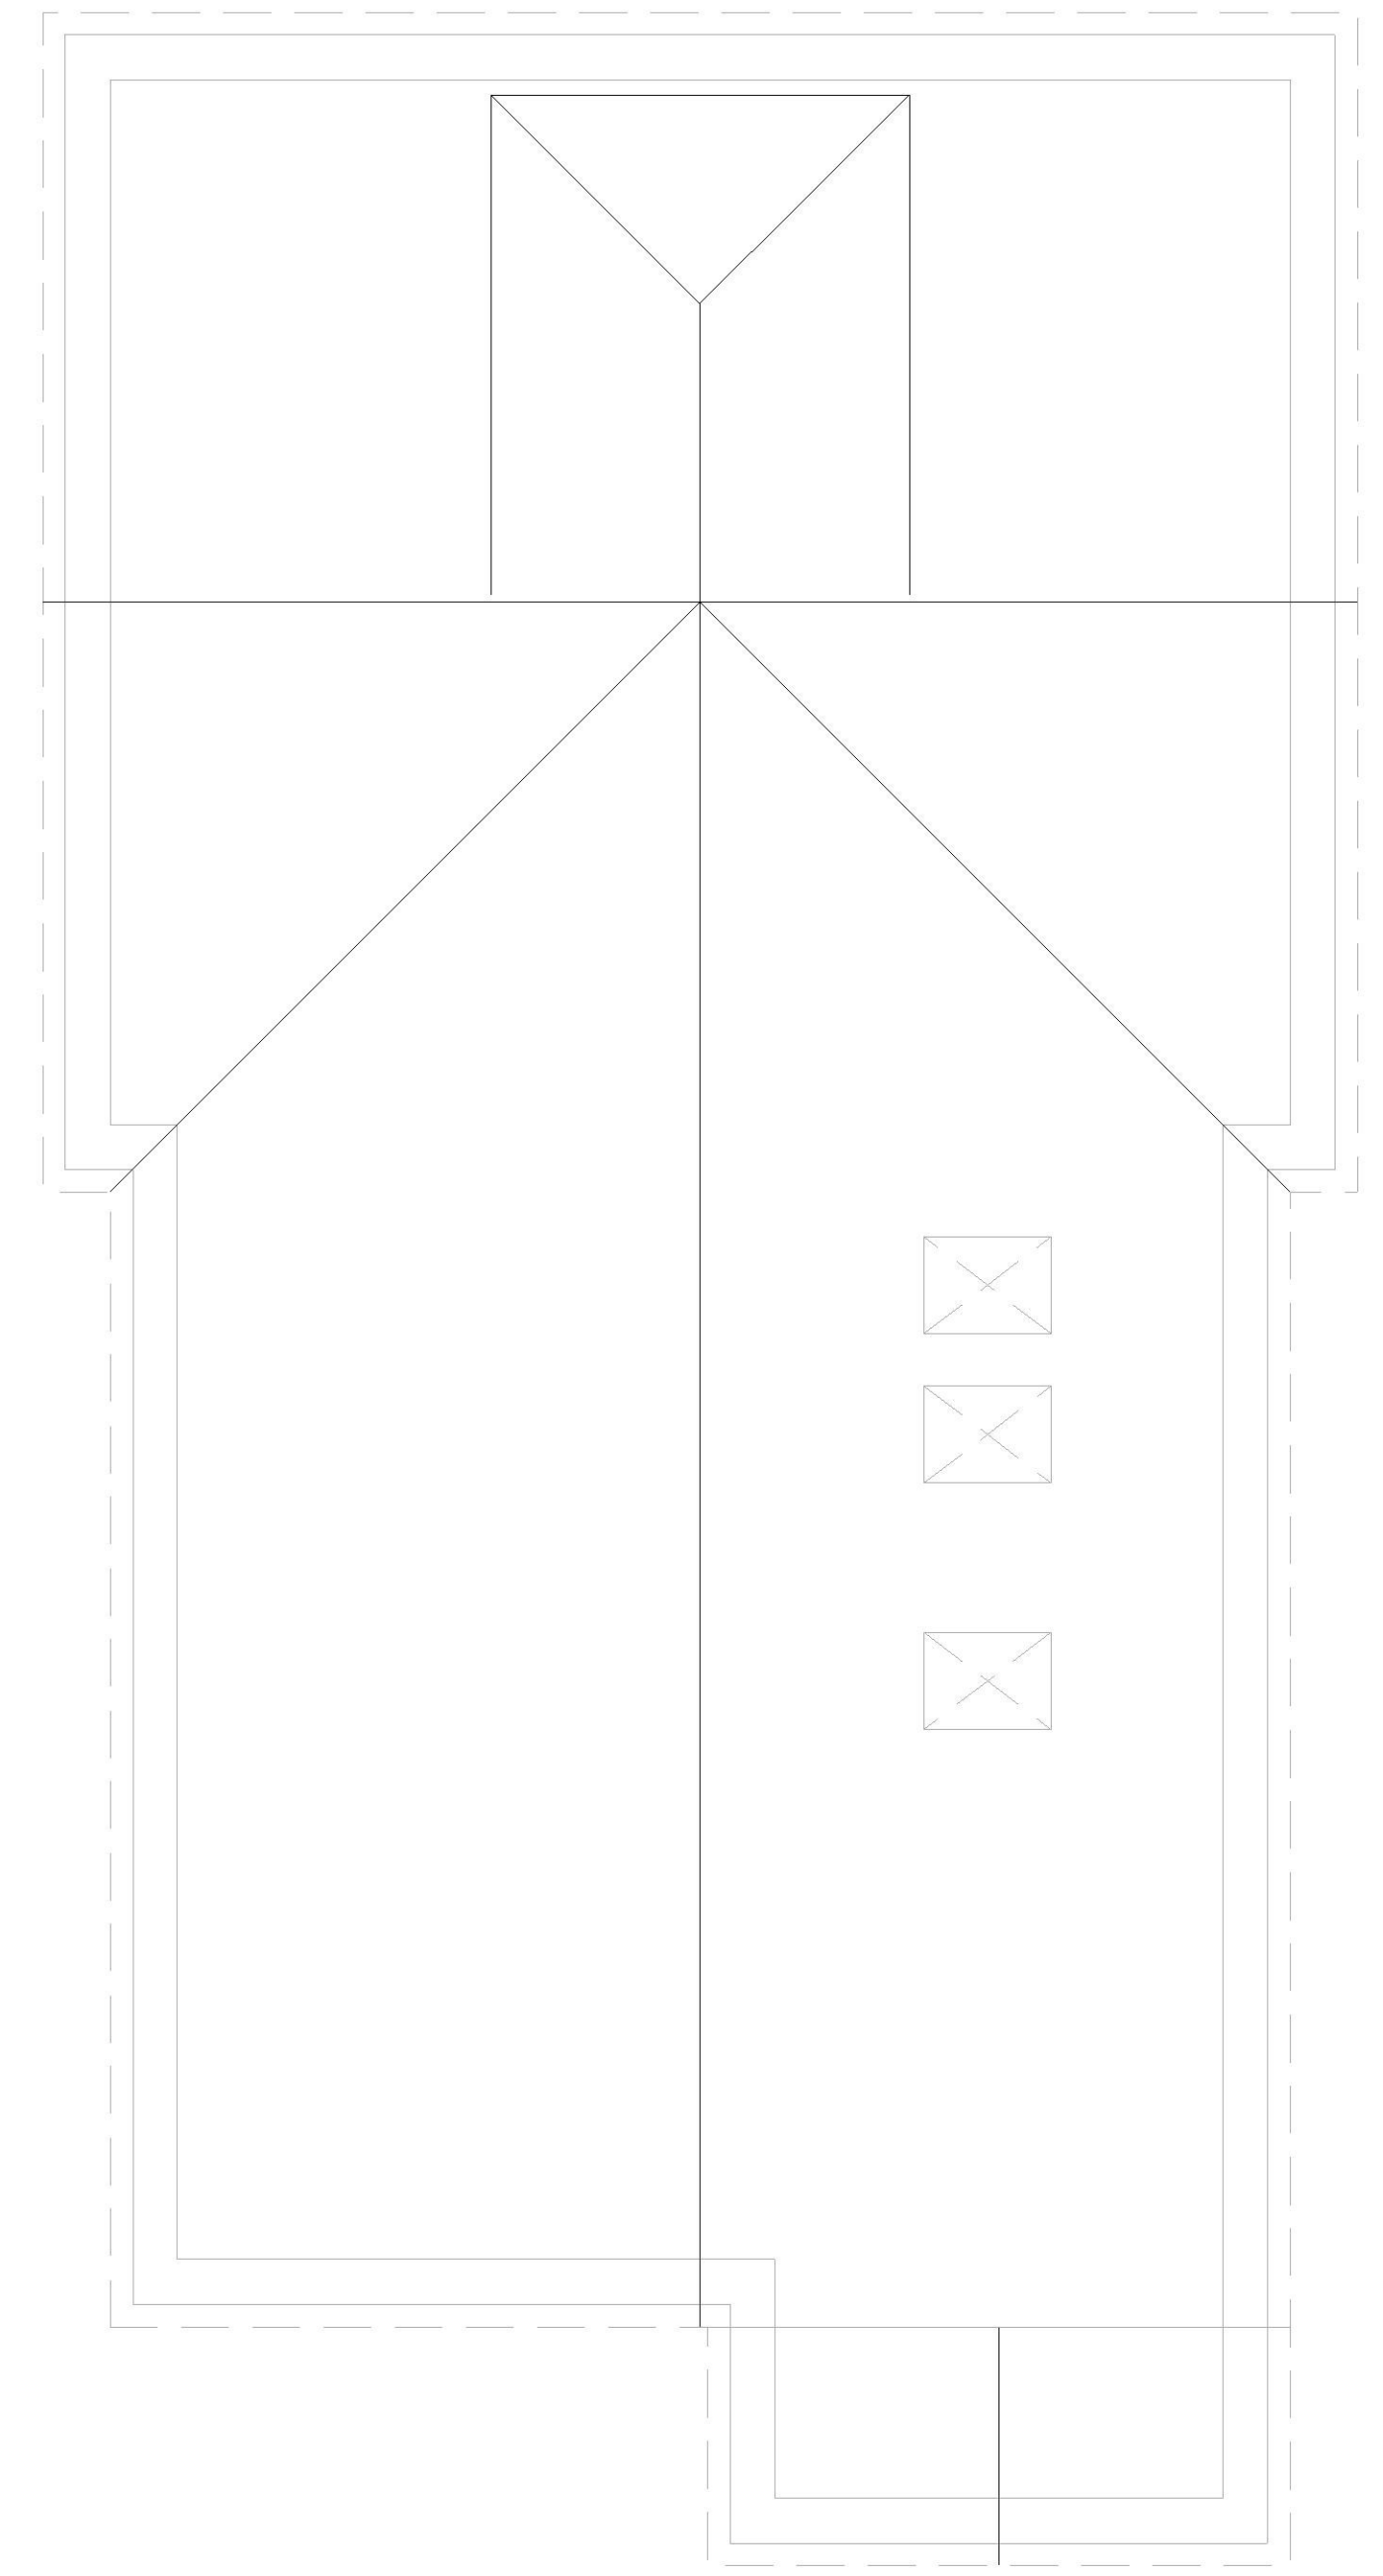

Roof Plan
Proposed

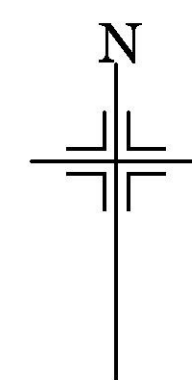

Block Plan
1:500

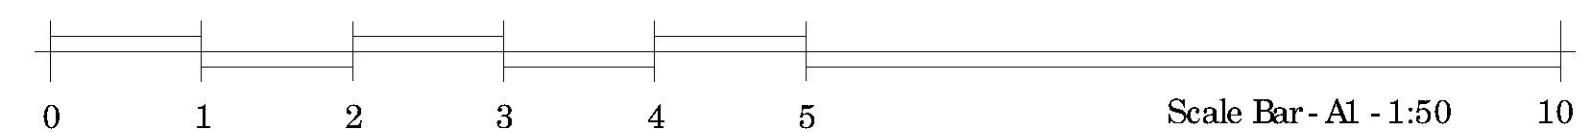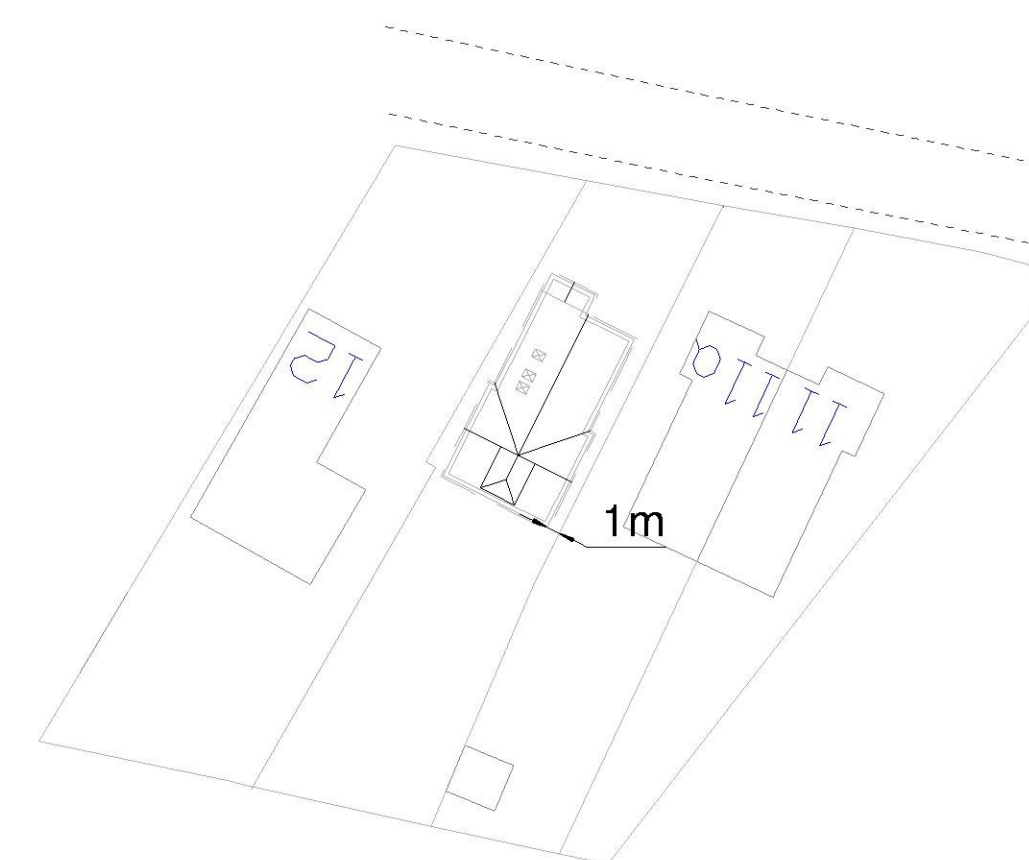

rev	date	amendment
Brooks & Tomsett Chartered Building Engineers 30 Cherry Garden Avenue Folkestone Kent CT19 5LF tel 01303 656001		
client	Mr K Ashman	
project	L/ A 12 Coach Road Densole	
drawing title	Proposed Plans	
scale	1:50	date 19.03.16 drawn by KT
dwg no.	BT/ 2016/ 06/ 01	rev. 0