



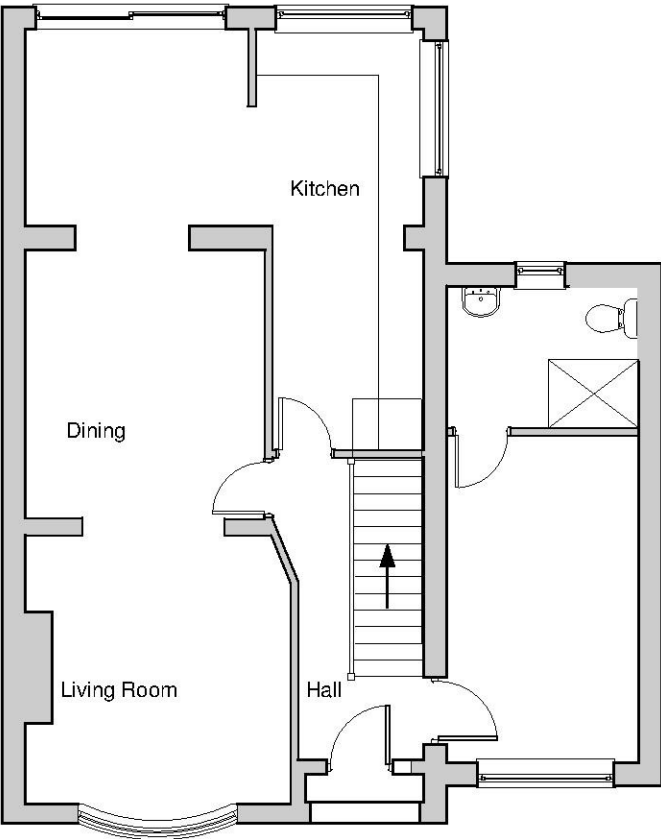

GROUND FLOOR PLAN
Scale 1:100

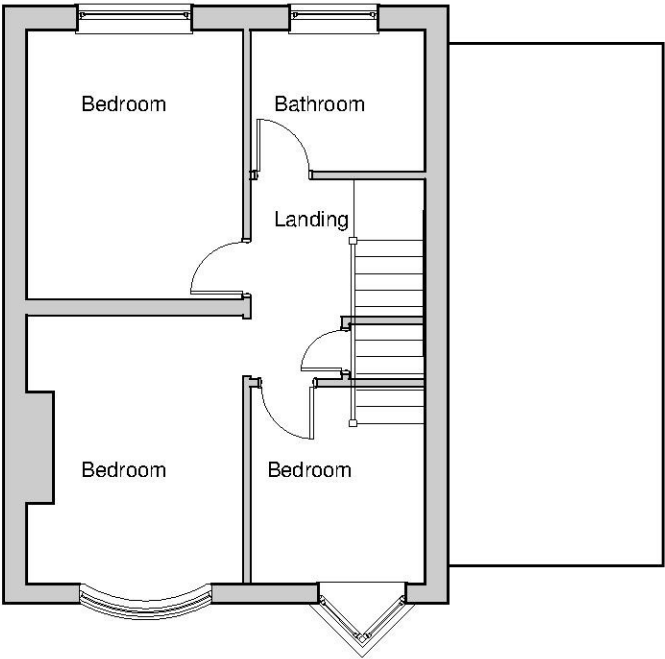

FIRST FLOOR PLAN

GENERAL NOTES

No.	REVISION / ISSUE	DATE

TITLE
Proposed Plans

137 Dymchurch Road
Hythe
Kent

SCALE 1:100		DWG. No. SMI 07
DATE March 16		
CHK. BY	DWG. BY -	
REF. No Smi		PROJECT