


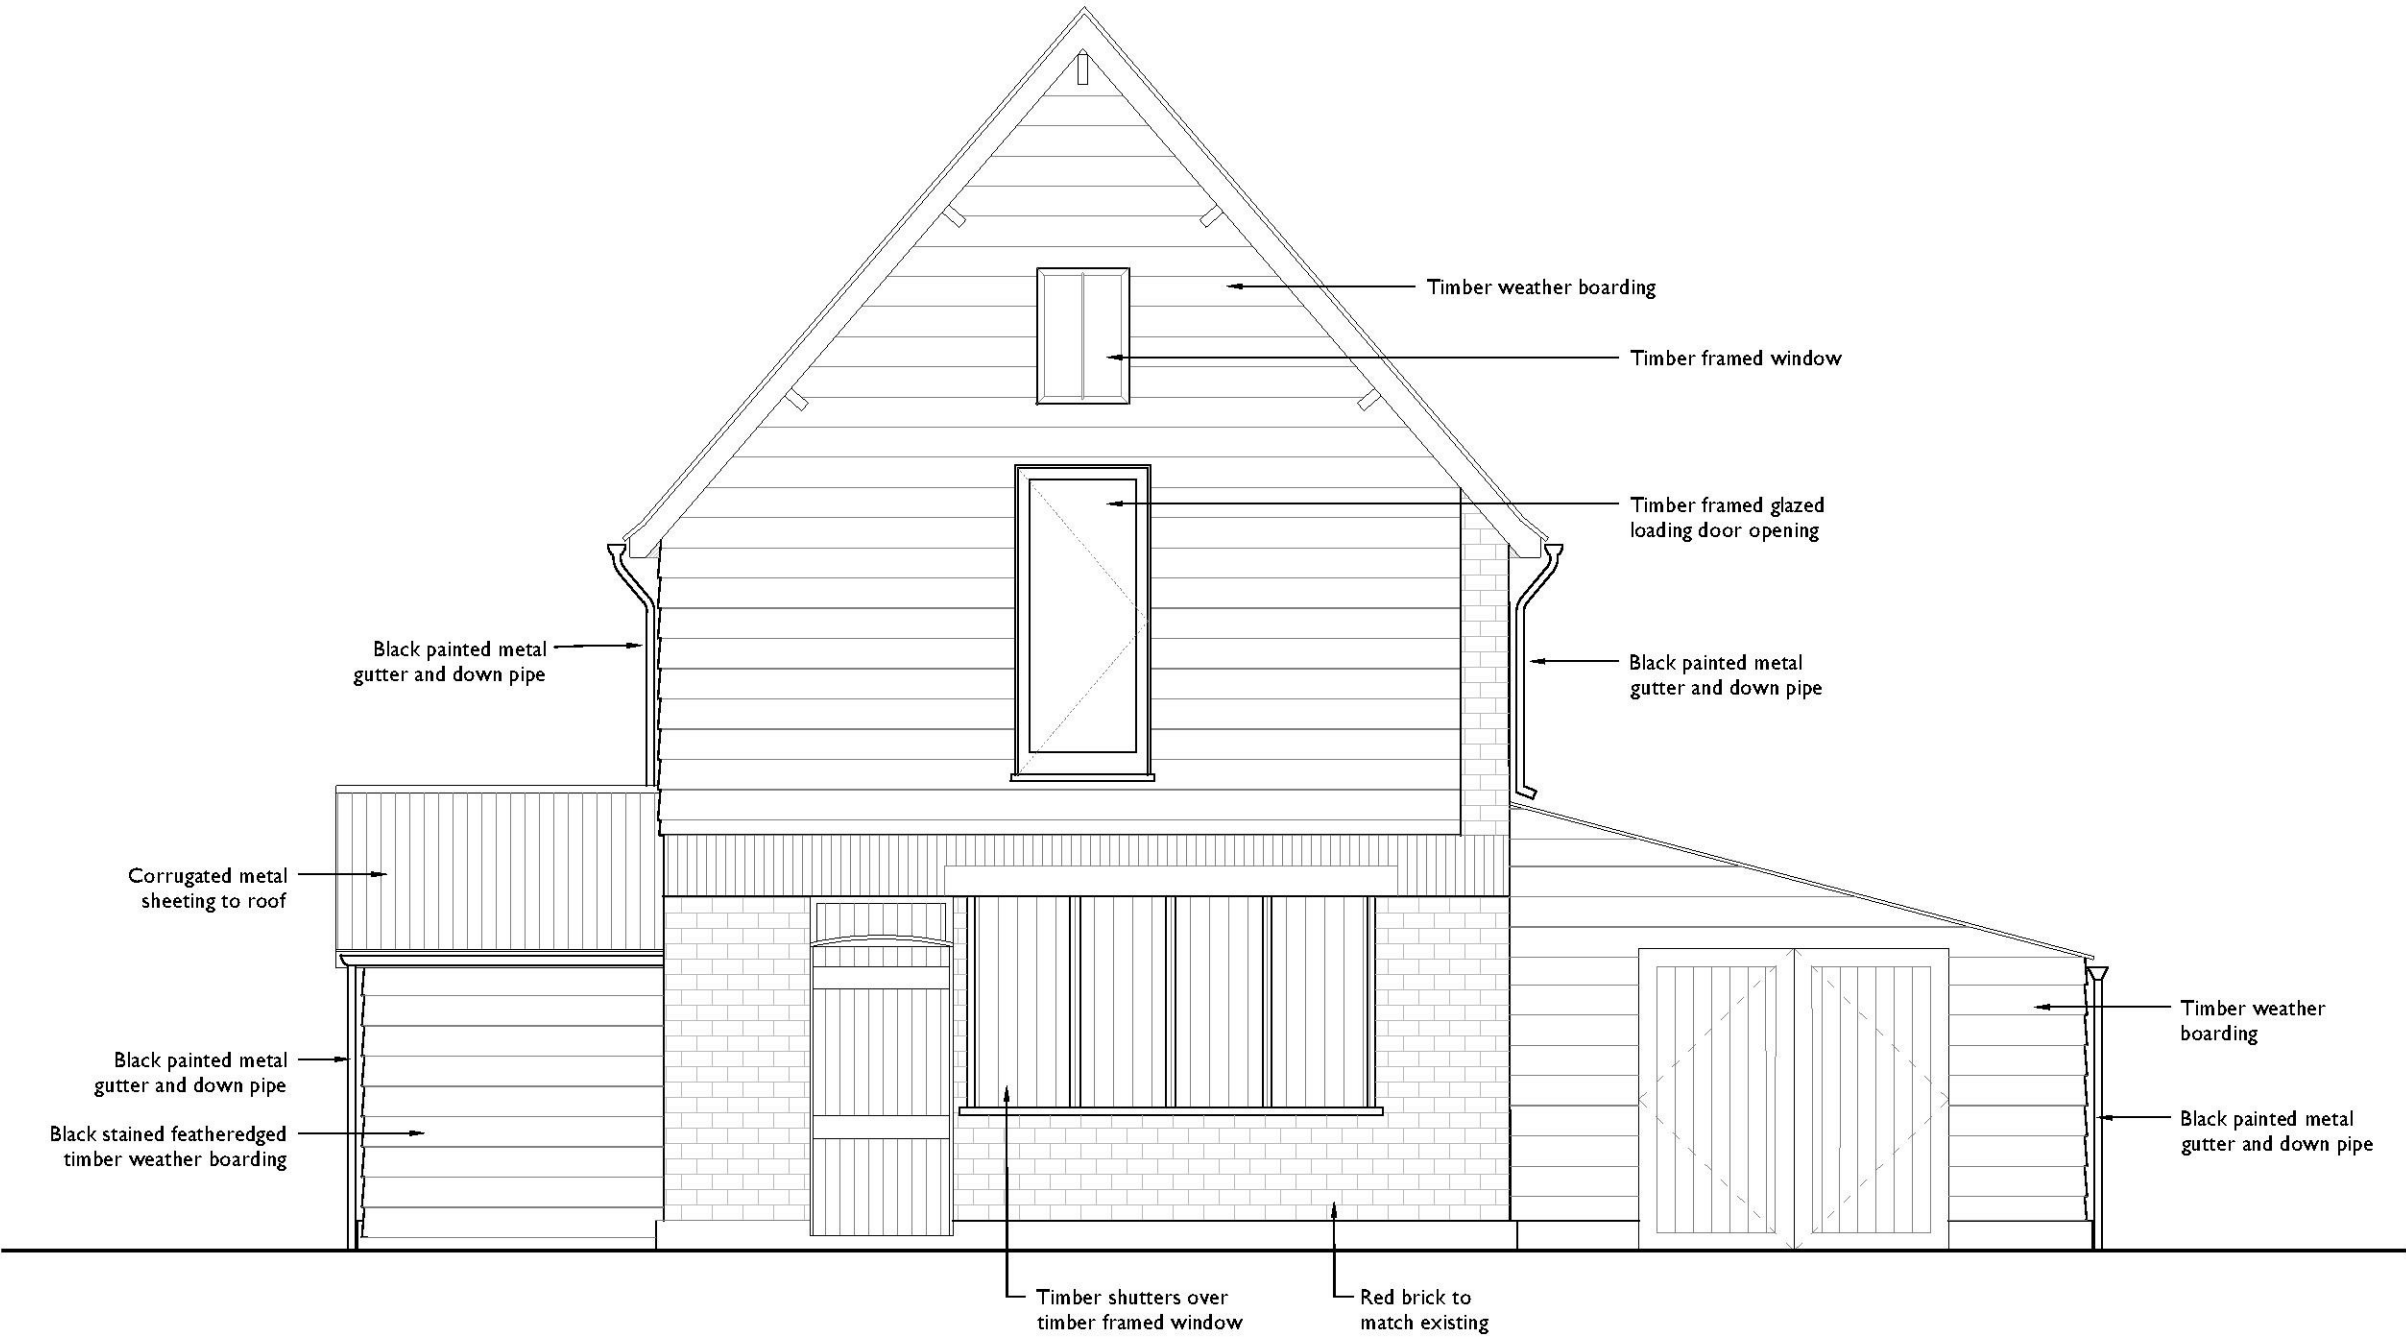



Notes:

Drawings are based on survey data and may not accurately represent what is physically present.

Do not scale from this drawing. All dimensions are to be verified on site before proceeding with the work.

All dimensions are in millimeters unless noted otherwise.

Purcell shall be notified in writing of any discrepancies.

 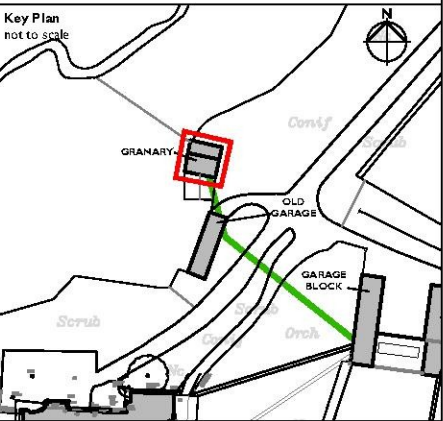

B	25/04/2016	SA	AR	BARGE BOARDS AMENDED
A	04/04/2016	AM	AR	PLANNING ADVICE

First Issue 27 Jan 2016 SA AR

ISSUE	DATE	DRAWN	CHECKED	DESCRIPTION
-------	------	-------	---------	-------------

CLIENT The Harwood Trust

PROJECT Horton Priory - 2014

DRAWING TITLE Granary East Elevation As Proposed

SIZE & SCALE A3L 1:50 @ A3

DRAWING STATUS ISSUED FOR L&C

JOB NUMBER 235590

DRAWING NO. 212.06

REVISION B



I Proposed East Elevation
212.06 1:50 @ A3