



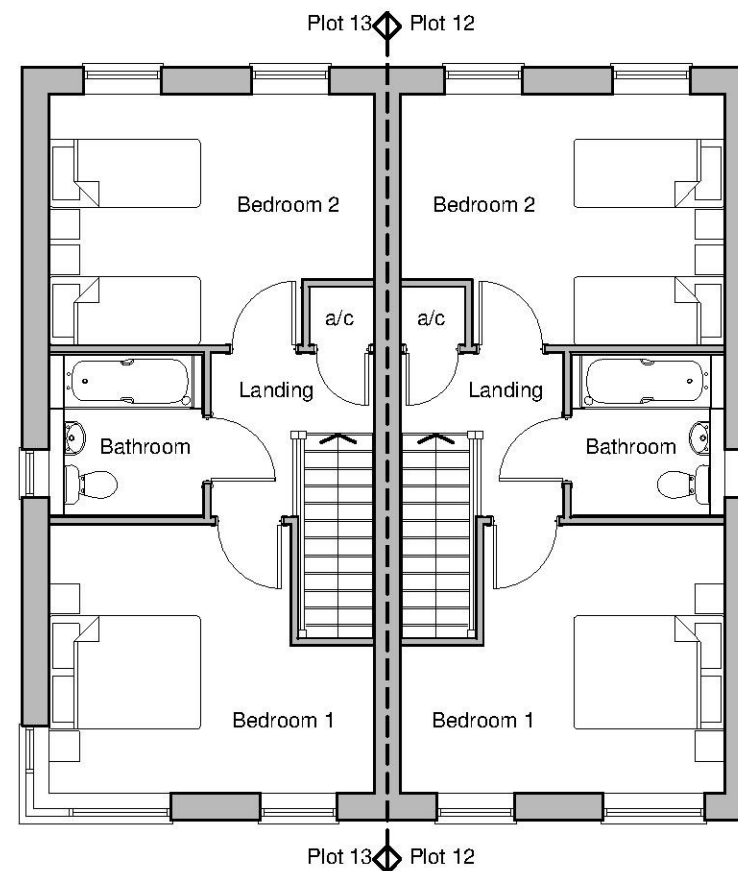


Proposed First Floor Plan


Scale 1:100

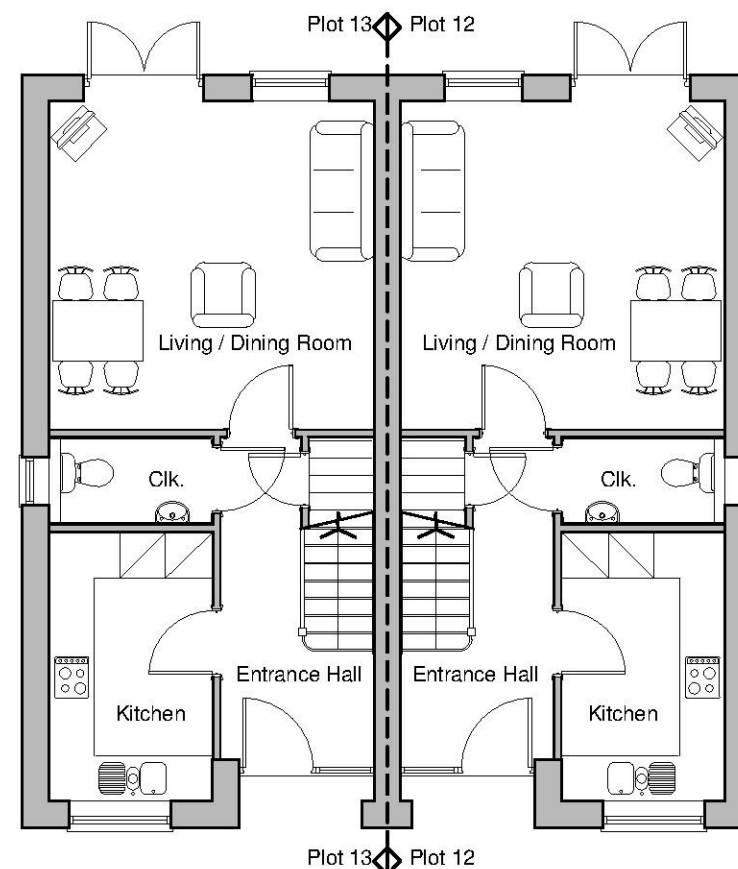

Proposed Ground Floor Plan

Scale 1:100

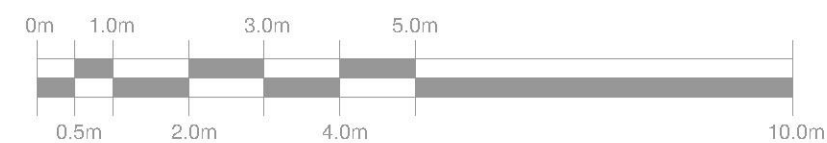

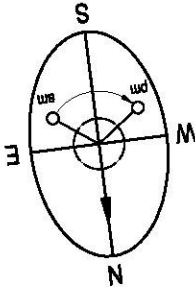Notes. - Do not scale. - The contractor is responsible for checking dimensions, tolerances and references. Report all discrepancies to OSG Architecture Limited before proceeding with the works. - Where an item is covered by drawings to different scales the larger scale drawing is to be worked to. COPYRIGHT: OSG Architecture Limited own the copyright to this drawing. Their written consent must be obtained before this drawing is copied or used for any purpose other than the one for which it was supplied.		
		
B	26.04.16	Planning Submission
A	23.03.16	Amended to clients comments
Rev.	Date.	Description.
Wyseplan Building, Occupation Road, Wye, Ashford, Kent TN25 5EN 01233 812148 www.osgarchitecture.com ARCHITECTURE LTD		
Project Title. Proposed Housing Development at Military Road Folkestone CT20 3SP for Jenner (Contractors) Ltd		
Drawing Description. Plots 12 & 13 Proposed Ground & First Floor Plans		
Scale. 1:100 @ A3		Date. Dec '15
Drawn By. NG		Checked By. KO
Purpose. PLANNING		
Drawing No. 15/0358 - 150		Revision. B