

Notes.

- Do not scale.
- The contractor is responsible for checking dimensions, tolerances and references. Report all discrepancies to OSG Architecture Limited before proceeding with the works.
- Where an item is covered by drawings to different scales the larger scale drawing is to be worked to.

COPYRIGHT: OSG Architecture Limited own the copyright to this drawing. Their written consent must be obtained before this drawing is copied or used for any purpose other than the one for which it was supplied.

External Wall Finishes

Weather boarding

Brickwork - Red

Brickwork - Grey

Cladding Panel

External Roof Finishes

Plain Tile

B	26.04.16	Planning Submission
A	23.03.16	Amended to clients comments
Rev.	Date.	Description.

Wyseplan Building, Occupation Road,
Wye, Ashford, Kent TN25 5EN
01233 812148
www.osgarchitecture.com




Project Title.
**Proposed Housing Development at
Military Road
Folkestone
CT20 3SP
for Jenner (Contractors) Ltd**

Drawing Description.
**Plots 12 & 13
Proposed Elevations**


Scale. 1:100 @ A3	Date. Dec '15
Drawn By. NG	Checked By. KO

Purpose.
PLANNING


Drawing No. 15/0358 - 152	Revision. B
------------------------------	----------------

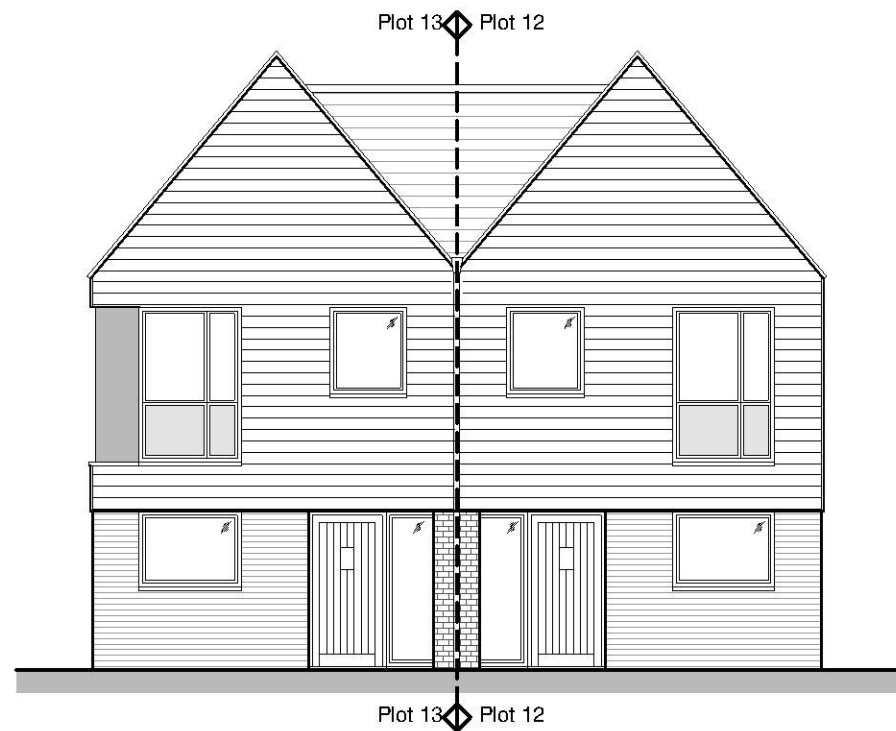

Proposed North Elevation
Scale 1:100

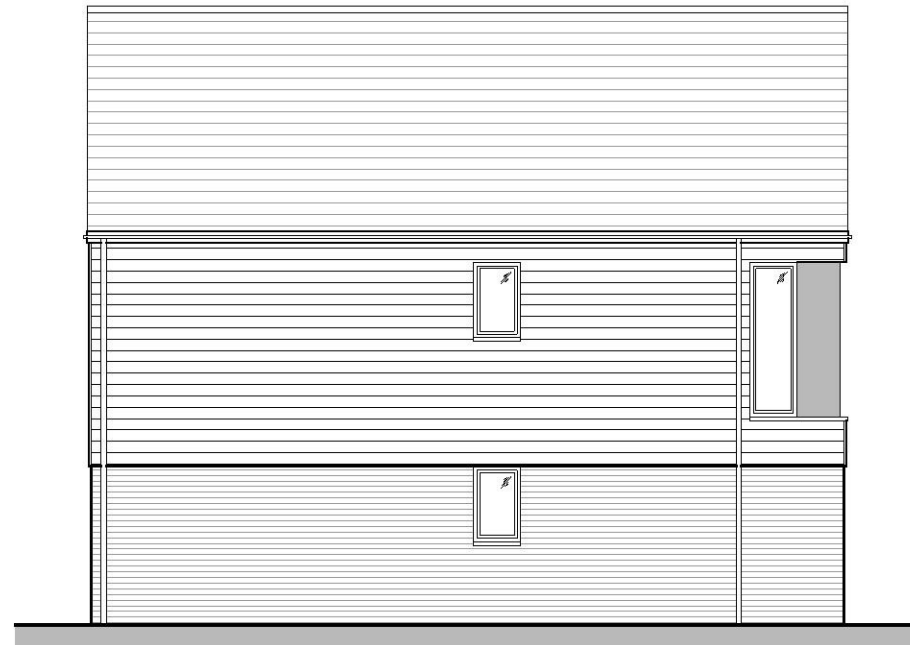

Proposed East Elevation
Scale 1:100

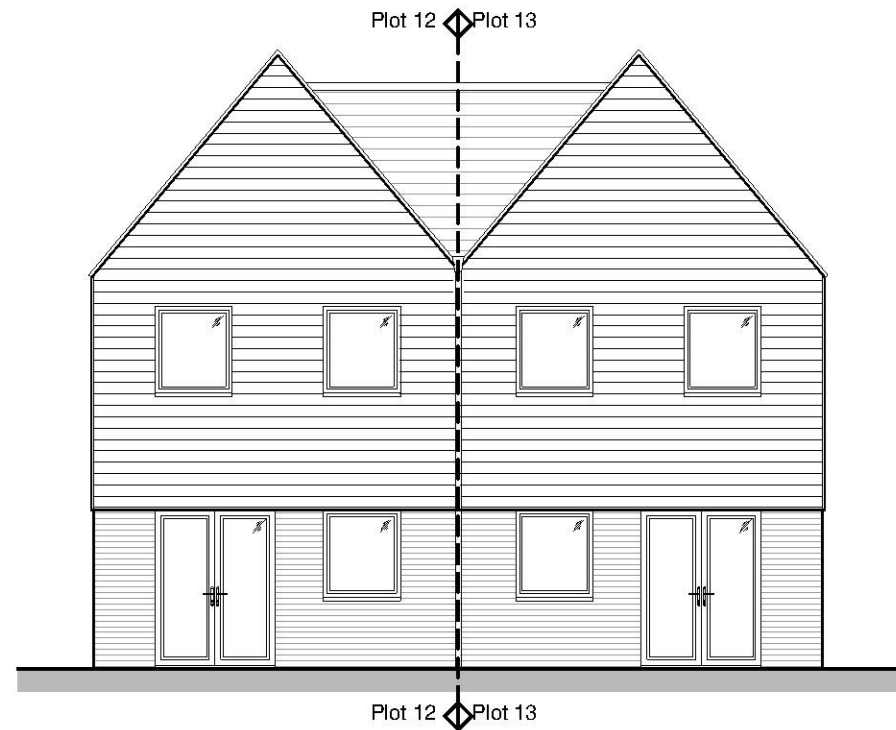

Proposed South Elevation
Scale 1:100



Proposed West Elevation
Scale 1:100

