


GARAGE

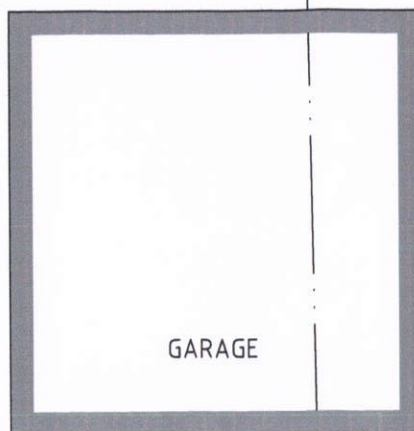

GARAGE

CONSERVATORY

BEDROOM

BEDROOM

BEDROOM

BATHROOM

WC


KITCHEN

LOUNGE

GROUND FLOOR PLAN (existing)



SCALE (metres) - 1:100

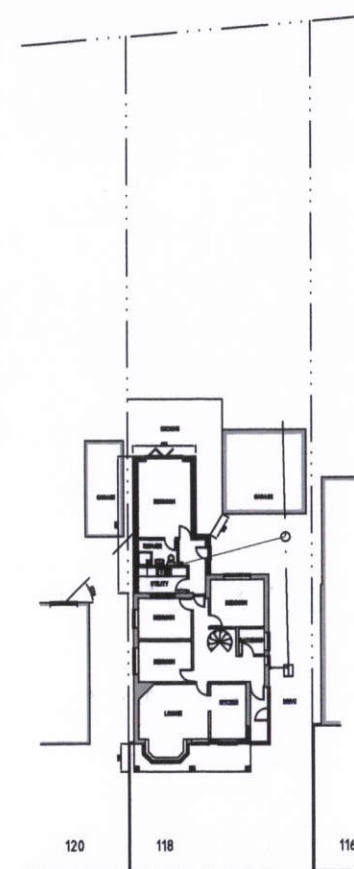

THE PARADE

BLOCK PLAN - Scale 1:500

A 27.04.16 BLOCK PLAN ADDED

Revision

Nigel Seymour

Design Services

Tel: 01797 363558

Title  
PROPOSED ALTERATIONS & EXTENSIONS  
118 THE PARADE  
GREATSTONE  
NEW ROMNEY  
KENT

Client  
MR R SUTTON  
118 THE PARADE  
GREATSTONE  
NEW ROMNEY  
KENT

Type of Drawing  
EXISTING GROUND FLOOR PLAN

Drawn By  
NS

Date  
APRIL 2016

Scale  
1:100 & 1:500 (Print at A3)

Drawing No  
16009/B/01

Revision  
A