


1 Existing South-West Elevation
1:50 at A1

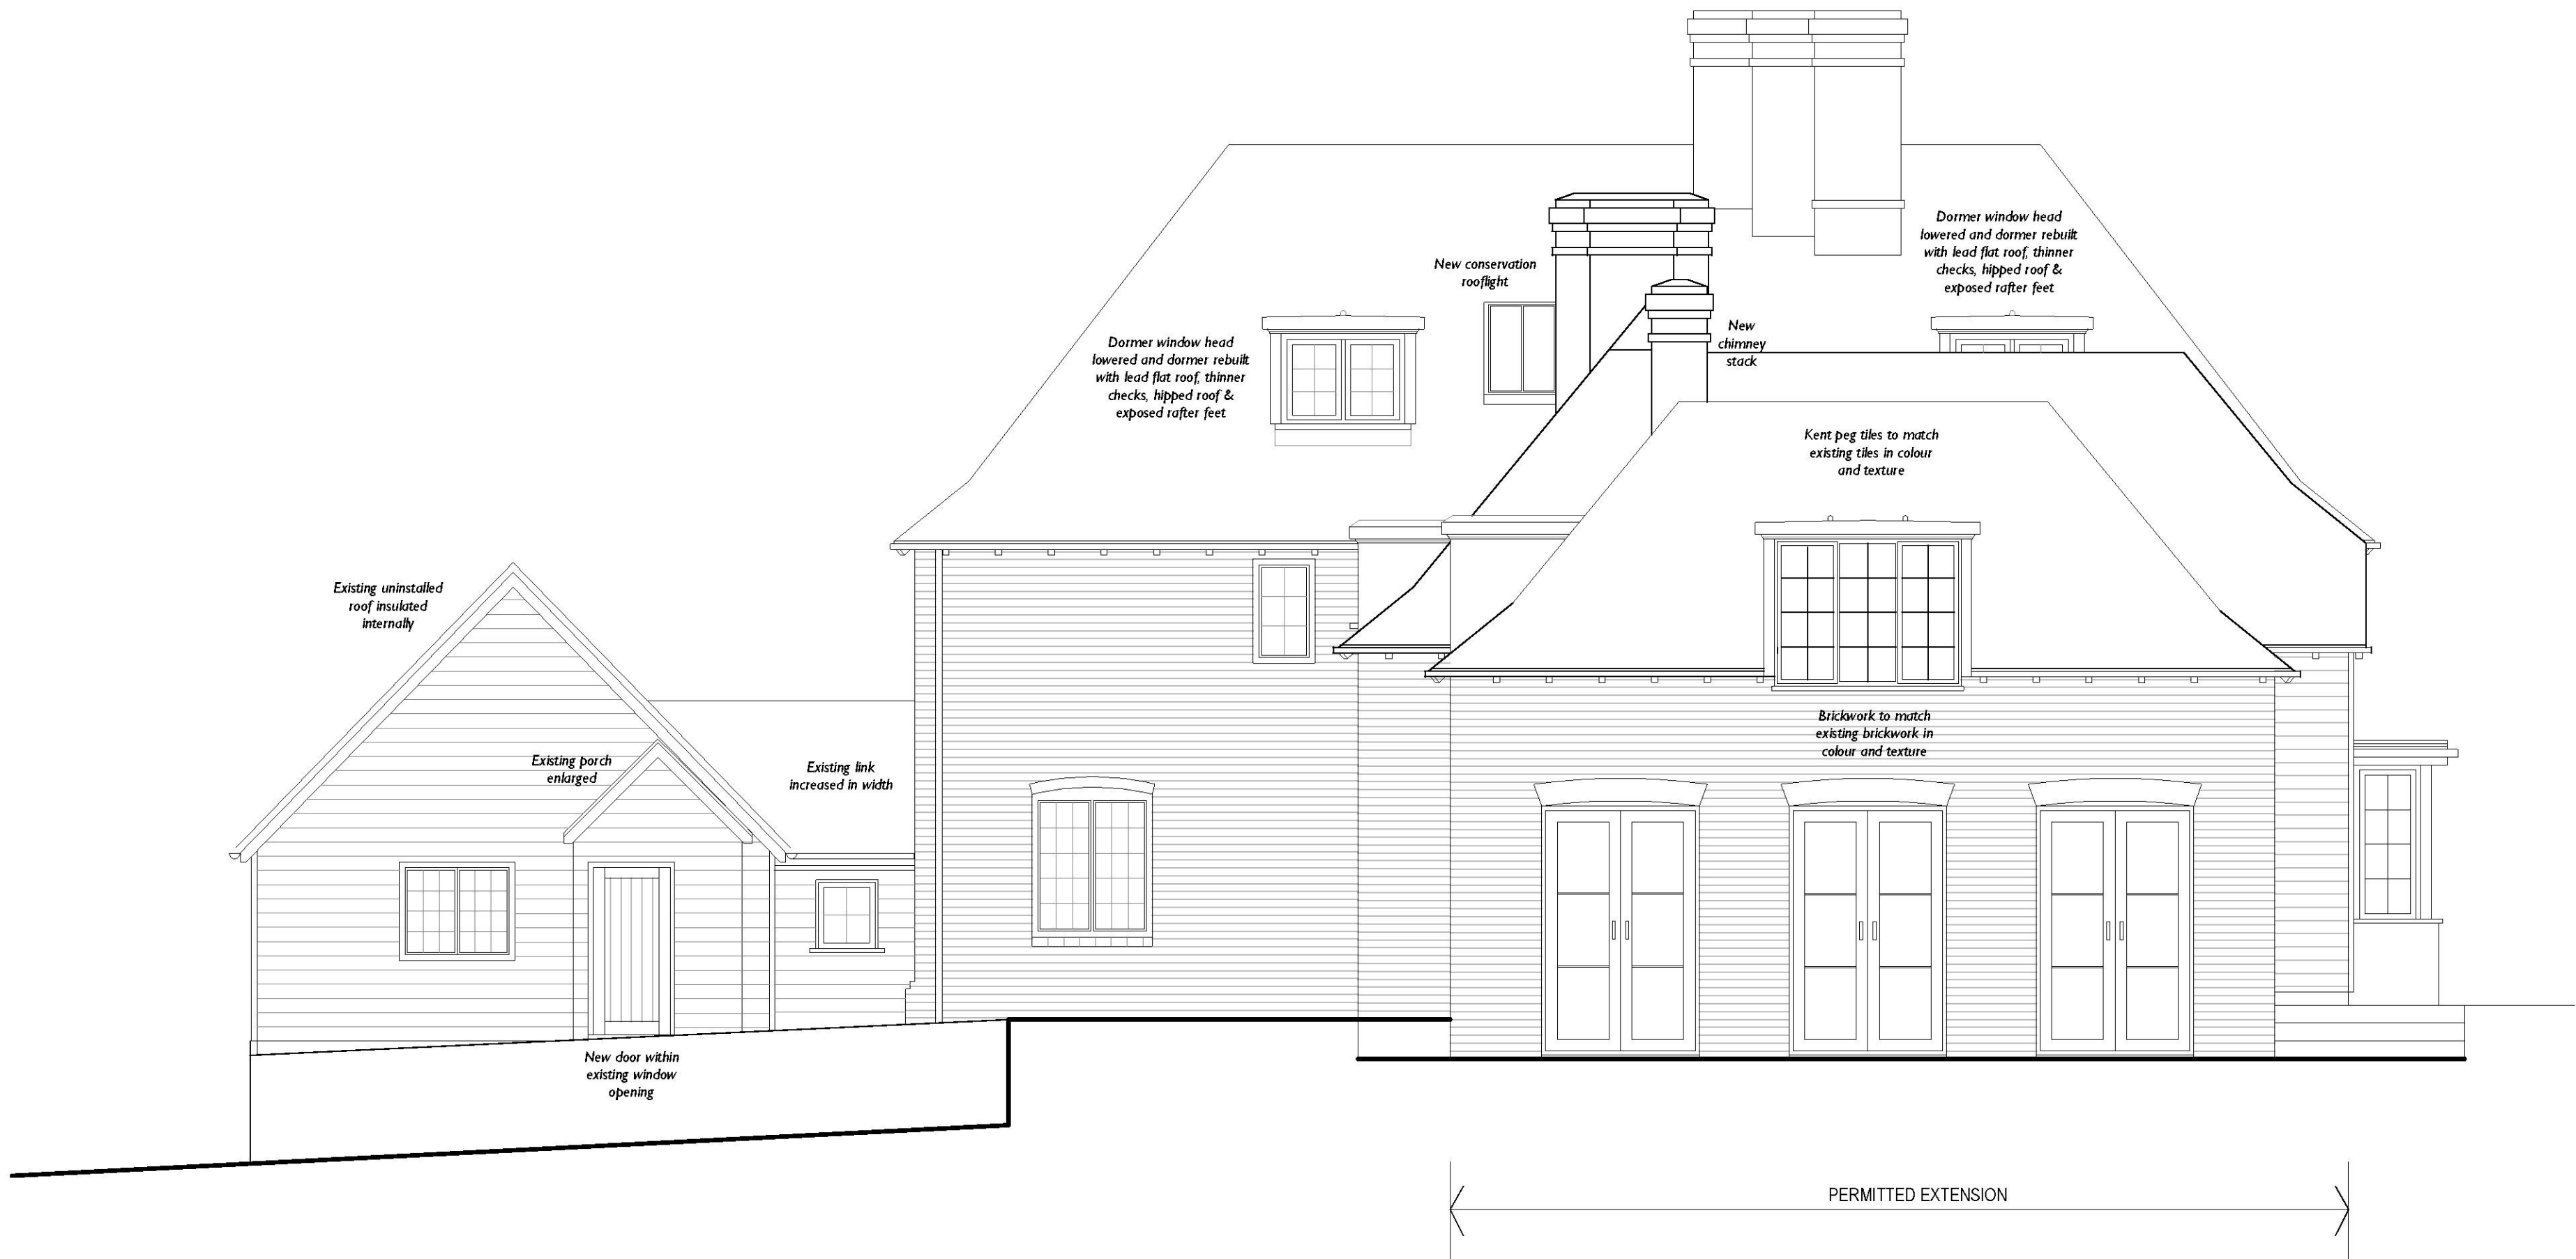

2 Existing North-West Elevation
1:50 at A1



Notes:

Drawings are based on survey data and may not accurately represent what is physically present.

Do not scale from this drawing. All dimensions are to be verified on site before proceeding with the work.

All dimensions are in millimeters unless noted otherwise.

Purcell shall be notified in writing of any discrepancies.

Key Plan
not to scale


First Issue

ISSUE	DATE	DRAWN	CHECKED	DESCRIPTION
CLIENT		Mrs P Beaugie		
PROJECT		Dundas Farm		
DRAWING TITLE		Existing Elevations Sheet 1 of 2		
SIZE & SCALE		A1L	1:50	
DRAWING STATUS		WORK IN PROGRESS		

JOB NUMBER 235103

DRAWING NO. 162

REVISION -

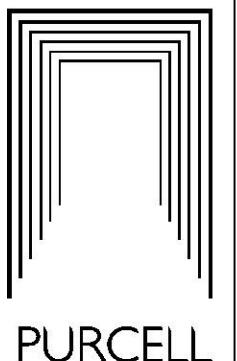

PURCELL