
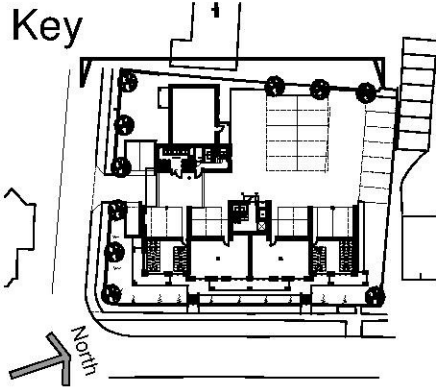
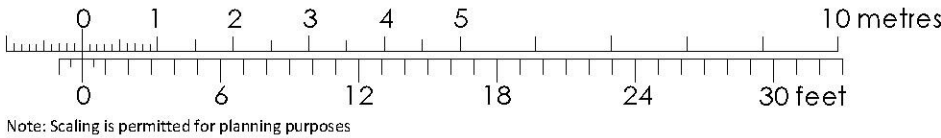


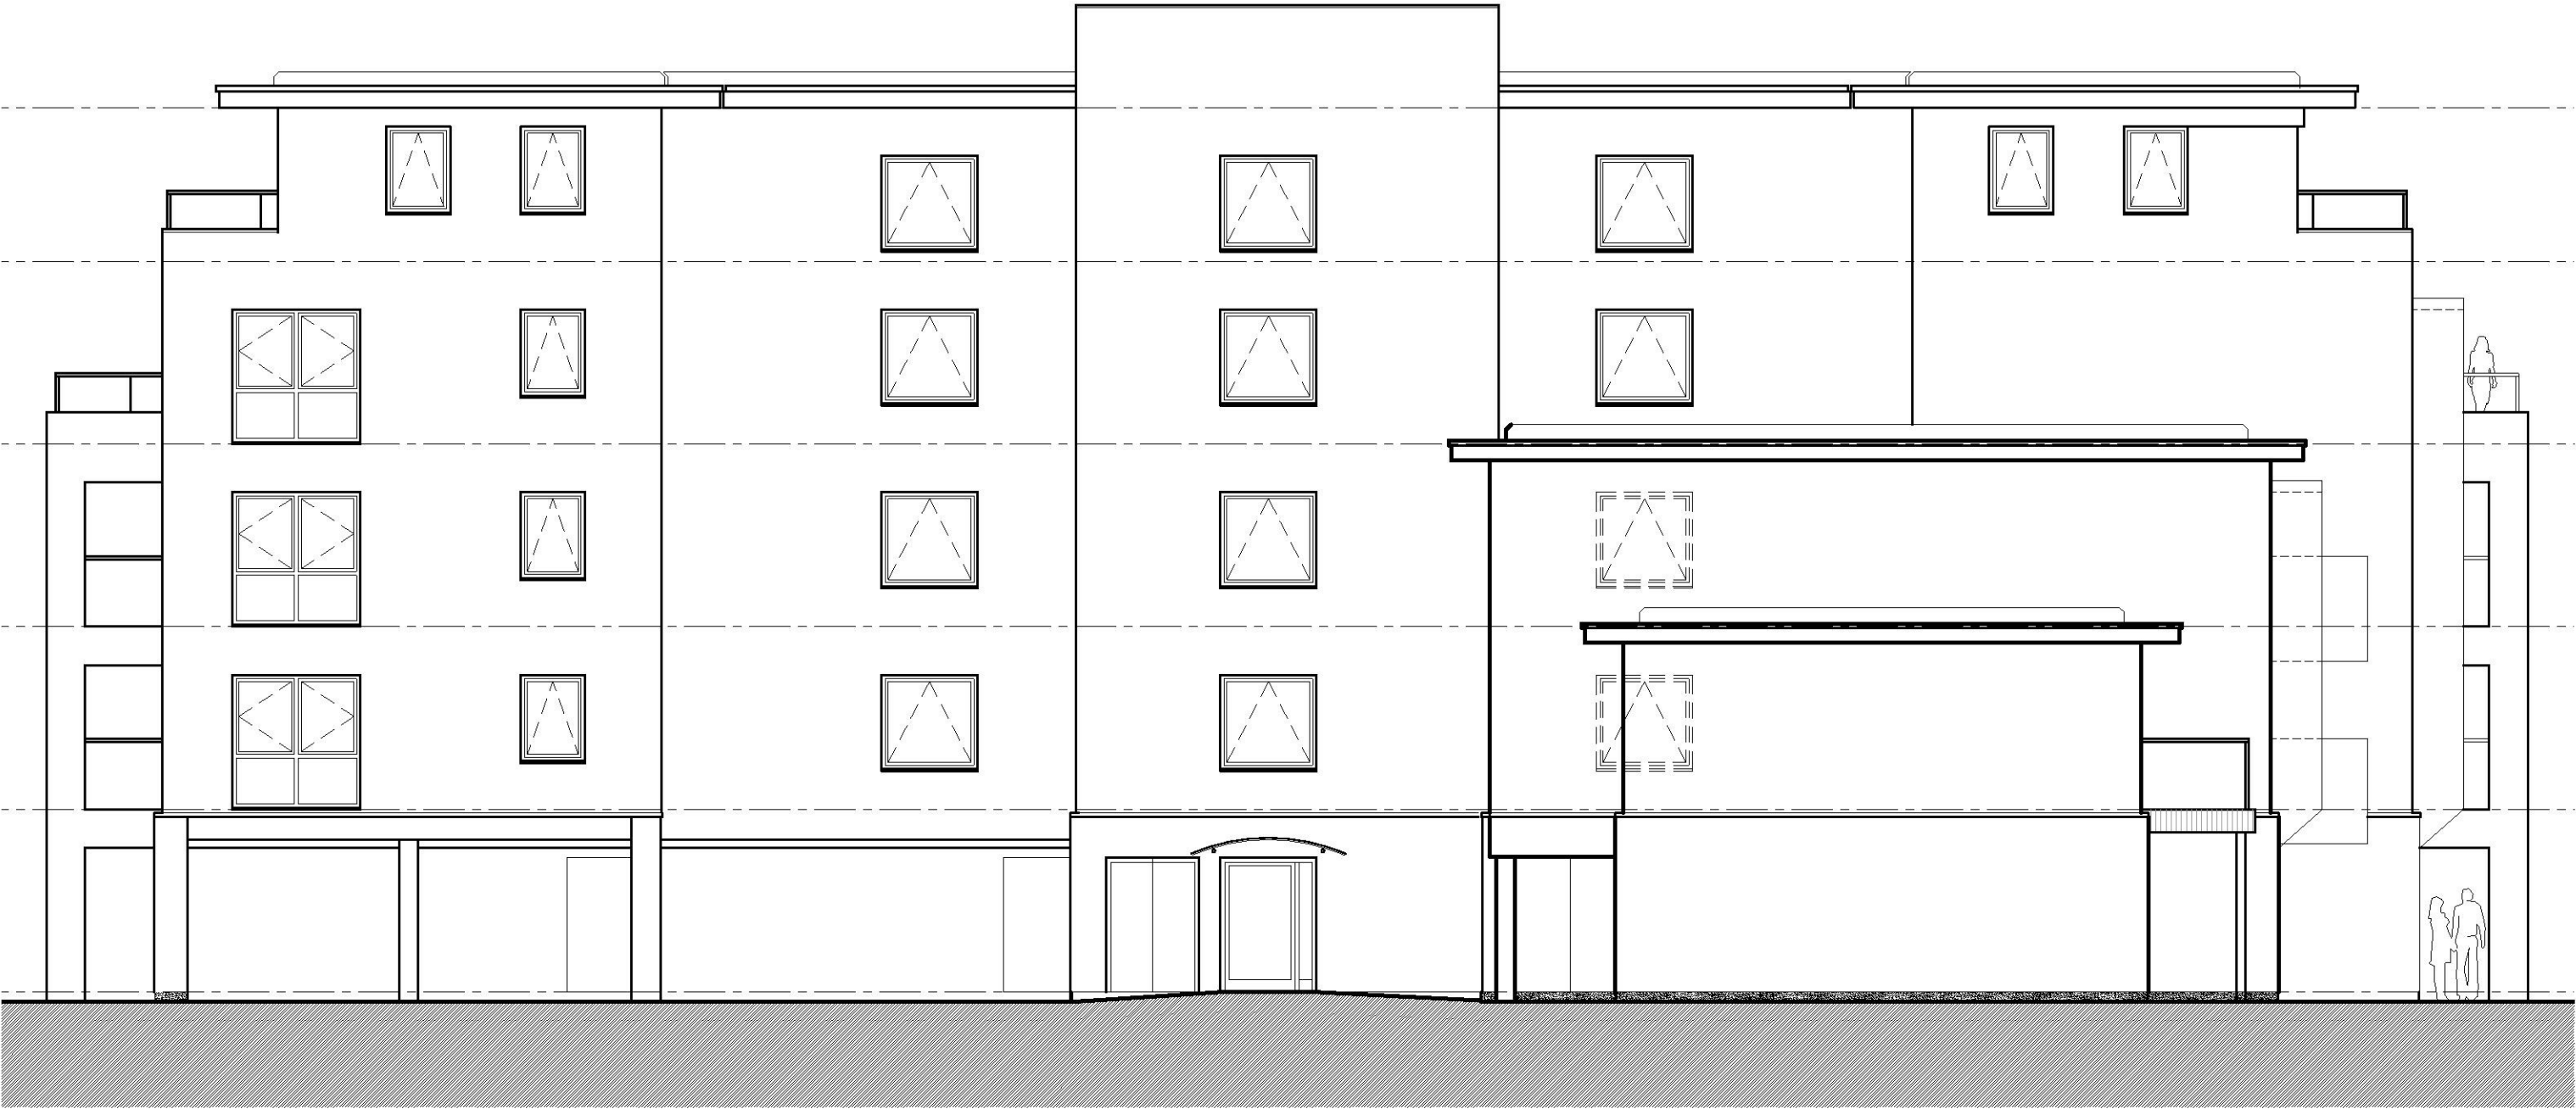

Rev.	Date	Drawn	Details
© This drawing is the copyright of Judge Architects Ltd and should not be copied or reproduced without written consent. All Rights Reserved. Do not scale from this drawing. Check all dimensions before fabrication and notify of any discrepancies.			
Judge Architects Ltd			
21 Oxenturn Road, Wye, Ashford, Kent, TN25 5BH - 07967 191686 - judge.architects@gmail.com			
Project	143 Queens Road, Littlestone, Kent, TN28 8NA	Title West Elevation	
Client	OCB Construction Ltd, Chaldon House, Caterham, Surrey, CR3 5PJ		
Scale	Size	Drawn	
1:100	A3	MJ	
Date	Chkd		
16/05/16	MJ		
Drawing Number 14.11.09		Rev. -	