
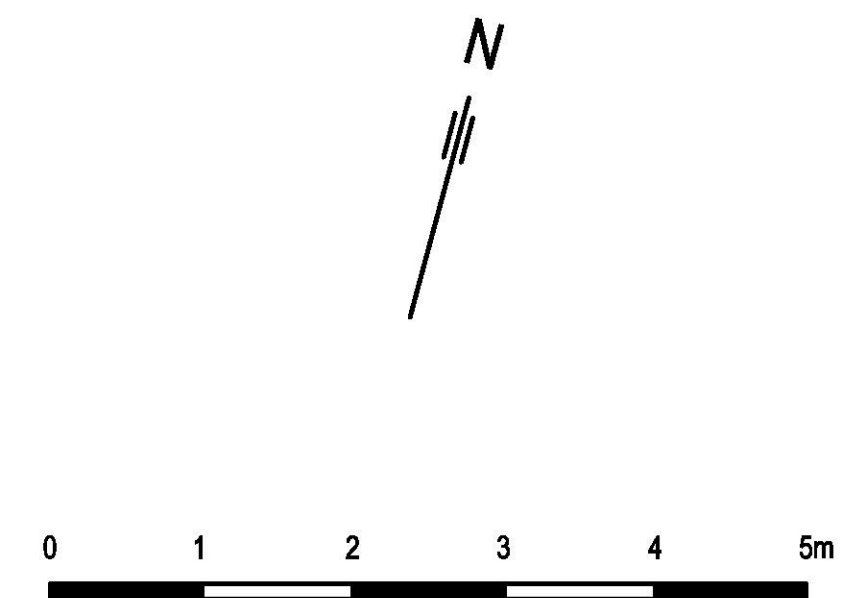


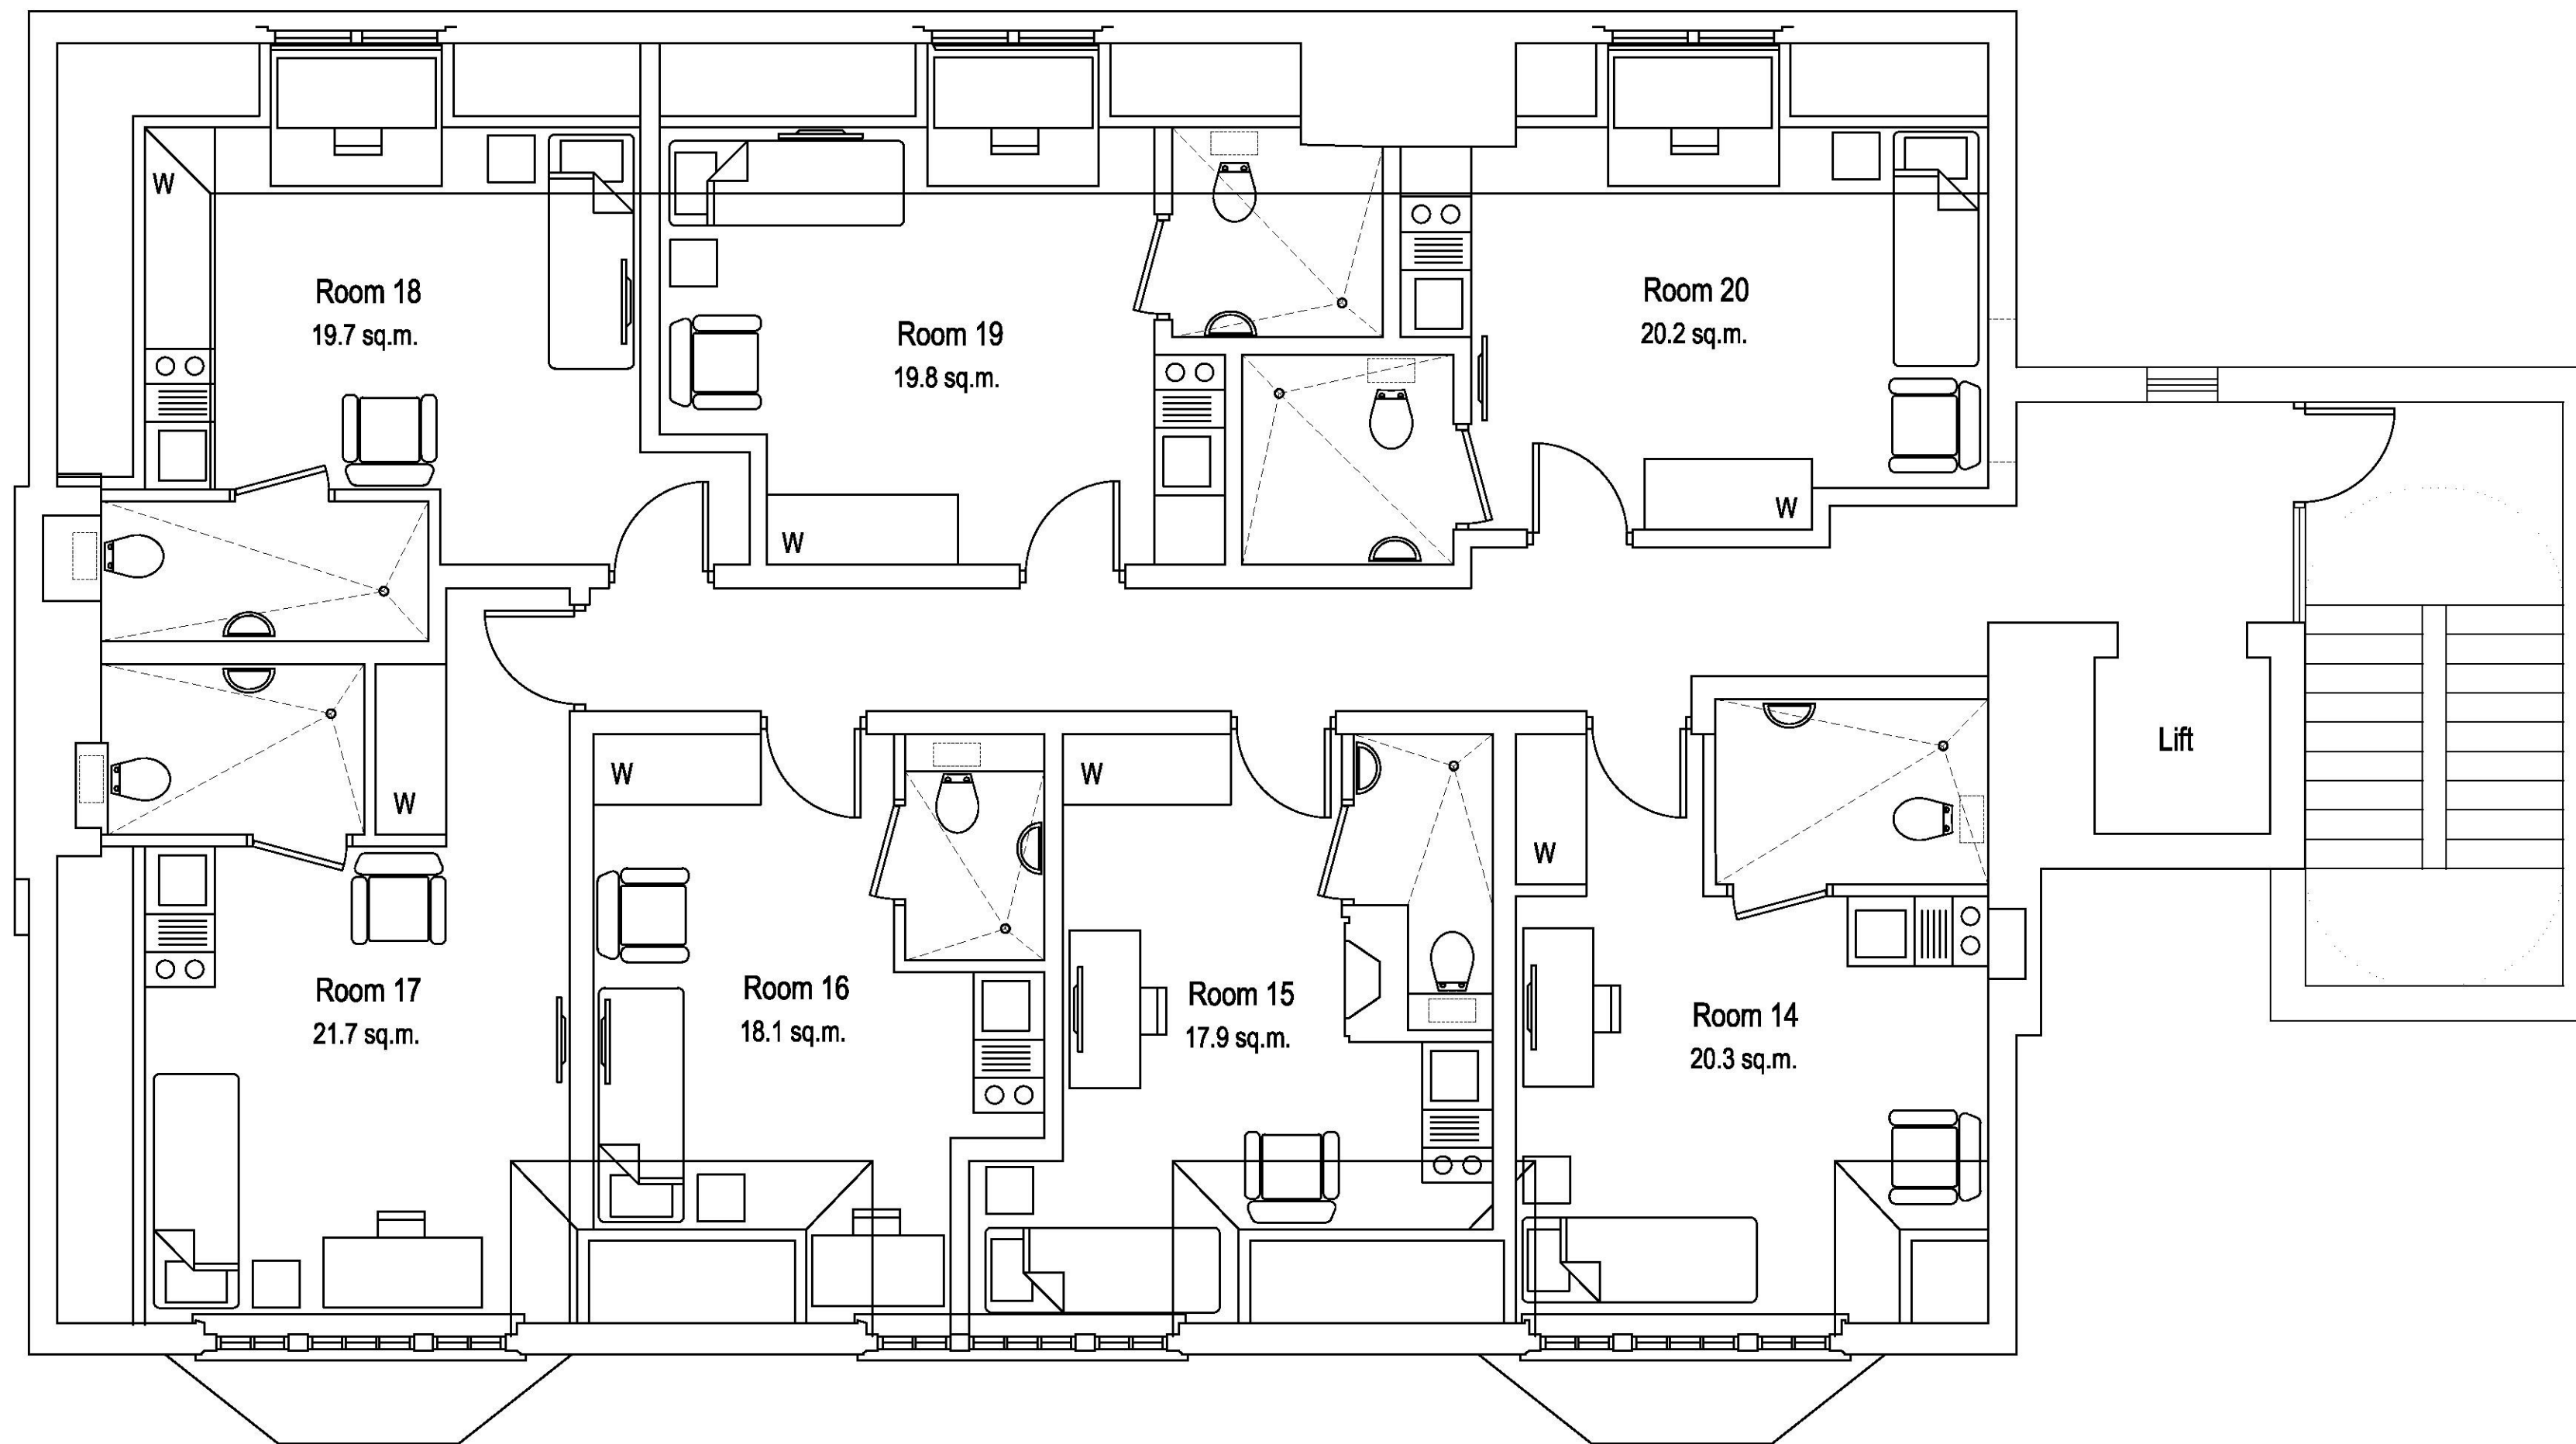

A KH 13.05.16 Kitchenettes added to rooms and some rooms reconfigured so they are more equitable in area.
Revisions

 DESIGNSCAPE Consultancy Limited ARCHITECTURE + URBAN DESIGN		1A The Landway, Bearsted, Maidstone Kent, ME14 4BD Tel: 01622 735977 Fax: 01622 736087 designscapeconsultancy.co.uk		
Client Atlas Partners Cheriton				
Project Former White Lion PH, 70 Cheriton High Street, CT19 4HF				
Drawing Title Conversion of PH: Second Floor Plan				
Scale 1:50 @ A1 1:100 @ A3	Drawn KH	Date Apr 2016	Dwg. No 231/302	Revision A