
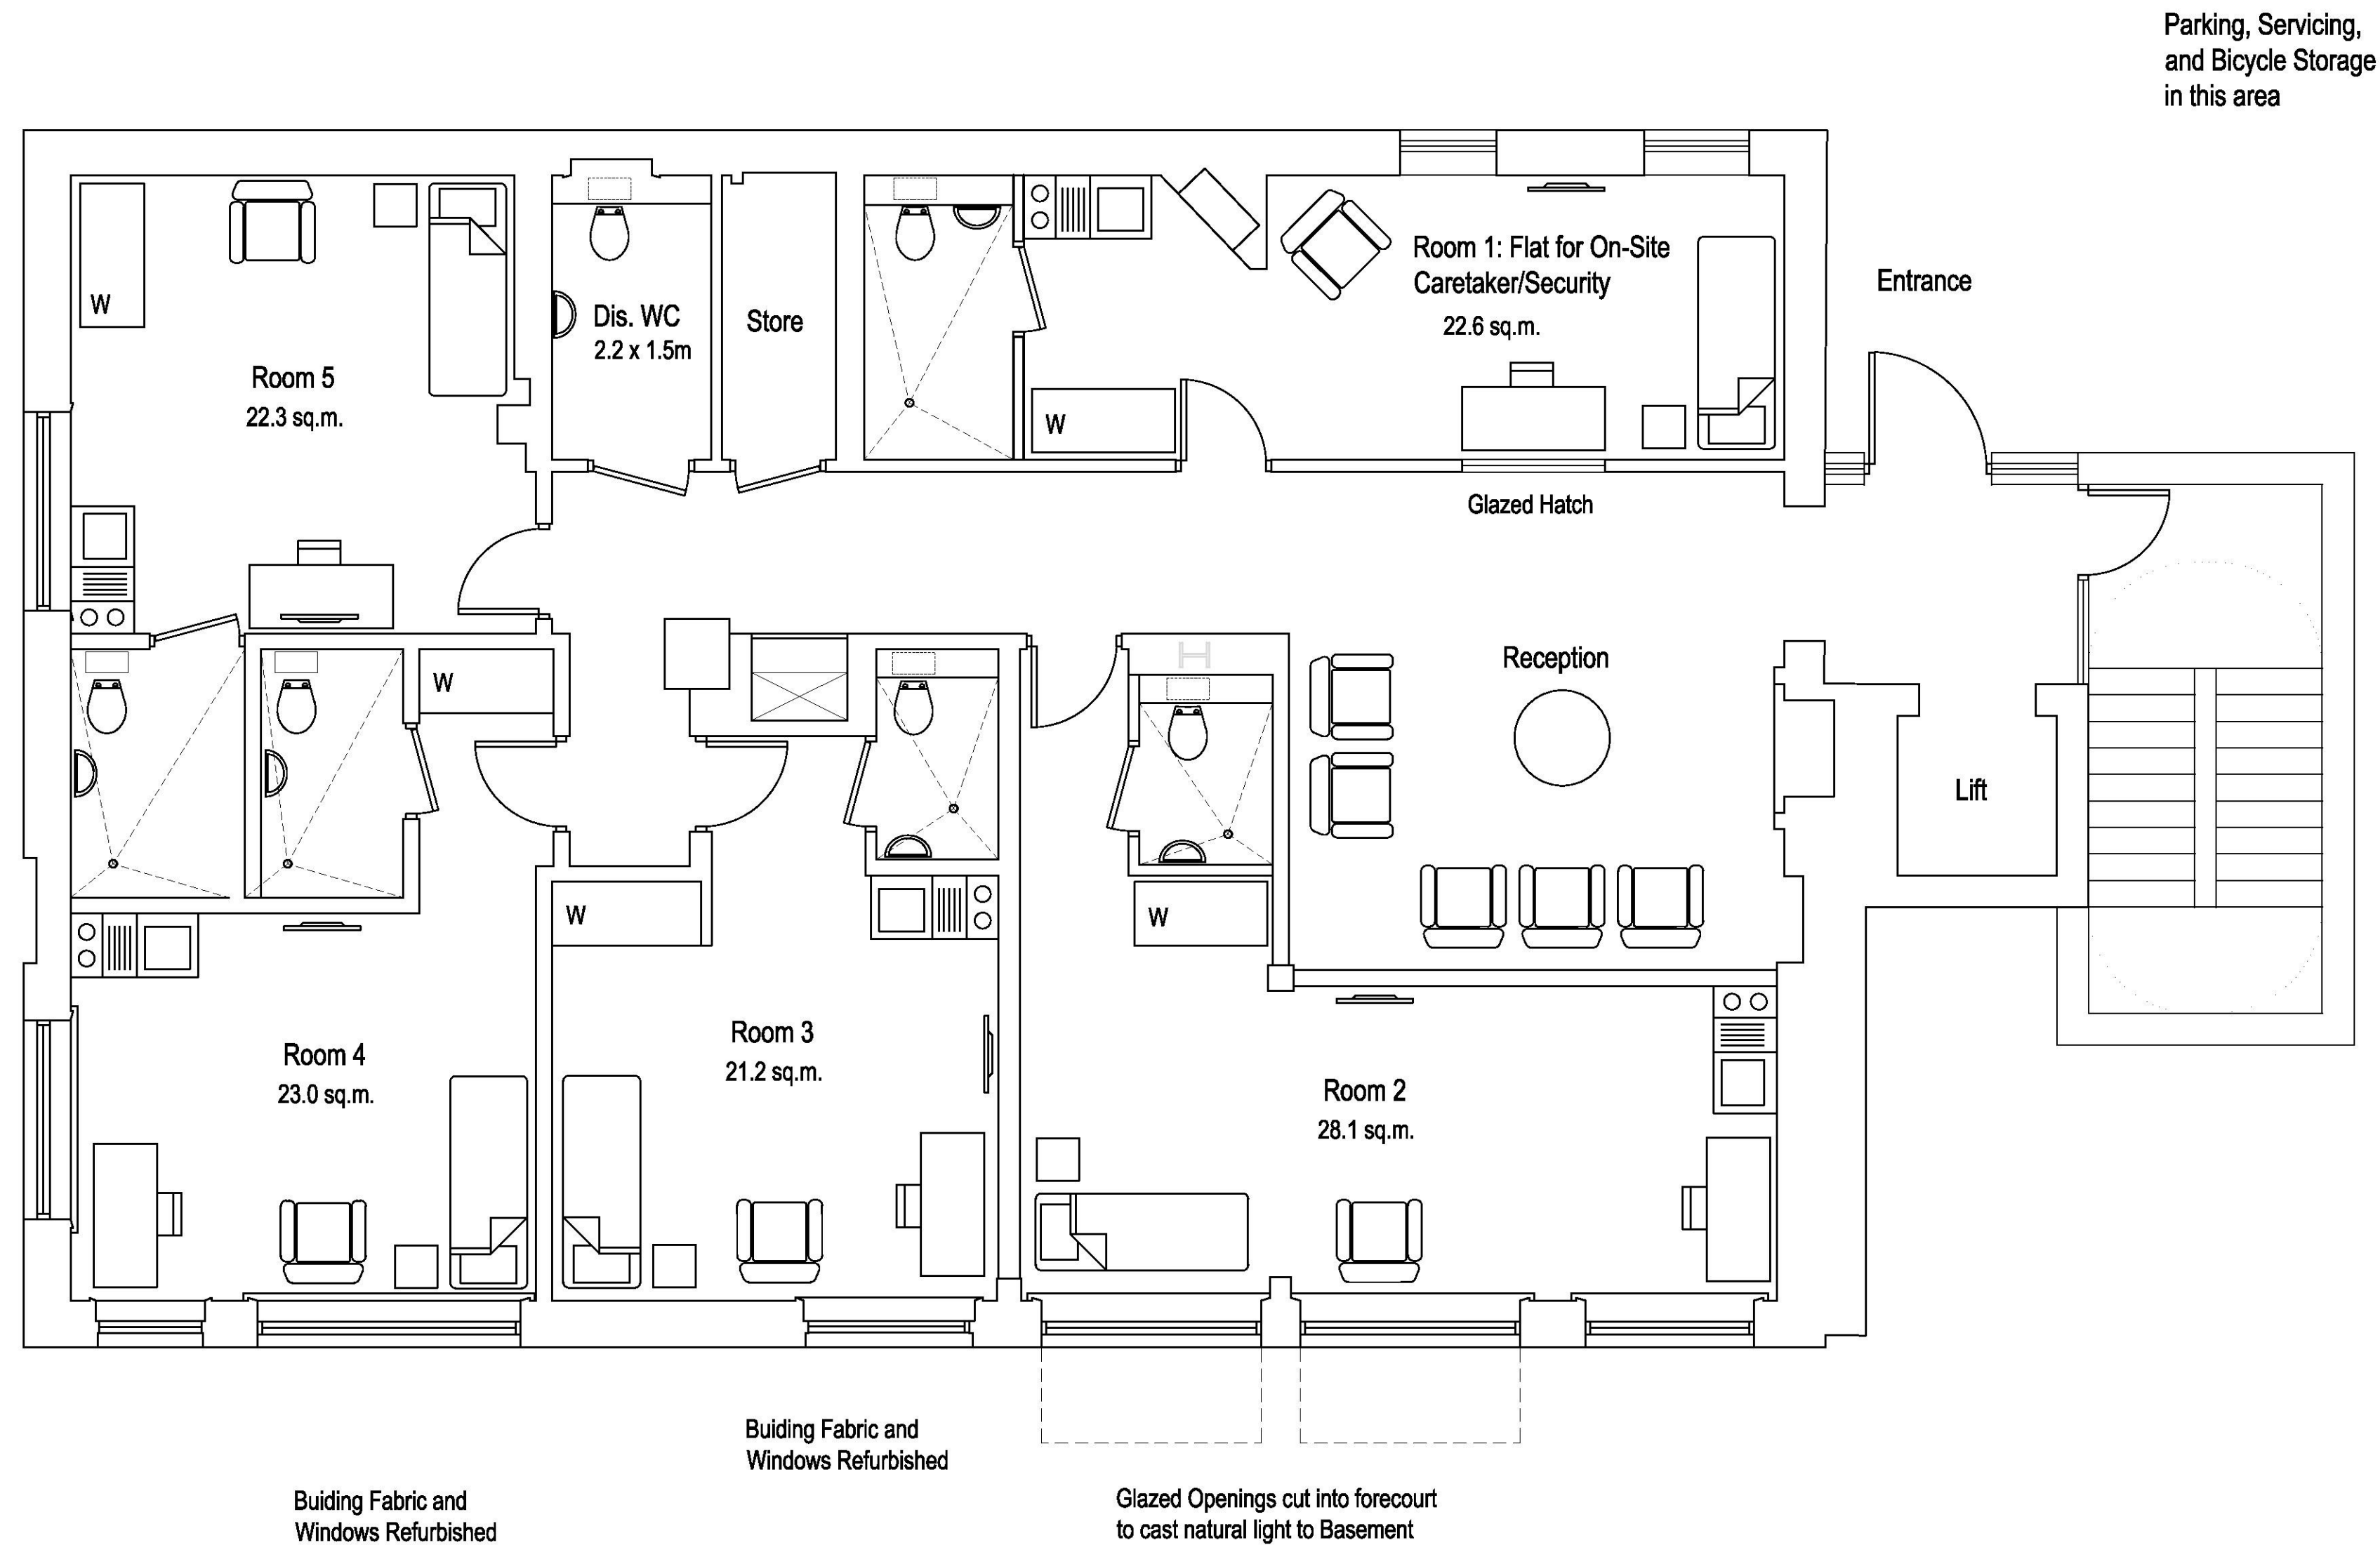


 

A KH 13.05.16 Plan amended by omitting the previously indicated pool table in the reception area, reconfiguring the reception area, and enlarging rooms 2 and 3, and adding kitchenettes to rooms.
Revisions

 DESIGNSCAPE Consultancy Limited ARCHITECTURE + URBAN DESIGN		1A The Landway, Bearsted, Maidstone Kent, ME14 4BD Tel: 01622 735977 Fax: 01622 736087 designscapeconsultancy.co.uk		
Client Atlas Partners Cheriton				
Project Former White Lion PH, 70 Cheriton High Street, CT19 4HF				
Drawing Title Conversion of PH: Ground Floor Plan				
Scale 1:50 @ A1 1:100 @ A3	Drawn KH	Date Apr 2016	Dwg. No 231/300	Revision A