


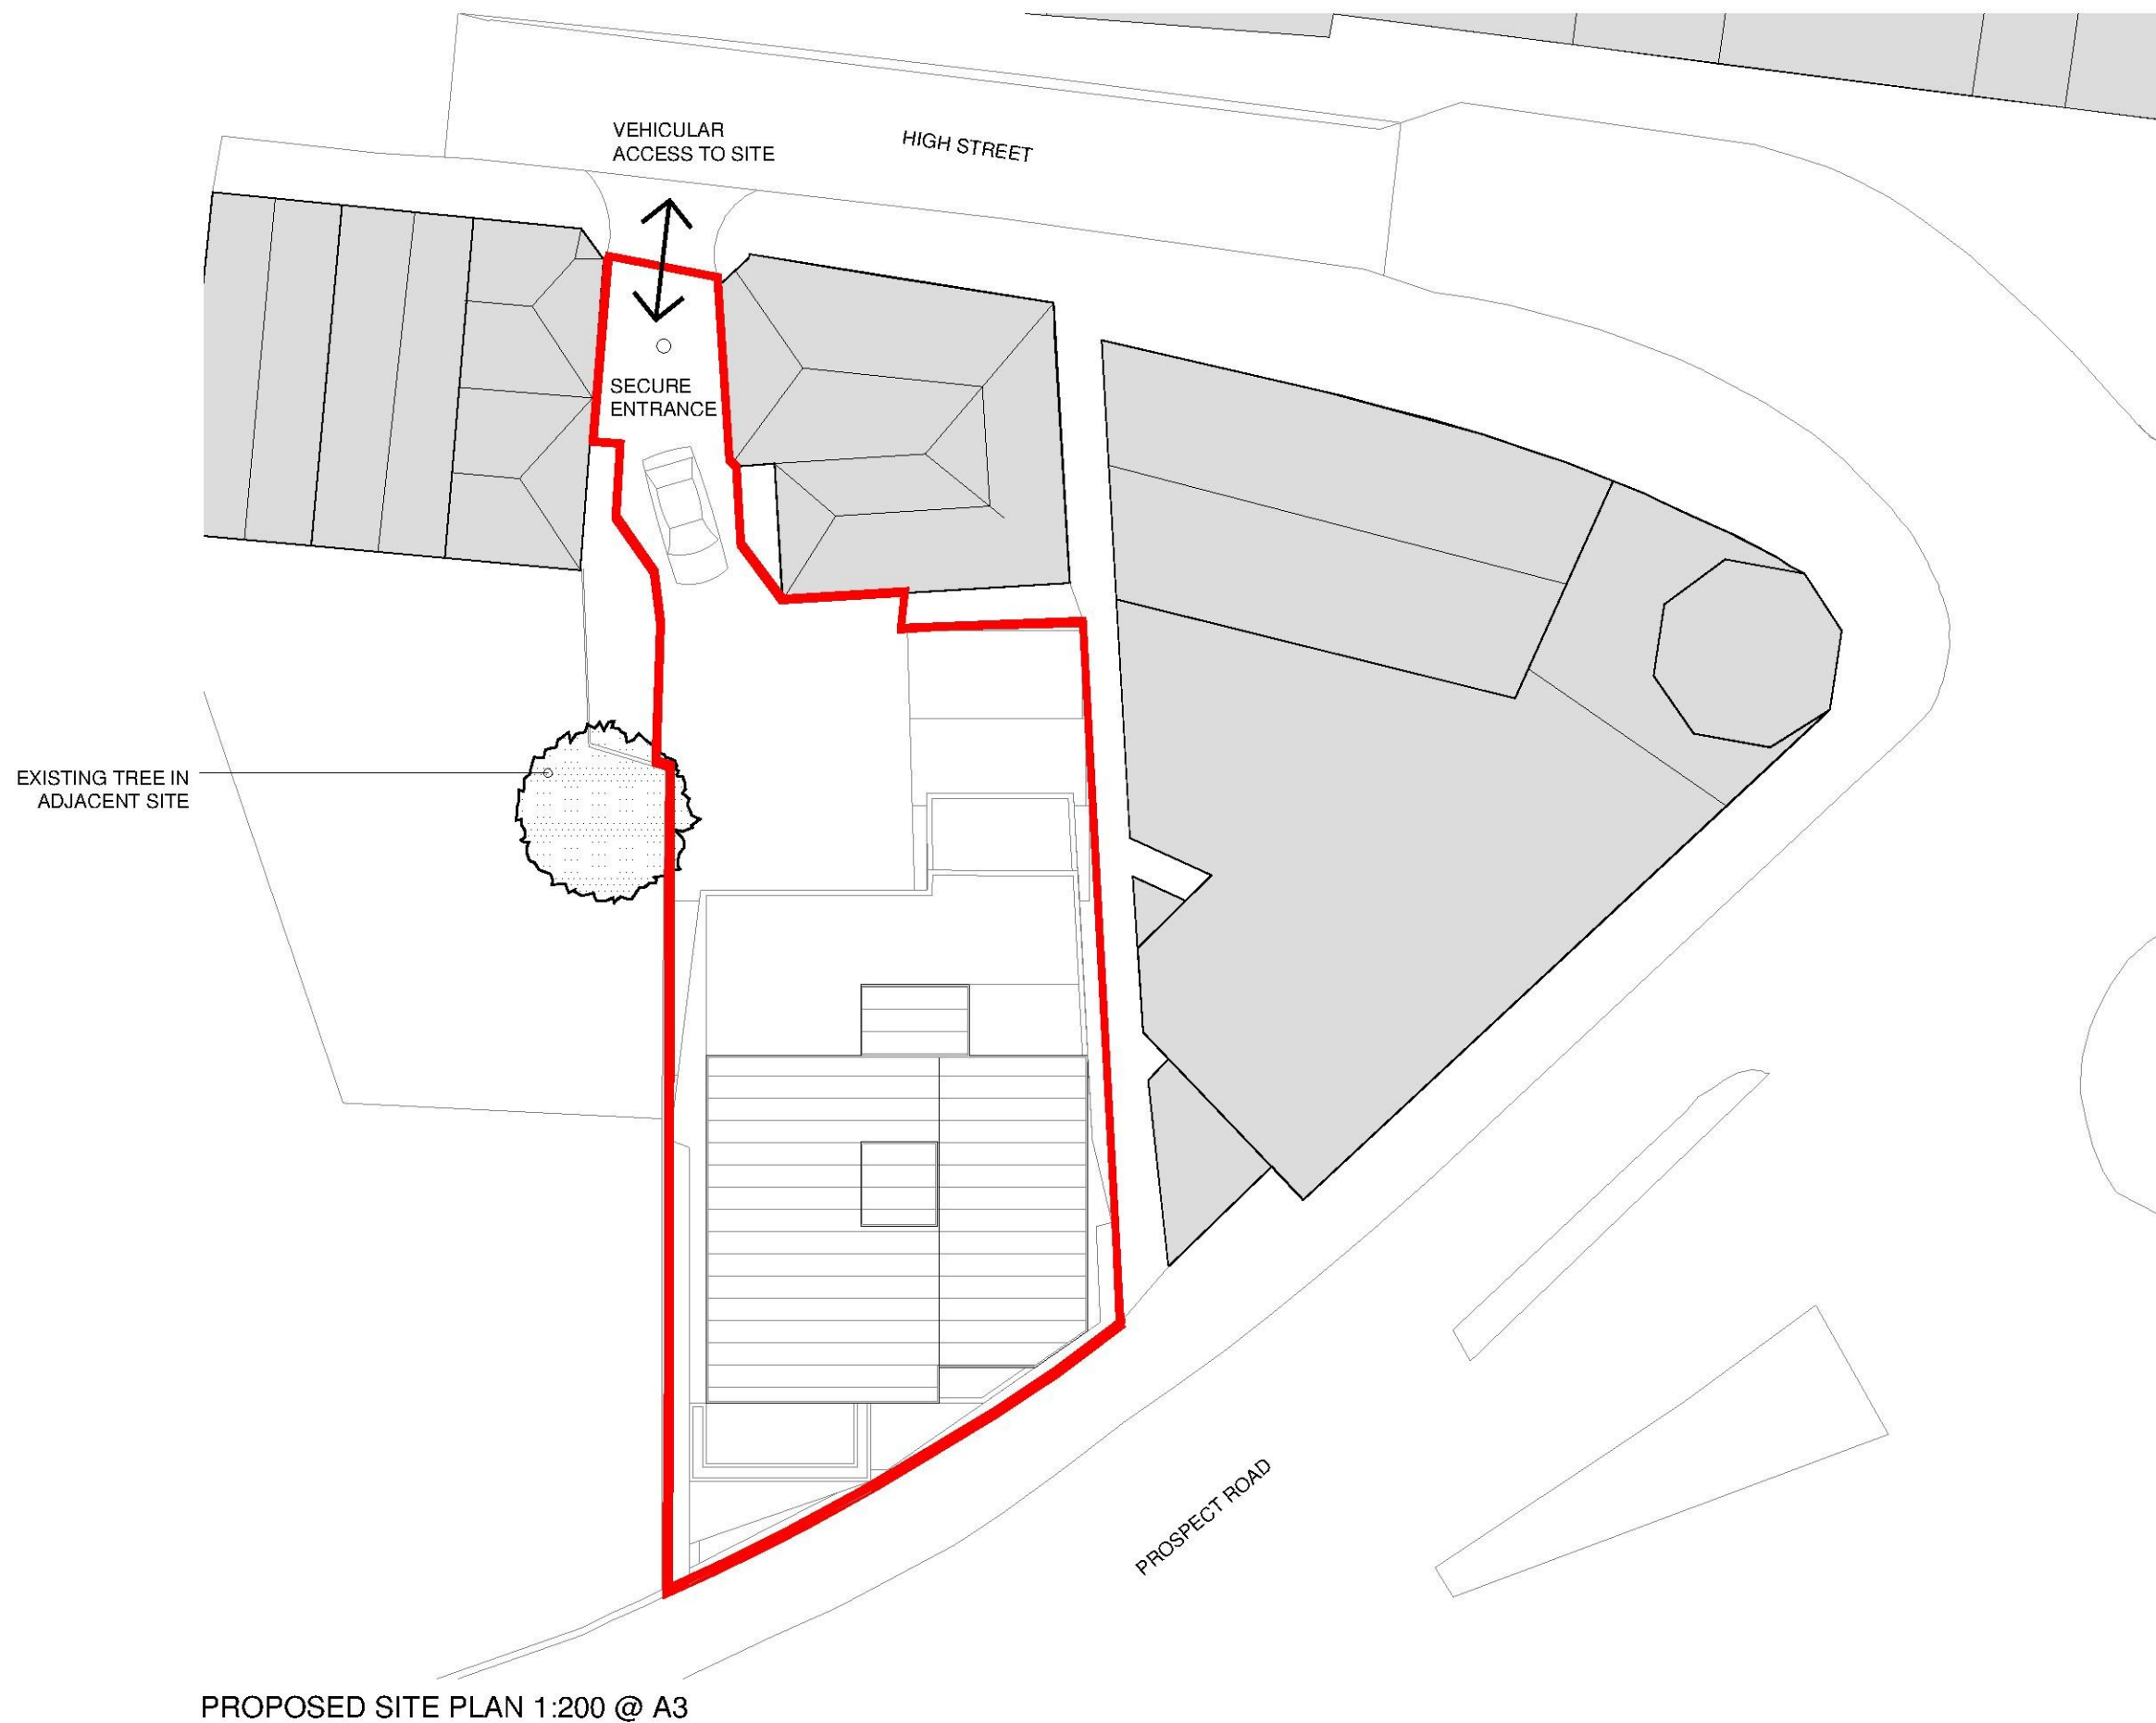

PROPOSED SITE PLAN 1:200 @ A3

 SITE BOUNDARY

 SURROUNDING

 NORTH

LAND TO REAR OF 162 HIGH STREET

SCALE 1:200

0 1 2 4 6 8 10M

© This drawing is the copyright of **guy hollaway architects** and should not be copied, reproduced without written consent. All Rights Reserved.

All dimensions are to be checked on site prior to fabrication and the Architect should be notified of any discrepancy.

Do not scale from this drawing

Revisions

Project	Land to Rear of 162 High Street Hythe, Kent
Client	Melt Homes
Title	Proposed Site Plan
Status	PLANNING
Scale	A3 1:200
Date	April 2016
Drawn	AB
Checked	ME

guy hollaway
architects

London | Fourth floor | 251 Pentonville Road |
T +44 (0)20 7014 6000 | F +44 (0)20 7014 6001 | E info@gha.co.uk

Kent | The Tramway Studios | Ramsgate Road |
T +44 (0)1303 265216 | F +44 (0)1303 265214 | E kent@gha.co.uk

Project Number
15.083

Drawing Number
040

BIM Number