



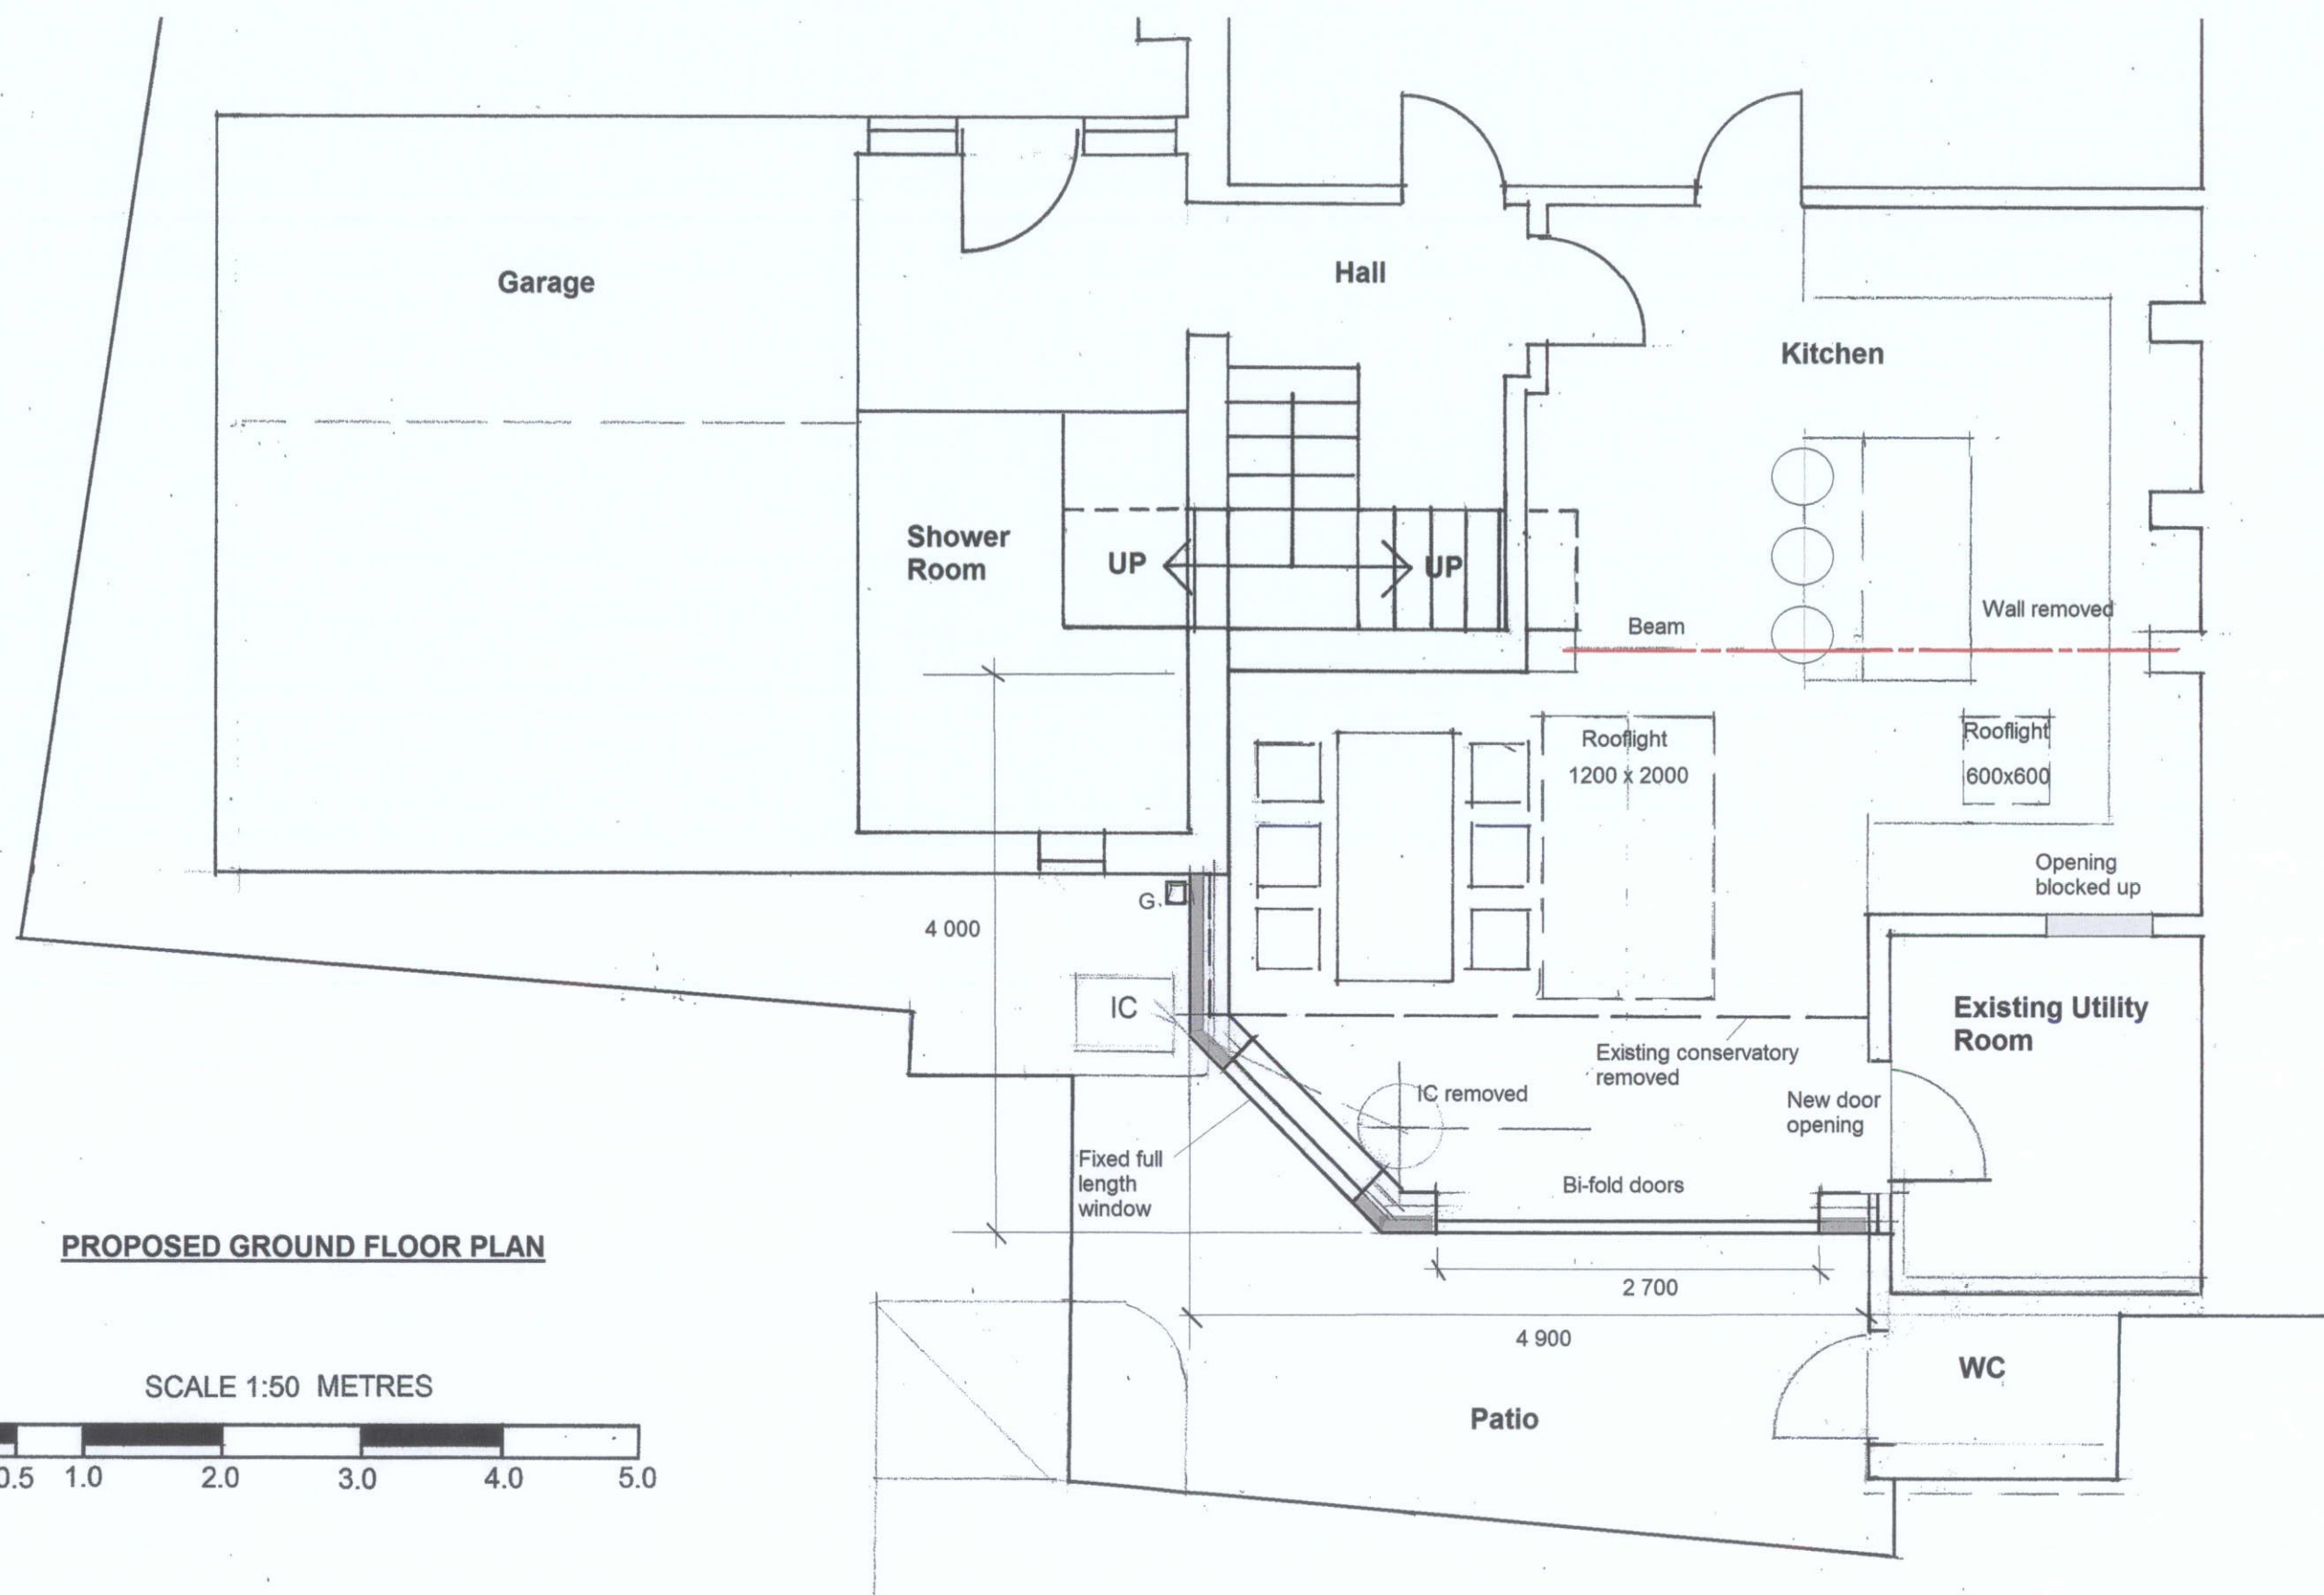

PROPOSED GROUND FLOOR PLAN

SCALE 1:50 METRES

 

Paul Webster BUILDING DESIGN LTD
01233 732977

NOTES:

All dimensions must be checked on site and not scaled from this drawing.

Client
Mr. and Mrs. J. Horton

Job Title
**Yew Tree Cottage, Stone Street,
Stanford North, TN25 6DN**

Scale
1:50 @ A3

Drawn by PW
Date Aug 2016

Drawing Title
Proposed Ground Floor Plan

Drg No.
P/226/01(2)

Rev