

NOTES

Do not scale from this drawing.


Verify all dimensions on site before commencing work or preparing any shop drawings.

All materials, workmanship and components must comply with all relevant British Standards, Codes of Practice and any manufacturer's instructions that apply.

All errors, omissions or discrepancies must be reported to the Supervising Officer immediately upon discovery.

This drawing and design remains the copyright of SOUTH EAST ARCHITECTURAL SERVICES LIMITED until such time as assignable licence is granted.

SITE LOCATION

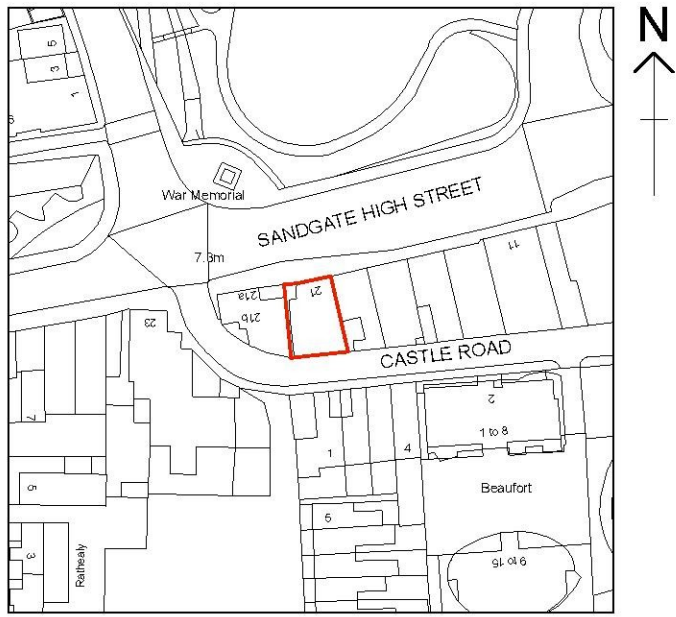

©Crown copyright. All rights reserved. Licence number 100045431


SCALE

1:1250

ADDITIONAL INFORMATION



FRONT ELEVATION - NORTH FACING
(AS EXISTING)
scale 1:100

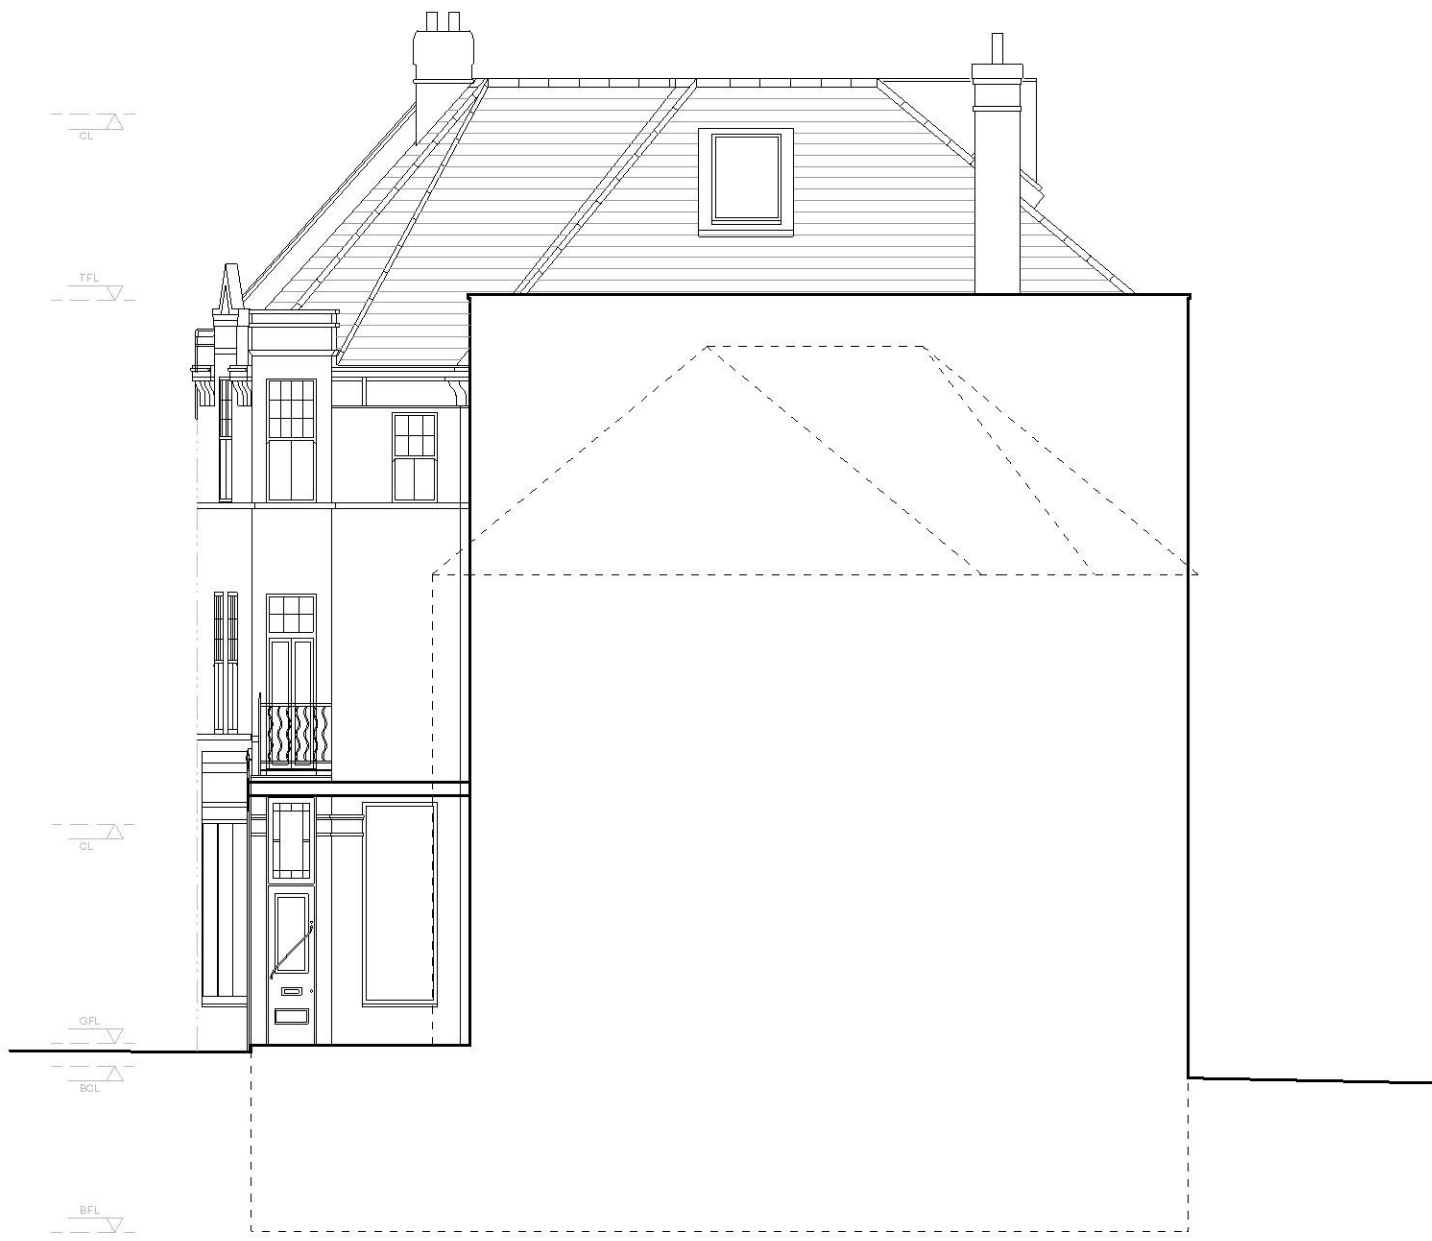

SIDE ELEVATION - WEST FACING
(AS EXISTING)
scale 1:100



REAR ELEVATION - SOUTH FACING
(AS EXISTING)
scale 1:100

PROJECT

ALTERATIONS AT 21 SANDGATE HIGH STREET, FOLKESTONE, KENT, CT20 3BD

CLIENT

MR M. JORDAN

DRAWING TITLE

ELEVATIONS - AS EXISTING

DATE

JUN' 2016

SCALE

1:100 @ A1

DRAWING NO.

16/1777/PL/11

REVISION

NATURE OF REVISIONS



Address
South East Architectural Services Ltd
152 Maritime Street
Heron Bay
Kent
CT19 3QU

Tel:
01227 283100
Fax:
01227 810093
Web:
www.seas.me.uk
Email:
enquiries@seas.me.uk