



Existing Elevation C.

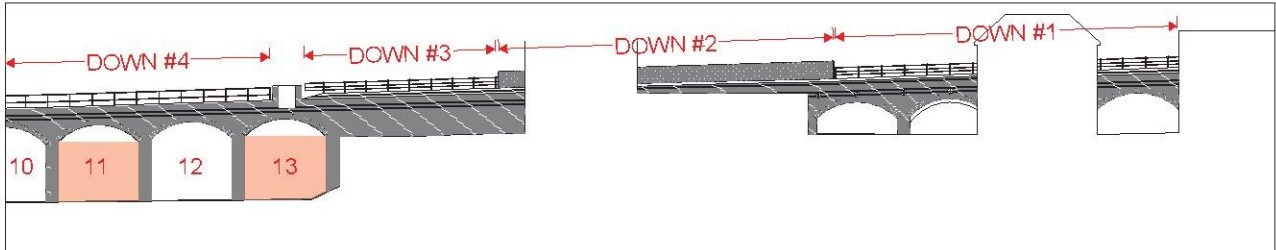

Existing Elevation D.

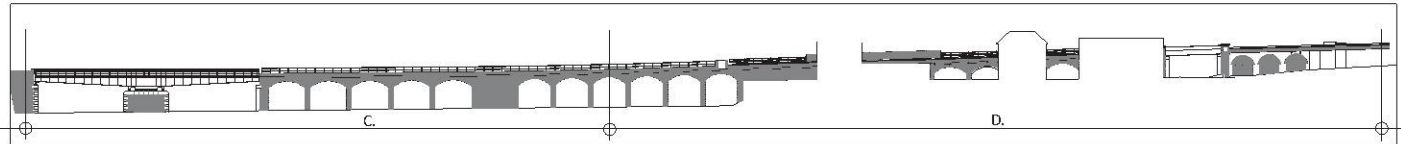

Key Elevation

ANNOTATED TO SHOW
EXISTING PARAPET
DESIGNATIONS AND SPAN
NUMBERS
ARCH INFILL SHADED

Notes:
Do not scale
Report all errors, omissions and discrepancies
Verify all dimensions on site before commencing any work or preparing specialist drawings
All materials, components and workmanship are to comply with the relevant British Standards, Codes of Practice and appropriate manufacturers recommendations
This drawing and design are copyright of Martello Building Consultancy



Client:
Folkestone Harbour Company
Harbour House
Folkestone Harbour
Folkestone
Kent

Drawing Info			
Existing Elevations			
Existing Harbour Viaduct - West Elevation			
Date	Scale	Revision	Drawing Number
April 2016	1:200 @ A1	-	23/68 / 003

Martello
Building Consultancy

Studio 9
2 South Street
Folkestone
Kent
CT20 1BW
info@martello.co.uk