




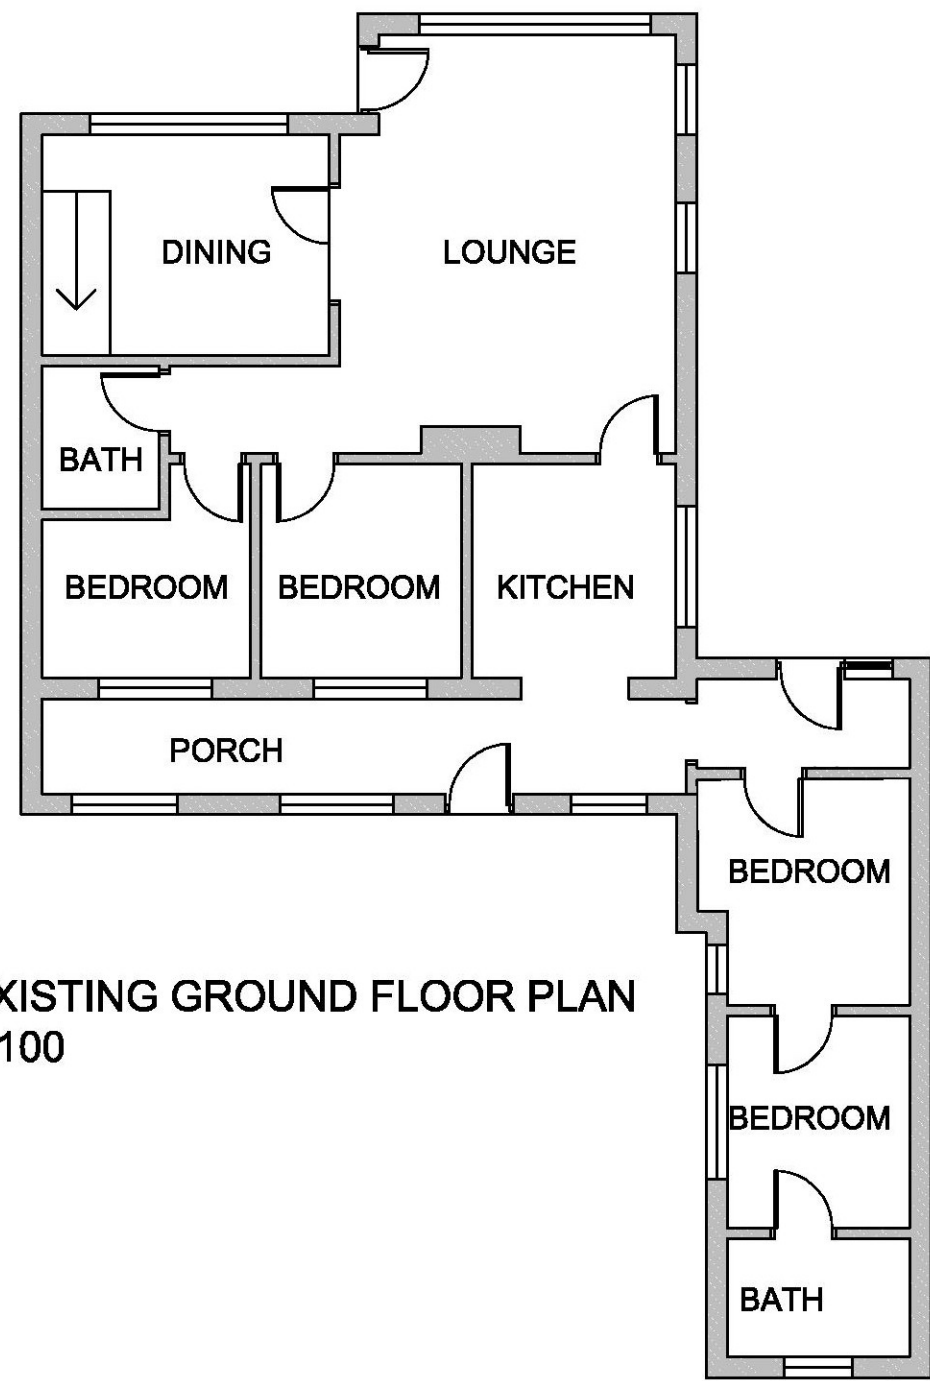


FRONT
ELEVATIONS AS EXISTING 1:100

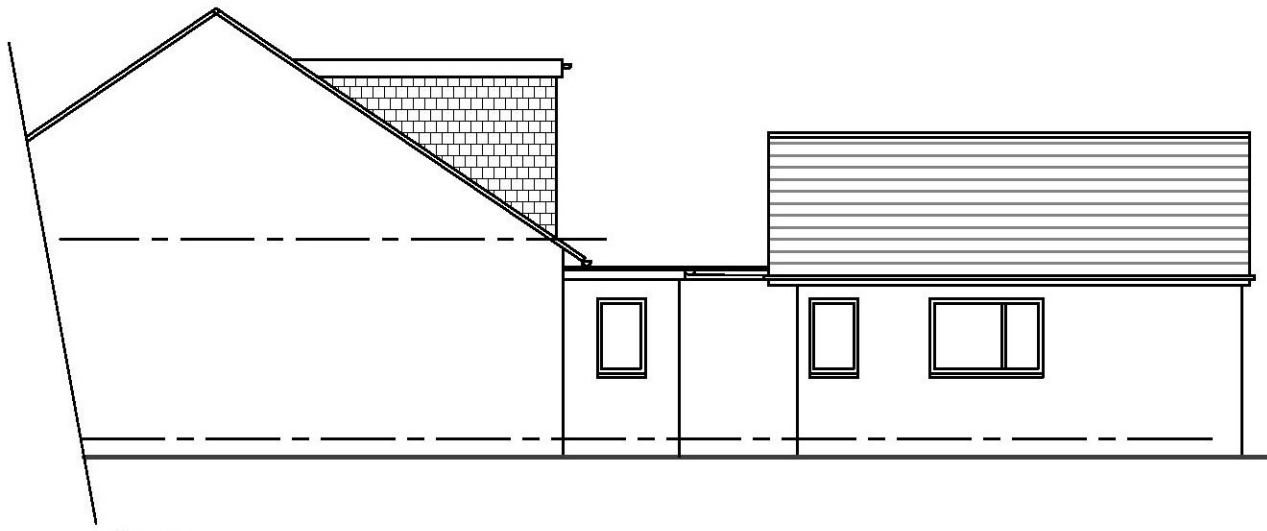

SIDE

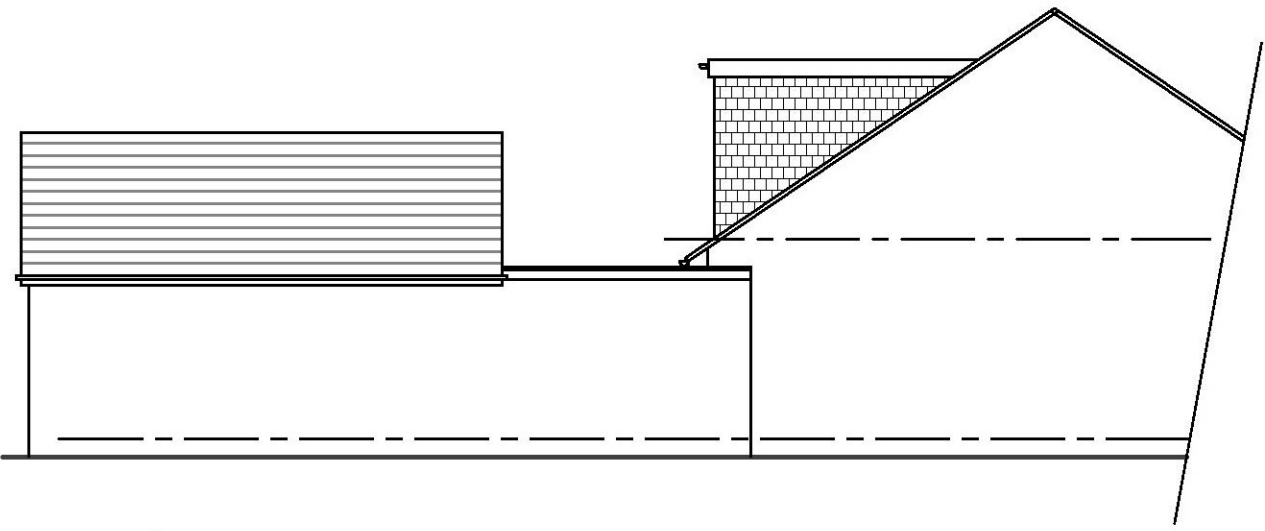


SIDE

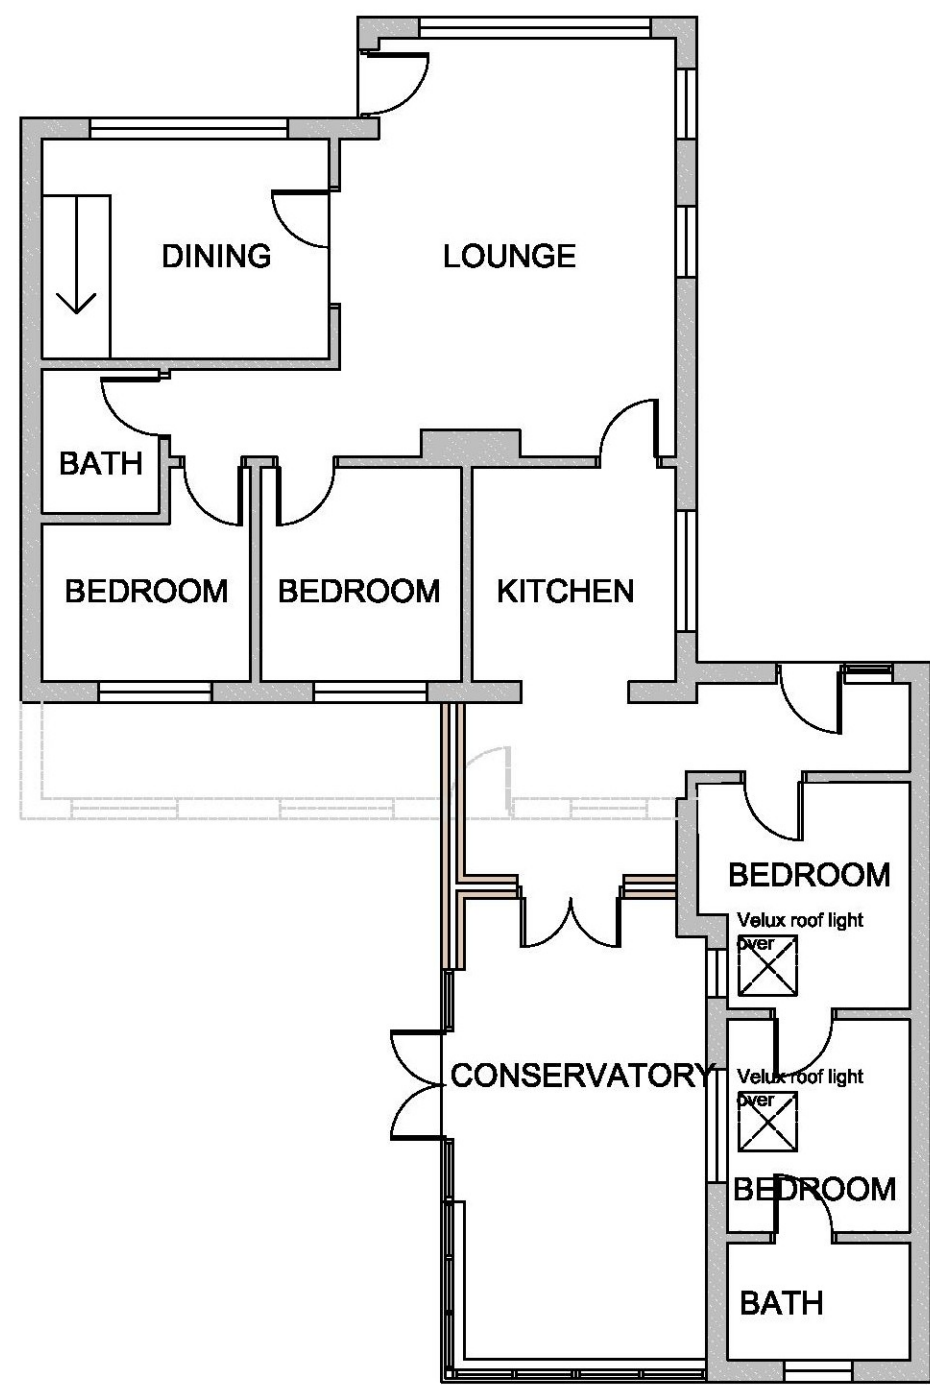


PROPOSED GROUND FLOOR PLAN
1:100




FRONT
ELEVATIONS AS PROPOSED 1:100

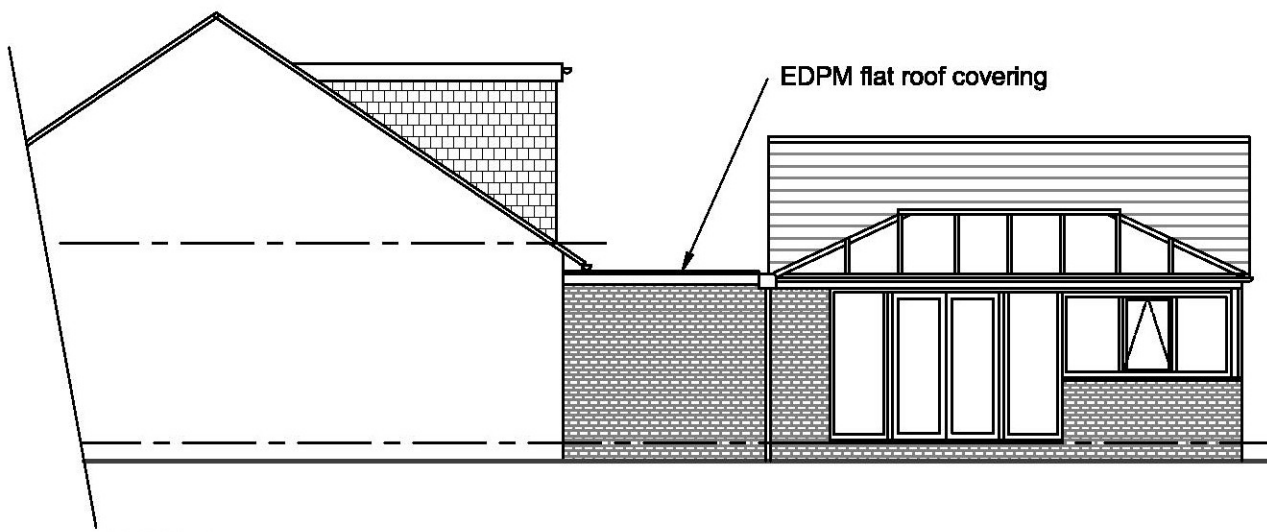

SIDE

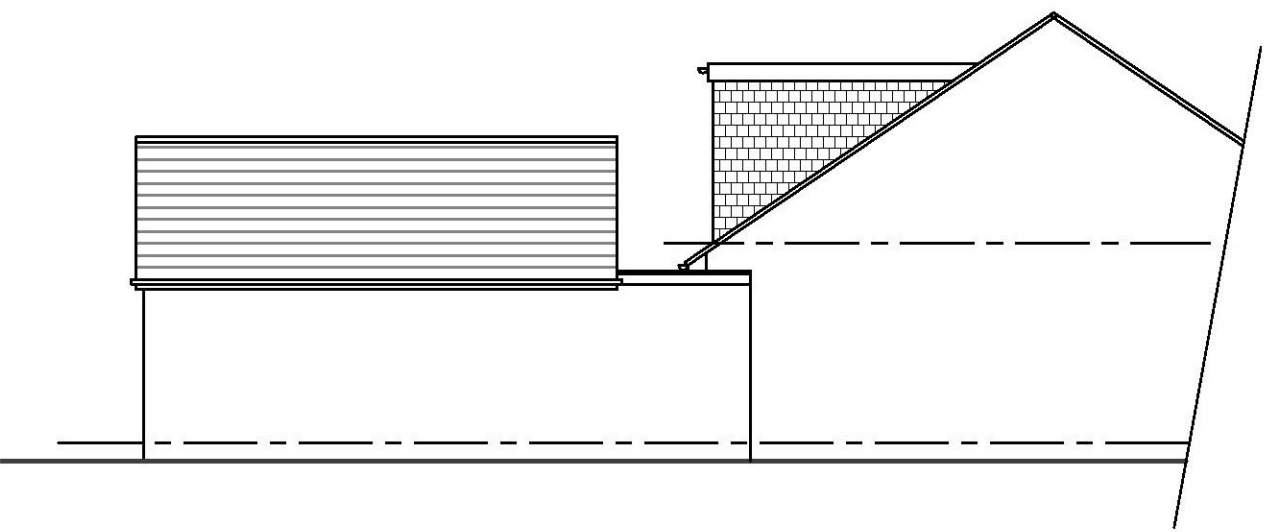

SIDE

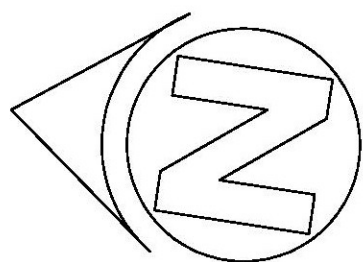

revisions	
RICHARD PARTINGTON ARCHITECTS	
6 Oaks Drive Sutton Coldfield West Midlands B75 5AP Tel: 07884 187 224	
client:	Mr & Mrs GALYER (16Z04142)
project:	150 The Parade, Greatsone, New Romney, Kent
drawing:	Planning Application
date:	July 2016
scale: 1:100 @ A1	drawing No: Zen/98/01
do not scale this drawing, all dimensions and levels to be checked on site by the contractor, this drawing remains the copyright of the Architect and may not be reproduced or copied without written permission	