

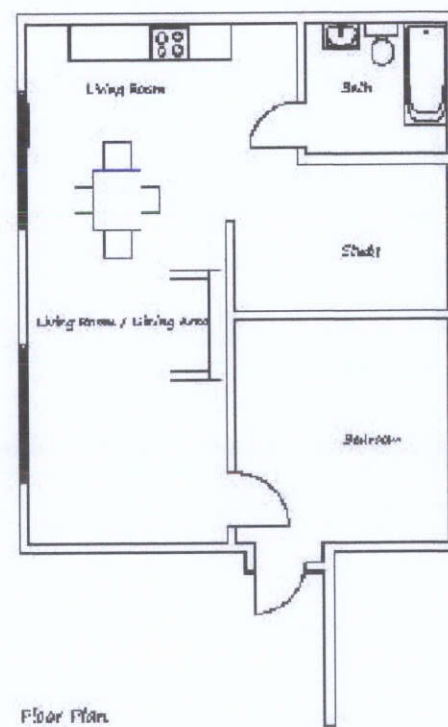


Corporate Post Room

08 AUG 2016

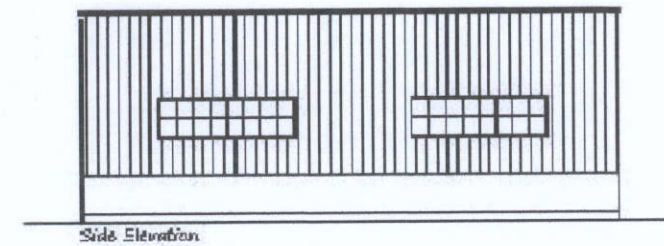

Building A

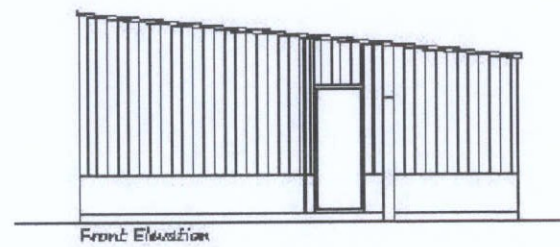

Job:
Middletown View,
Land Rear of St Barnabette College
Harvest Lane,
Stirling M10
K12

Client: Mr J Sheedy

Stage: Feasibility & Planning Stage

Works:

Existing Floor Plan and Elevations,
Residential Building B.

Drawing Scale: 1:100

Drawing Size: A3

Date: August, 2015

Drawing No: BA51200.03

Revisions: