


PP-05381180


Notes:
All dimensions are to be checked and verified on site prior to any work commencing. Do not scale working dimensions from this drawing. All works to conform to current Building Regulations, Codes of Practice and British Standards. All products and materials to be used in strict accordance with manufacturer's requirements. All dimensions shown in millimetres. Reference to be made at all times to Structural Engineers drawings, calculations and details.

11 AUG 2016

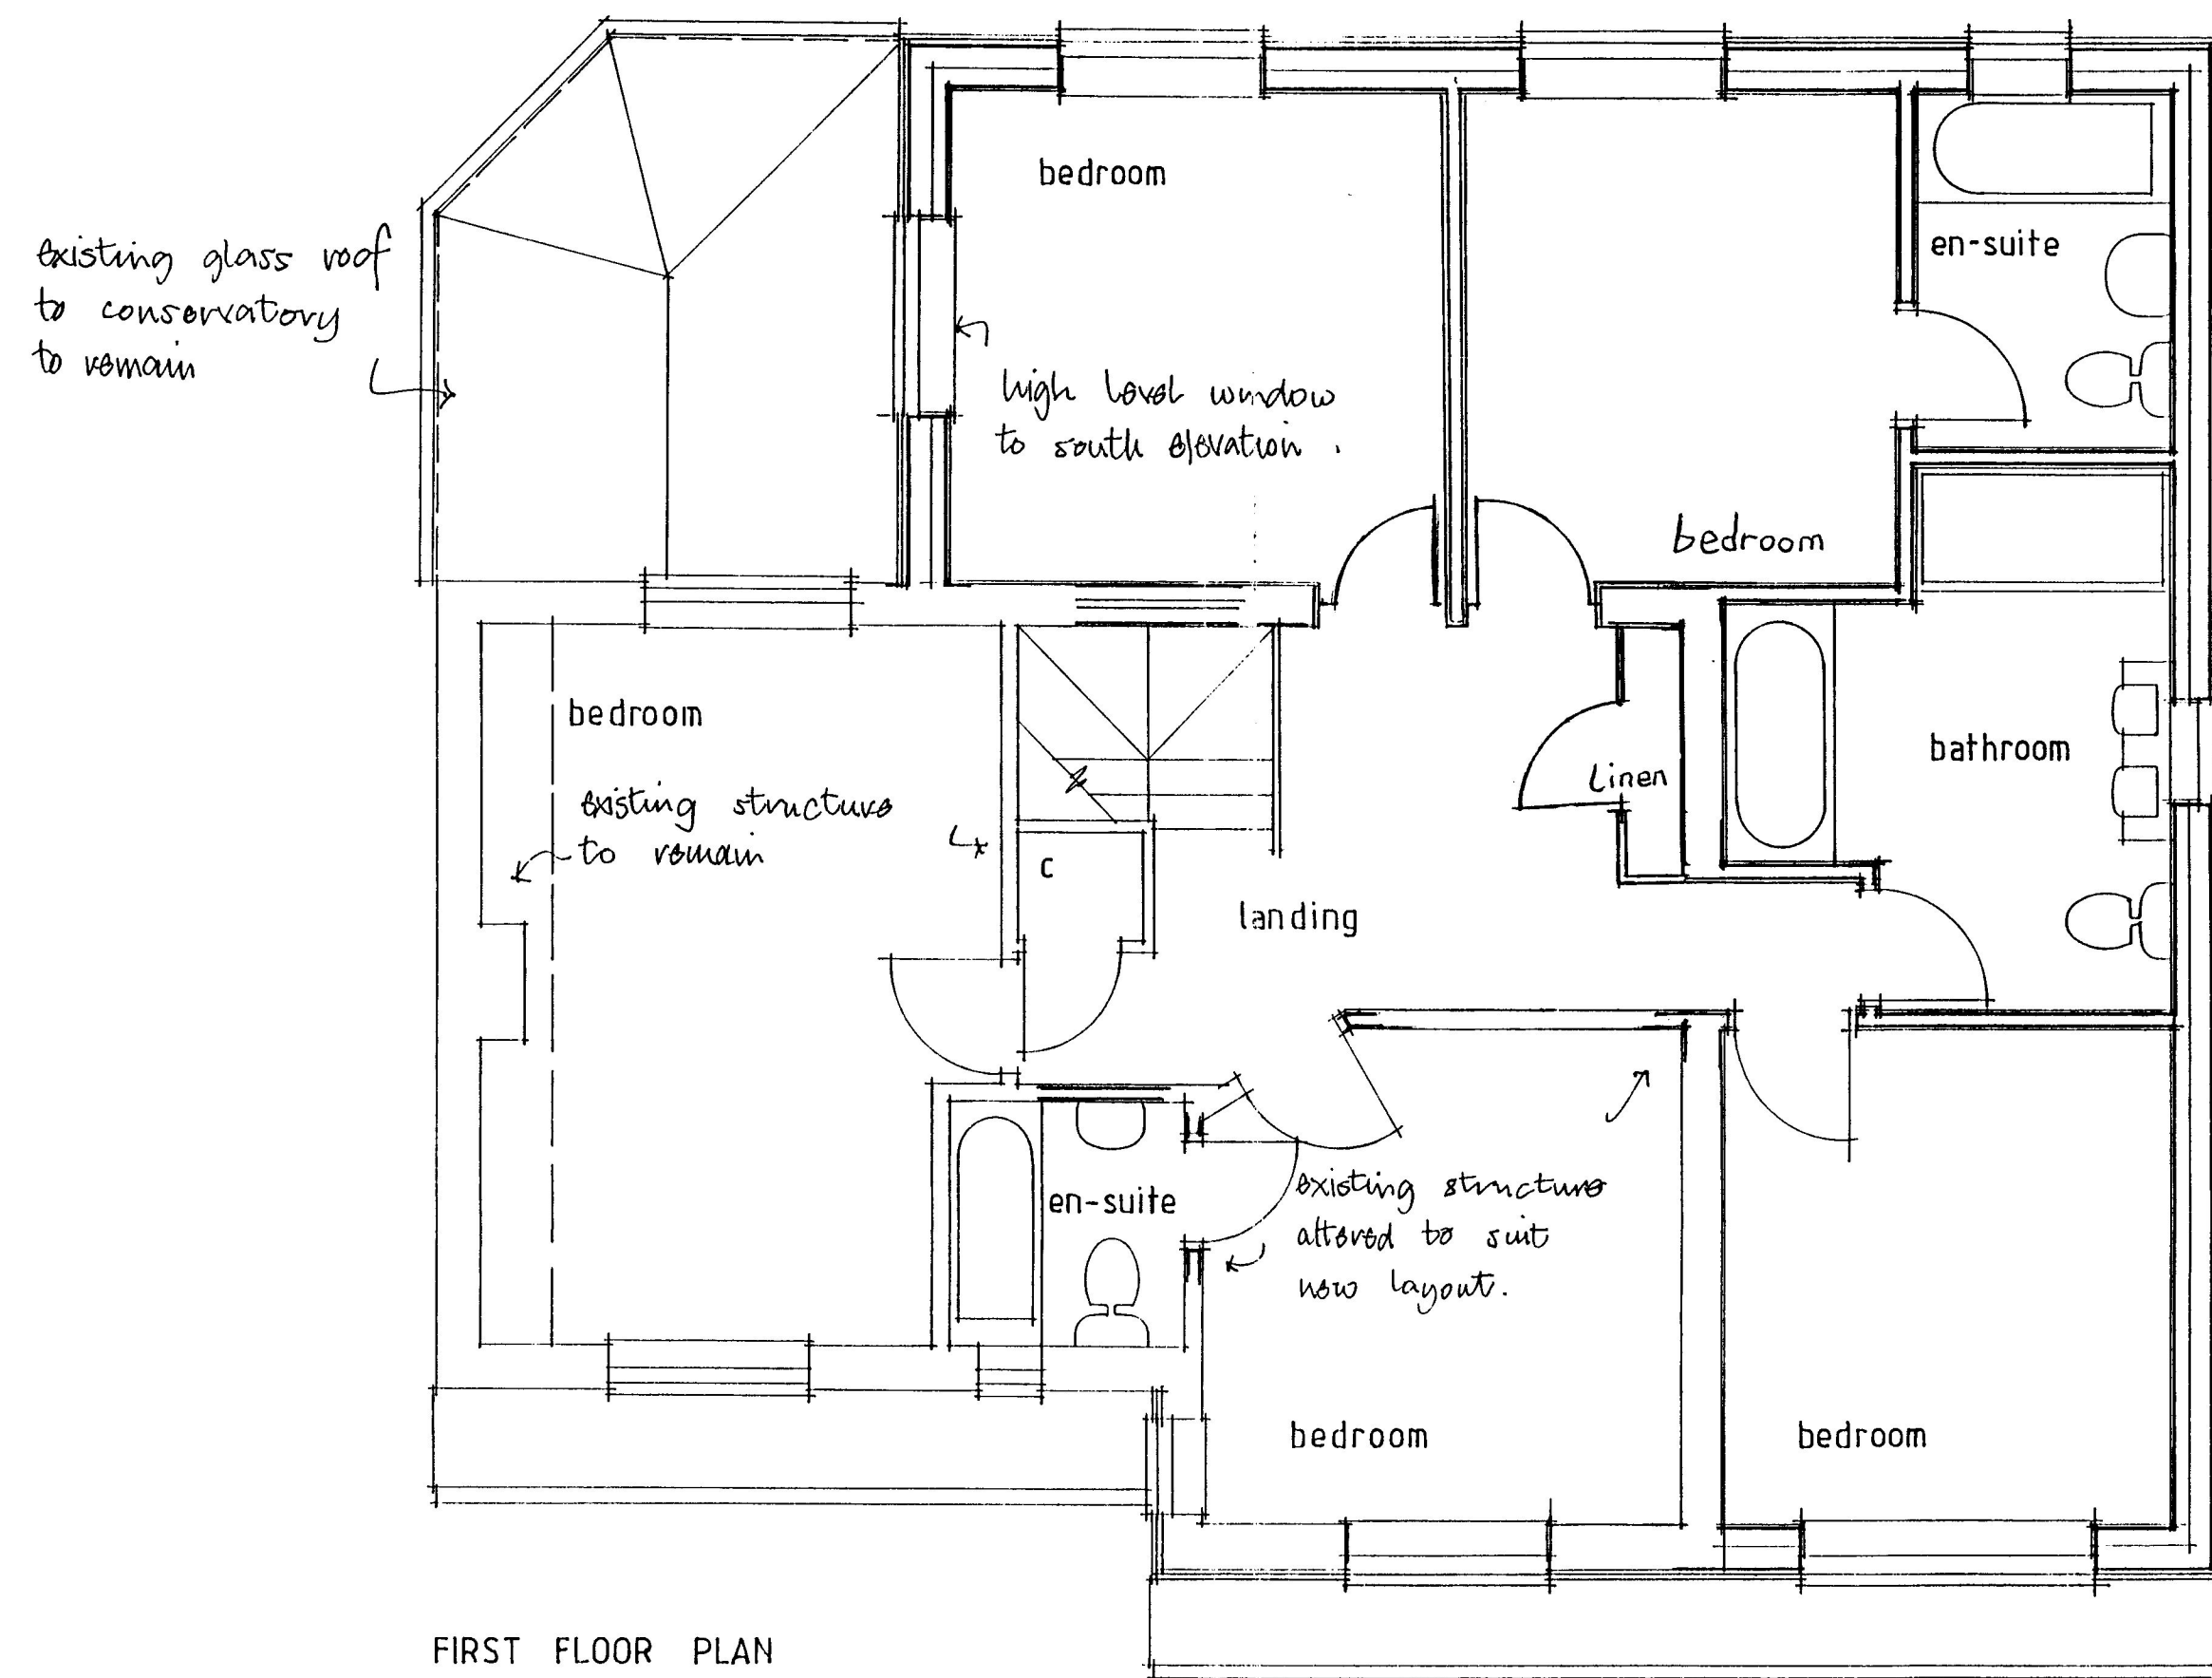


FIRST FLOOR PLAN


NEW TIMBER FIRST FLOOR
STRUCTURE WITH DOUBLE
GLAZED WINDOWS

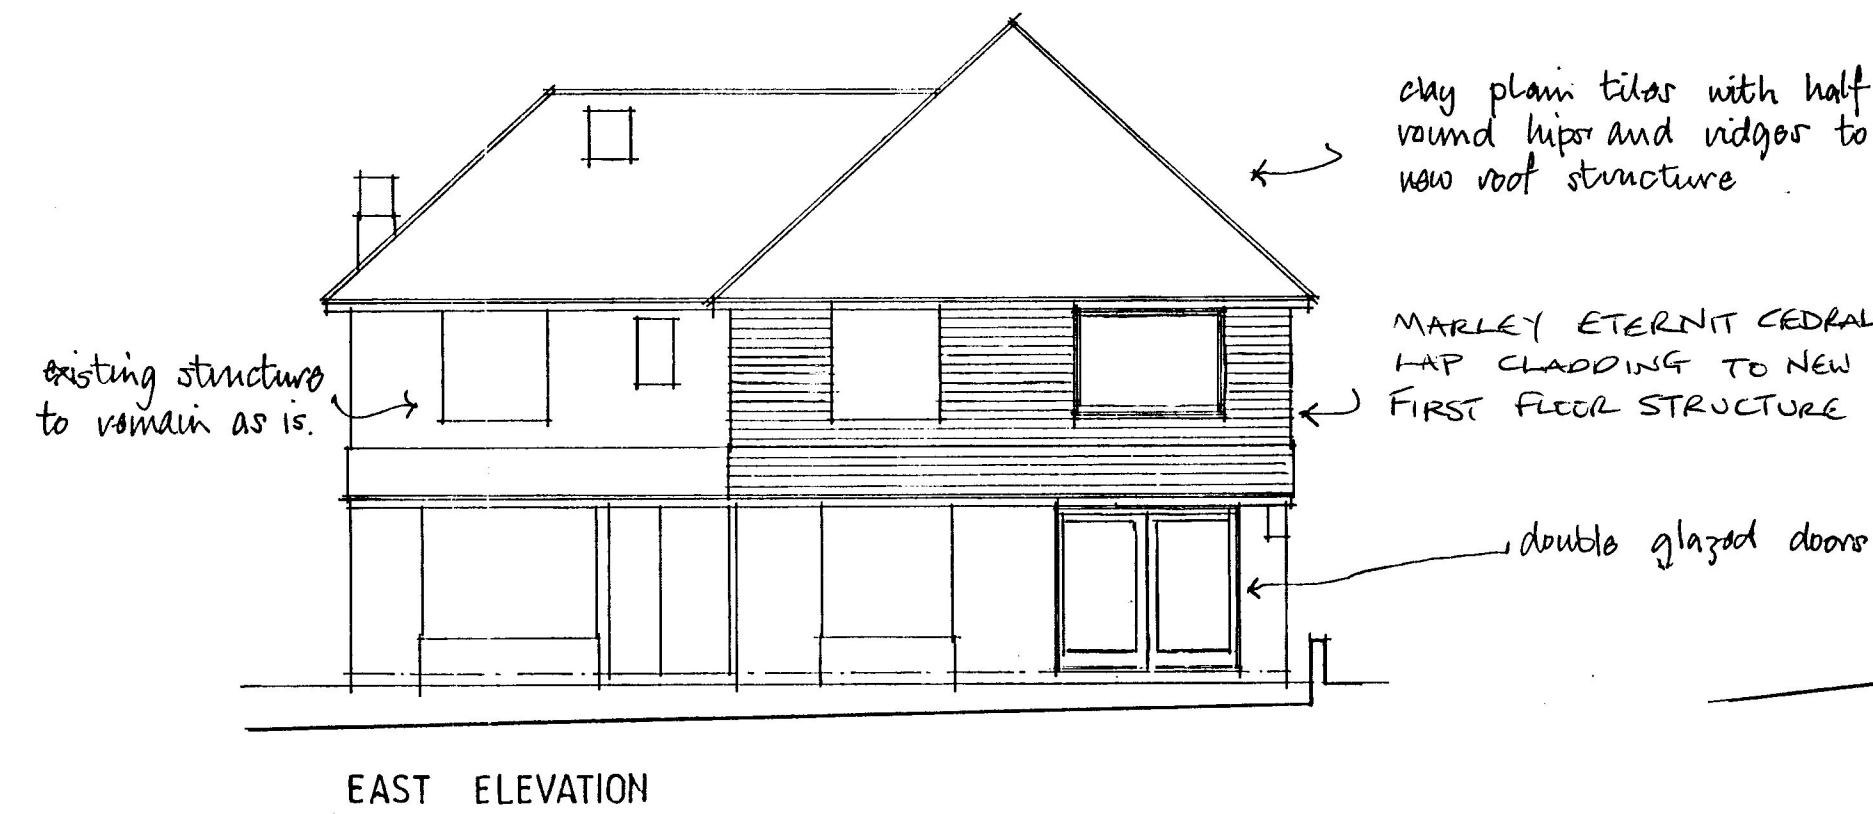

MARLEY ETERNIT CEDRAL LAP
CLADDING ON
timber first floor structure

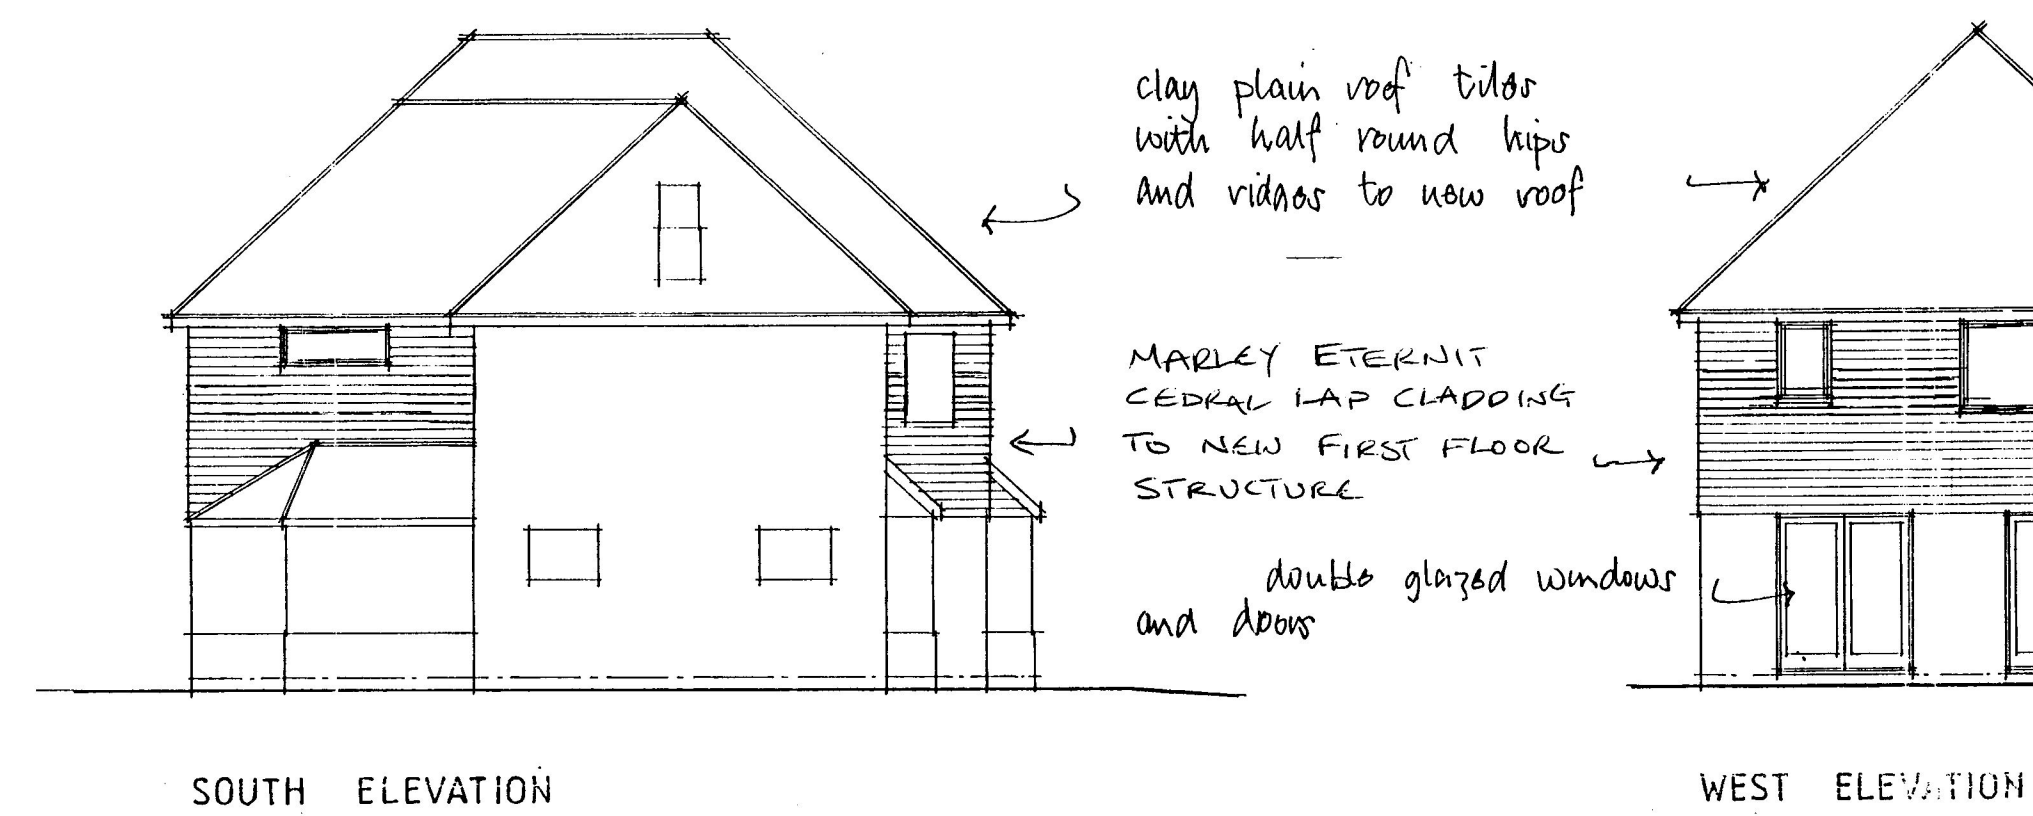

existing structure adjusted - windows/door removed - openings adjusted and now double glazed door inserted - made good to suit.

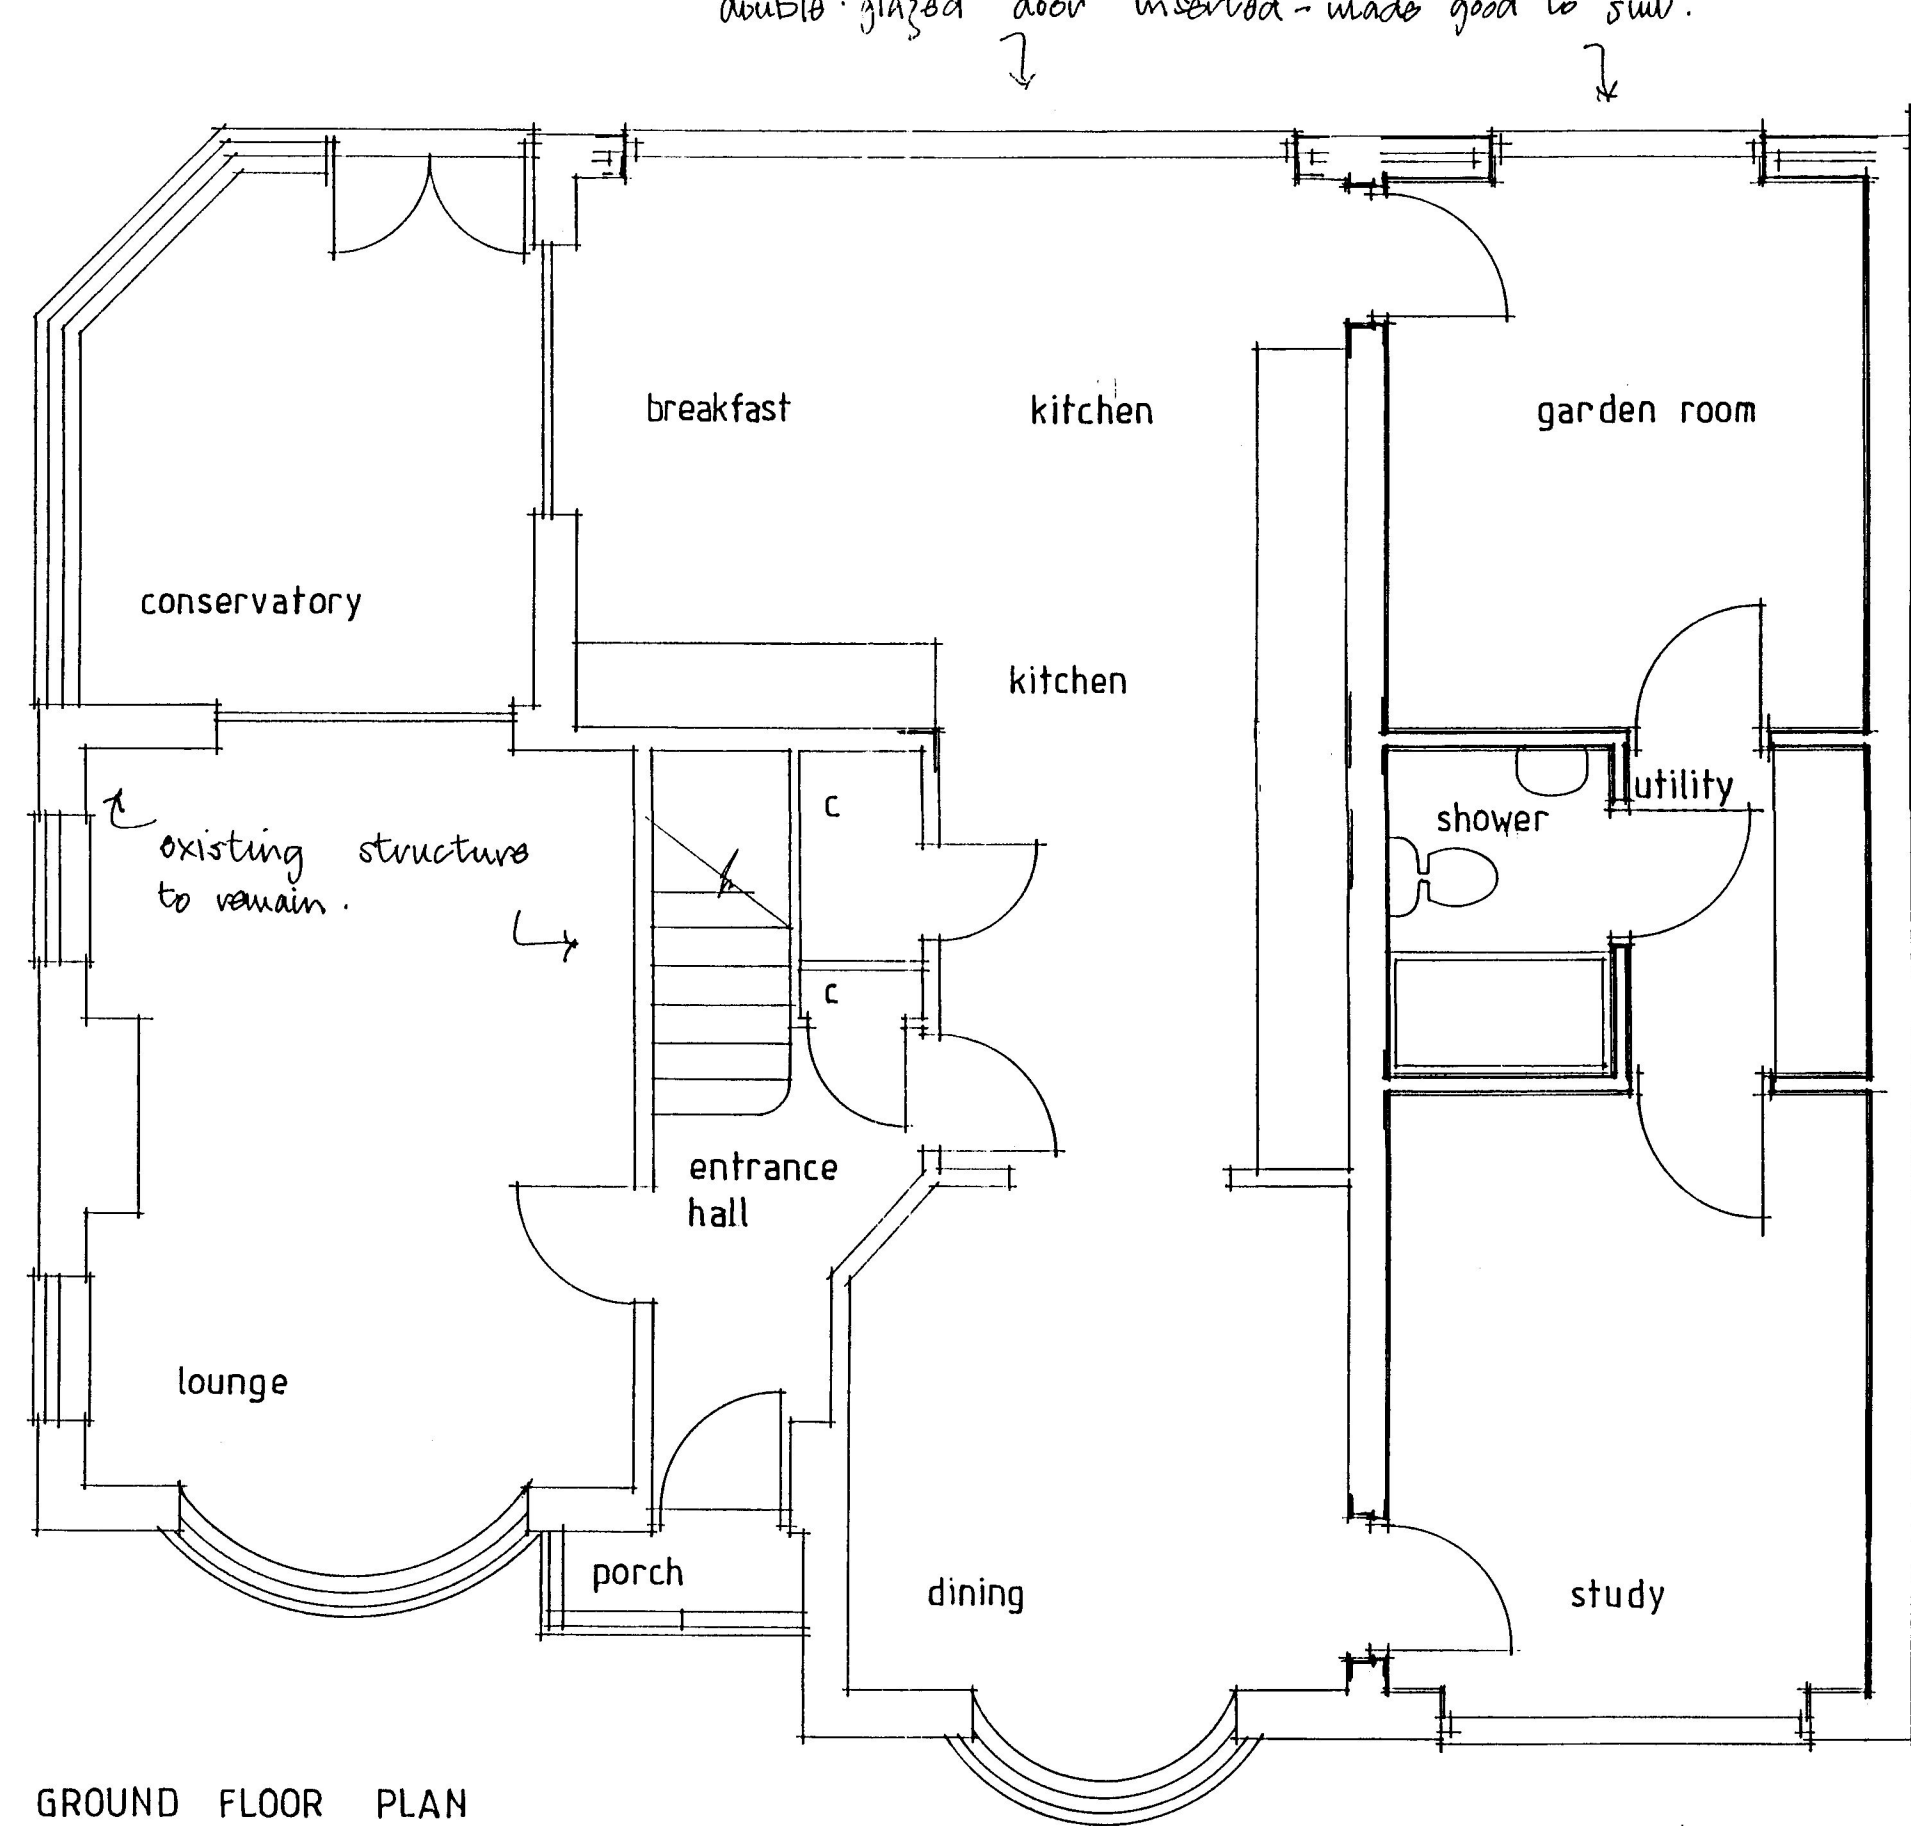

GROUND FLOOR PLAN

REVISION B - FIRST FLOOR
LAYOUT ADJUSTED AND ALTERNATIVE
MATERIALS ON EXTERNAL FIRST
FLOOR STRUCTURE - AUG '16.

PP-05381180

Technical Services & Design Ltd Architectural & Building Surveyors 20 AINLEY ROAD, FOLKESTONE, KENT, CT20 3QA Telephone: 01303 243802 Mobile: 07831 104599 Fax: 01303 772821 Email: t.dowling@ntworld.com	
Job 70 WEAR BAY ROAD FOLKESTONE KENT CT19 6PU	
Client Mr P Rossiter	
Title PROPOSED FLOOR PLANS & ELEVATIONS	
Scale 1-50 & 1-100	Date AUG 2016
Drawn by	Checked by
Drawing No. 15 / 31 / 20	Revision B